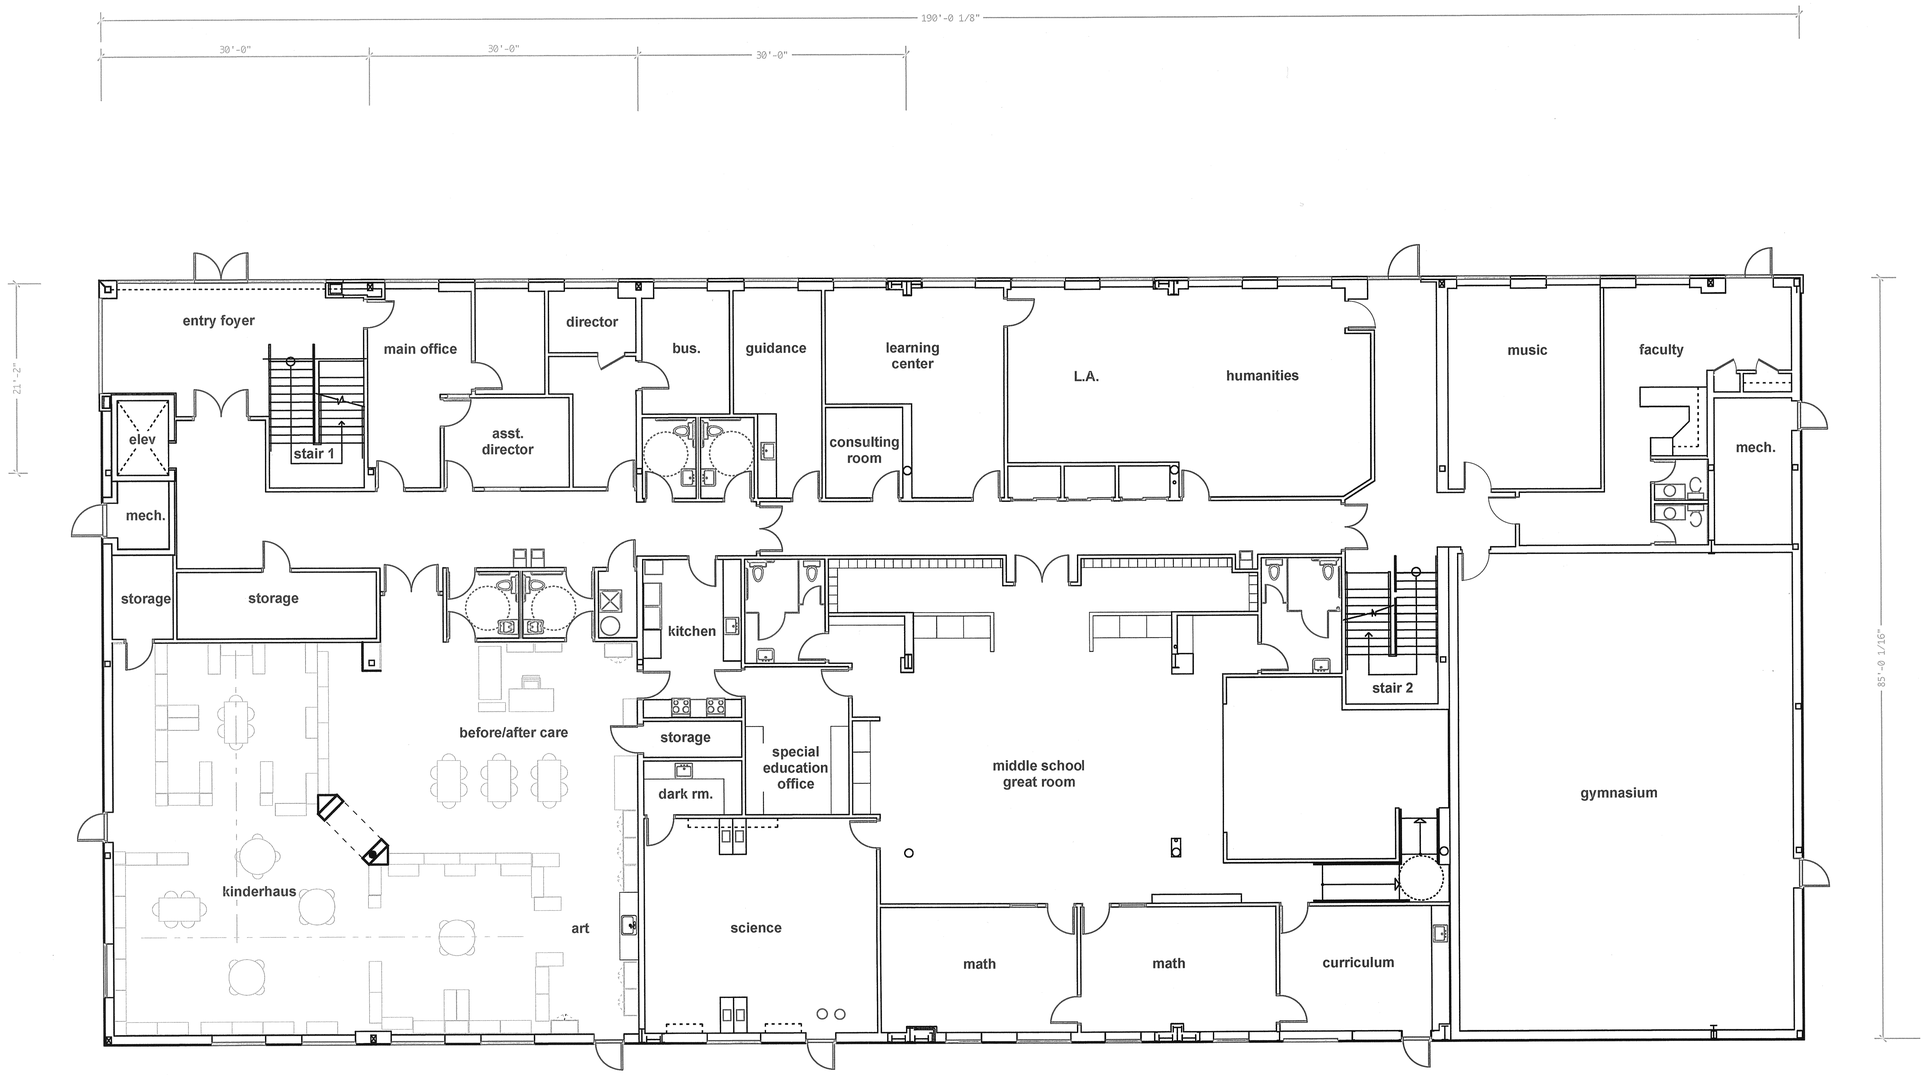

FIRST FLOOR PLAN

1/8"=1'-0"

FACILITY EXPANSION FOR

DLI, LIMITED river valley school

LOW STREET & PERRY WAY NEWBURYPORT, MASSACHUSETTS

FIRST FLOOR PLAN

DATE: MARCH 30, 2001

SCALE: 1/8" = 1-0"

JOHN DALY ASSOCIATES
A R C H I T E C T S
26 Shaw Drive
Wayland, Massachusetts 01778
TEL (508) 358-4967
FAX (508) 358-4967

A-1