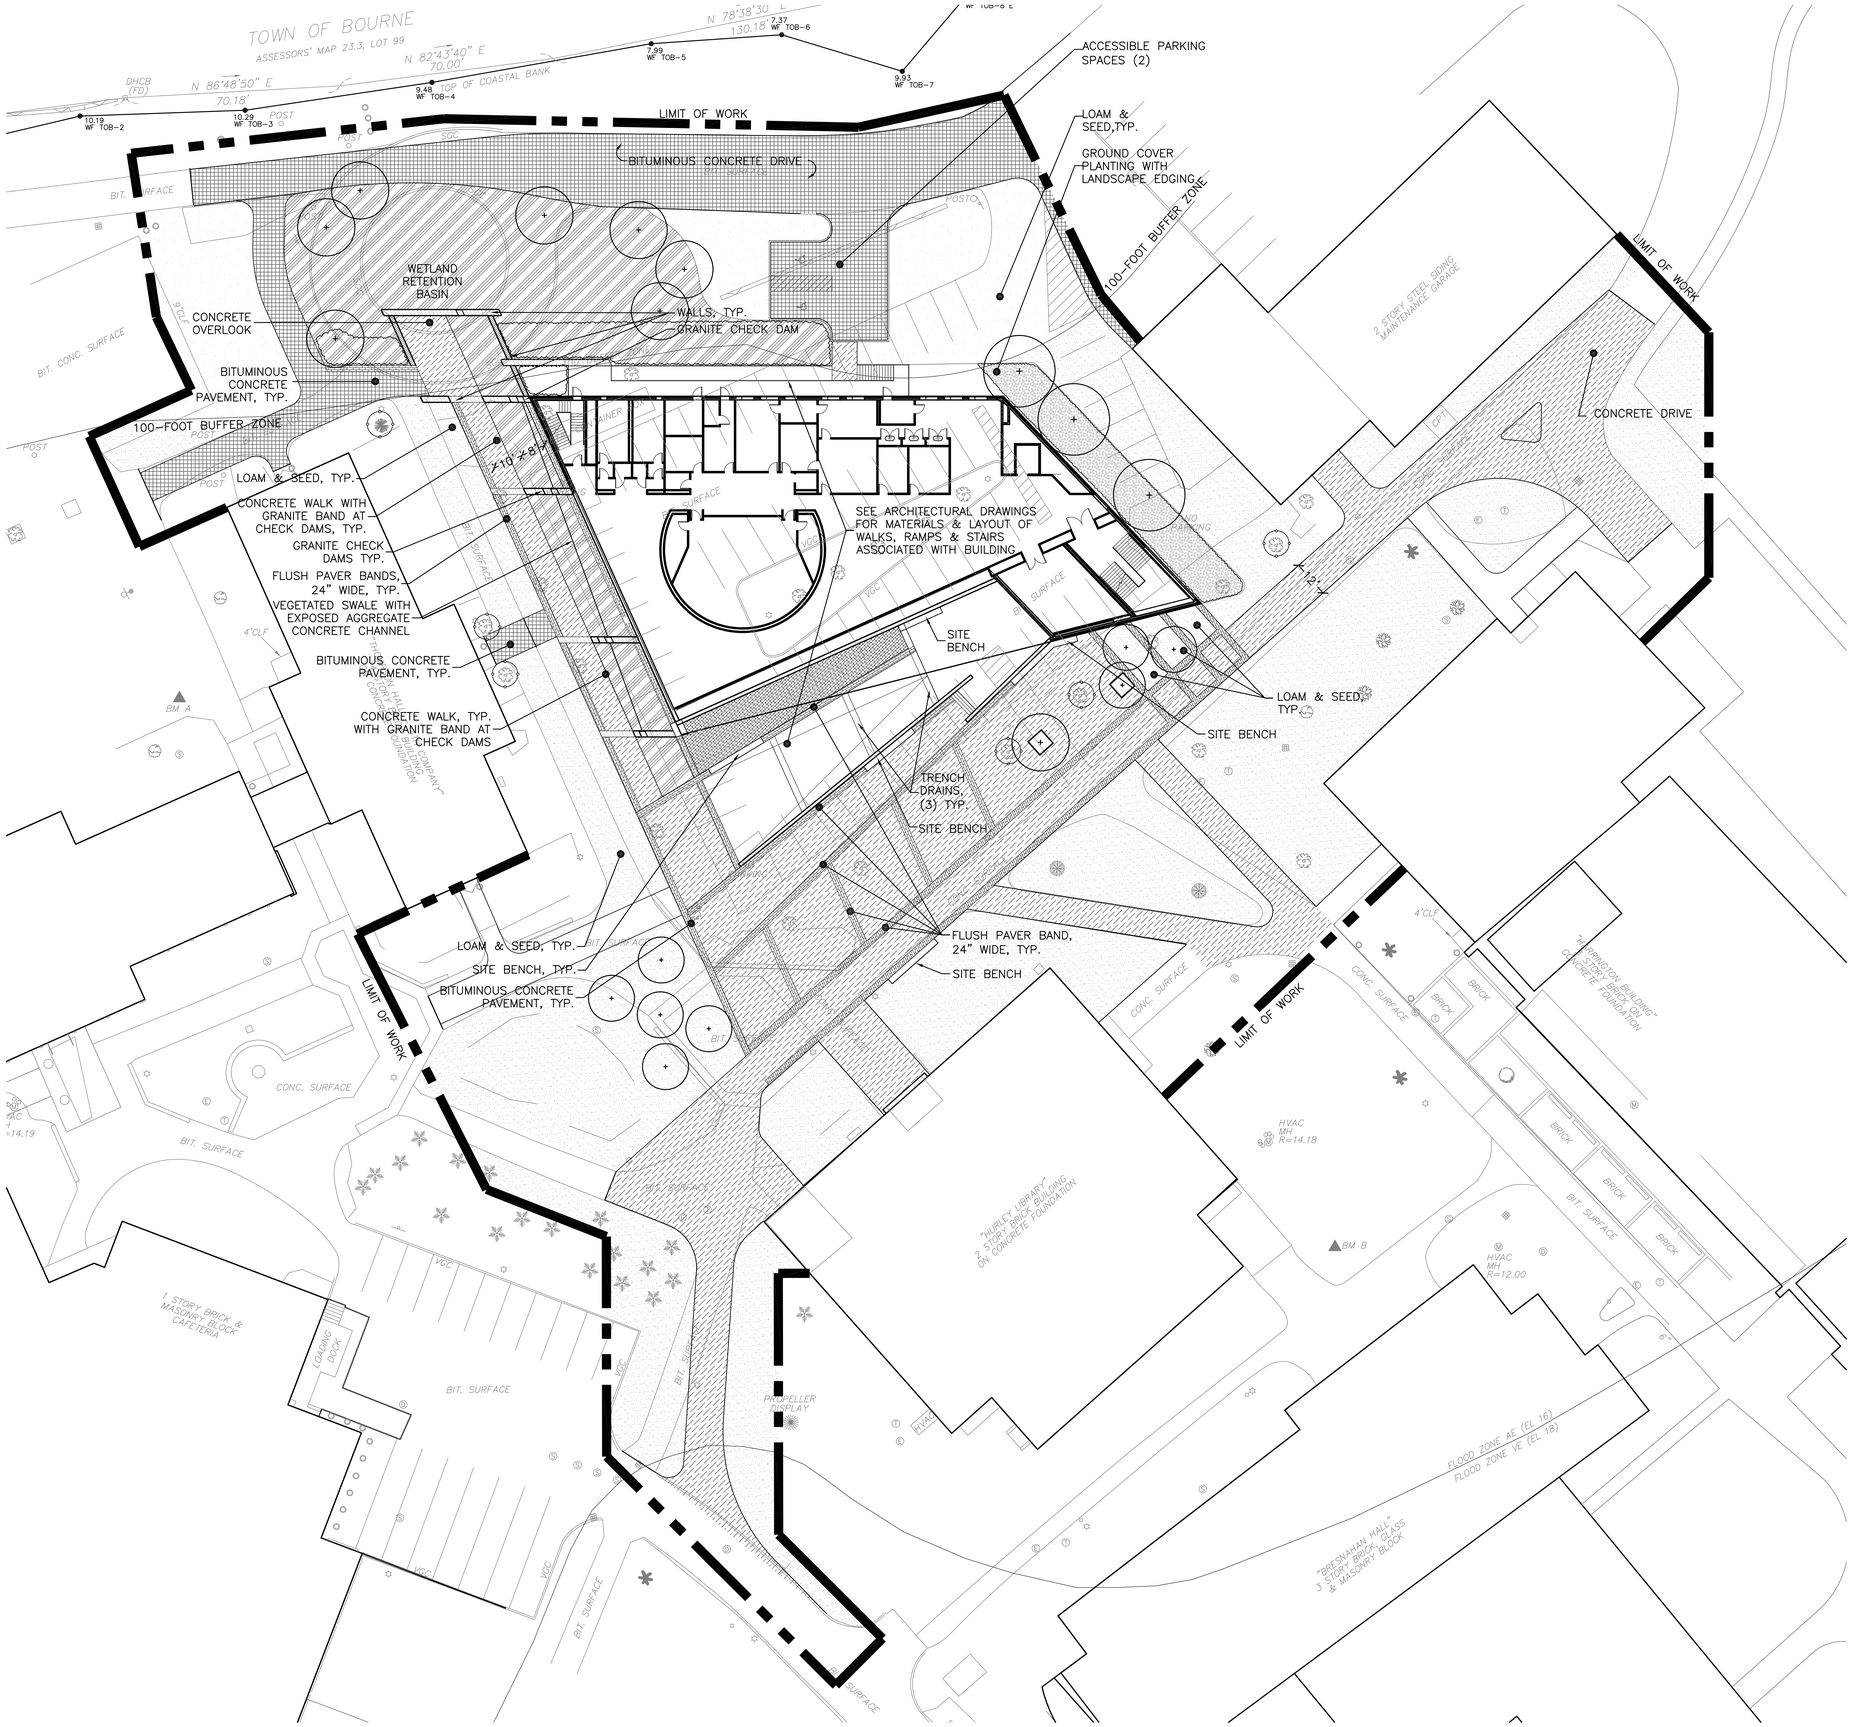

LEGEND

- LIMIT OF WORK LINE
- BITUMINOUS CONCRETE
- CONCRETE WALKS
- FLUSH PAVER BAND, 24" WIDE
- LOAM & SEED (SEE PLANTING PLAN)
- BIO-SWALE & RETENTION BASIN
- GROUND COVER PLANTINGS
- EXISTING TREE TO BE PROTECTED, SEE SPECS
- PROPOSED TREE
- SHRUB PLANTING
- SITE BENCH
- GRANITE WALL/CHECK DAM

PLAN NOTES:

1. ALL AREAS SEEDED AREAS DISTURBED BY CONSTRUCTION SHALL BE SPREAD WITH LOAM AND RE-SEEDED, TYP.

LAYOUT & MATERIALS NOTES:

1.LIMIT OF WORK LINE IS NOTED ON DRAWINGS. CONTRACTOR IS RESPONSIBLE FOR ALL DAMAGE DUE TO OPERATIONS INSIDE AND OUTSIDE OF THE CONTRACT LIMIT LINE. ANY AREAS OUTSIDE THE LIMIT OF WORK THAT ARE DISTURBED SHALL BE RESTORED TO ITS ORIGINAL CONDITION AT NO ADDITIONAL COST TO THE OWNER.

2. PROVIDE EXPANSION JOINTS AT ALL CURBS, WALLS, STEPS, LIGHT POLE BASES, PULL BOXES, MANHOLES, ETC. AND AS SHOWN ON PLAN.

3. ALL LINE AND GRADE WORK PER DRAWINGS AND SPECIFICATIONS SHALL BE LAID OUT BY A REGISTERED CIVIL ENGINEER OR SURVEYOR ENGAGED BY THE CONTRACTOR.

4. ALL LINES AND DIMENSIONS ARE PARALLEL OR PERPENDICULAR TO THE LINES FROM WHICH THEY ARE MEASURED UNLESS OTHERWISE INDICATED.

5. STORAGE AREAS FOR CONTRACTOR'S EQUIPMENT AND MATERIALS SHALL BE IN AND WITHIN LIMITS OF WORK AS SHOWN ON PLANS AND AS APPROVED BY THE ARCHITECT.

6. CONTRACTOR SHALL VERIFY ALL EXISTING CONDITIONS IN THE FIELD AND REPORT ANY DISCREPANCIES IN THE SITE SURVEY TO THE ARCHITECT PRIOR TO STARTING WORK.

7. ALL LAYOUTS FOR WALKS AND PATHS SHALL BE ADEQUATELY STAKED BY THE CONTRACTOR AND APPROVED BY THE ARCHITECT PRIOR TO CONSTRUCTION.

8. THE CONTRACTOR SHALL ESTABLISH PERMANENT CONSTRUCTION BENCH MARKS. MAINTAIN ALL ESTABLISHED BOUNDS AND BENCH MARKS AND REPLACE AS DIRECTED ANY WHICH ARE DESTROYED OR DISTURBED.

9. CONTRACTOR SHALL COORDINATE LOCATION OF ALL UTILITIES (LINES, DUCTS, CONDUITS, SLEEVES, FOOTINGS, ETC.) WITH LOCATIONS OF PROPOSED LANDSCAPE ELEMENTS (WALLS, FENCE, FOOTINGS, TREE ROOTBALLS, PROPOSED LIGHTING FOOTINGS, ETC.). CONTRACTOR SHALL REPORT ANY DISCREPANCIES TO LANDSCAPE ARCHITECT PRIOR TO CONTINUING WORK.

NOT FOR CONSTRUCTION
NOI PERMITTING

0 10' 20' 40'

N

Division of Capital Asset Management
D·C·A·M
Building for the Commonwealth

Office of Planning Design and Construction

McCormack Building
One Ashburton Place
Boston MA 02108
617 727 4050
www.mass.gov/cam

Project Name:
MASS. MARITIME LIBRARY

DCAM Project Number
MMA0701-DC1

Project Location
101 ACADEMY DR
BUZZARDS BAY, MA

Project Architect
PERRY DEAN ROGERS PARTNERS
177 MILK STREET
BOSTON, MA 02109

T: 617.980.1599
F. 617.426.2274

www.perrydean.com

Project Consultant
CAROL R. JOHNSON ASSOCIATES, INC.
115 BROAD STREET
BOSTON, MA 02110

T: 617.896.2500
F. 617.896.2340

www.crja.com

Original Issue Date
MAY 20, 2009

Revisions

No.	Description	Date

Plan Name:
SITE PLAN

Drawing Number:
L-02