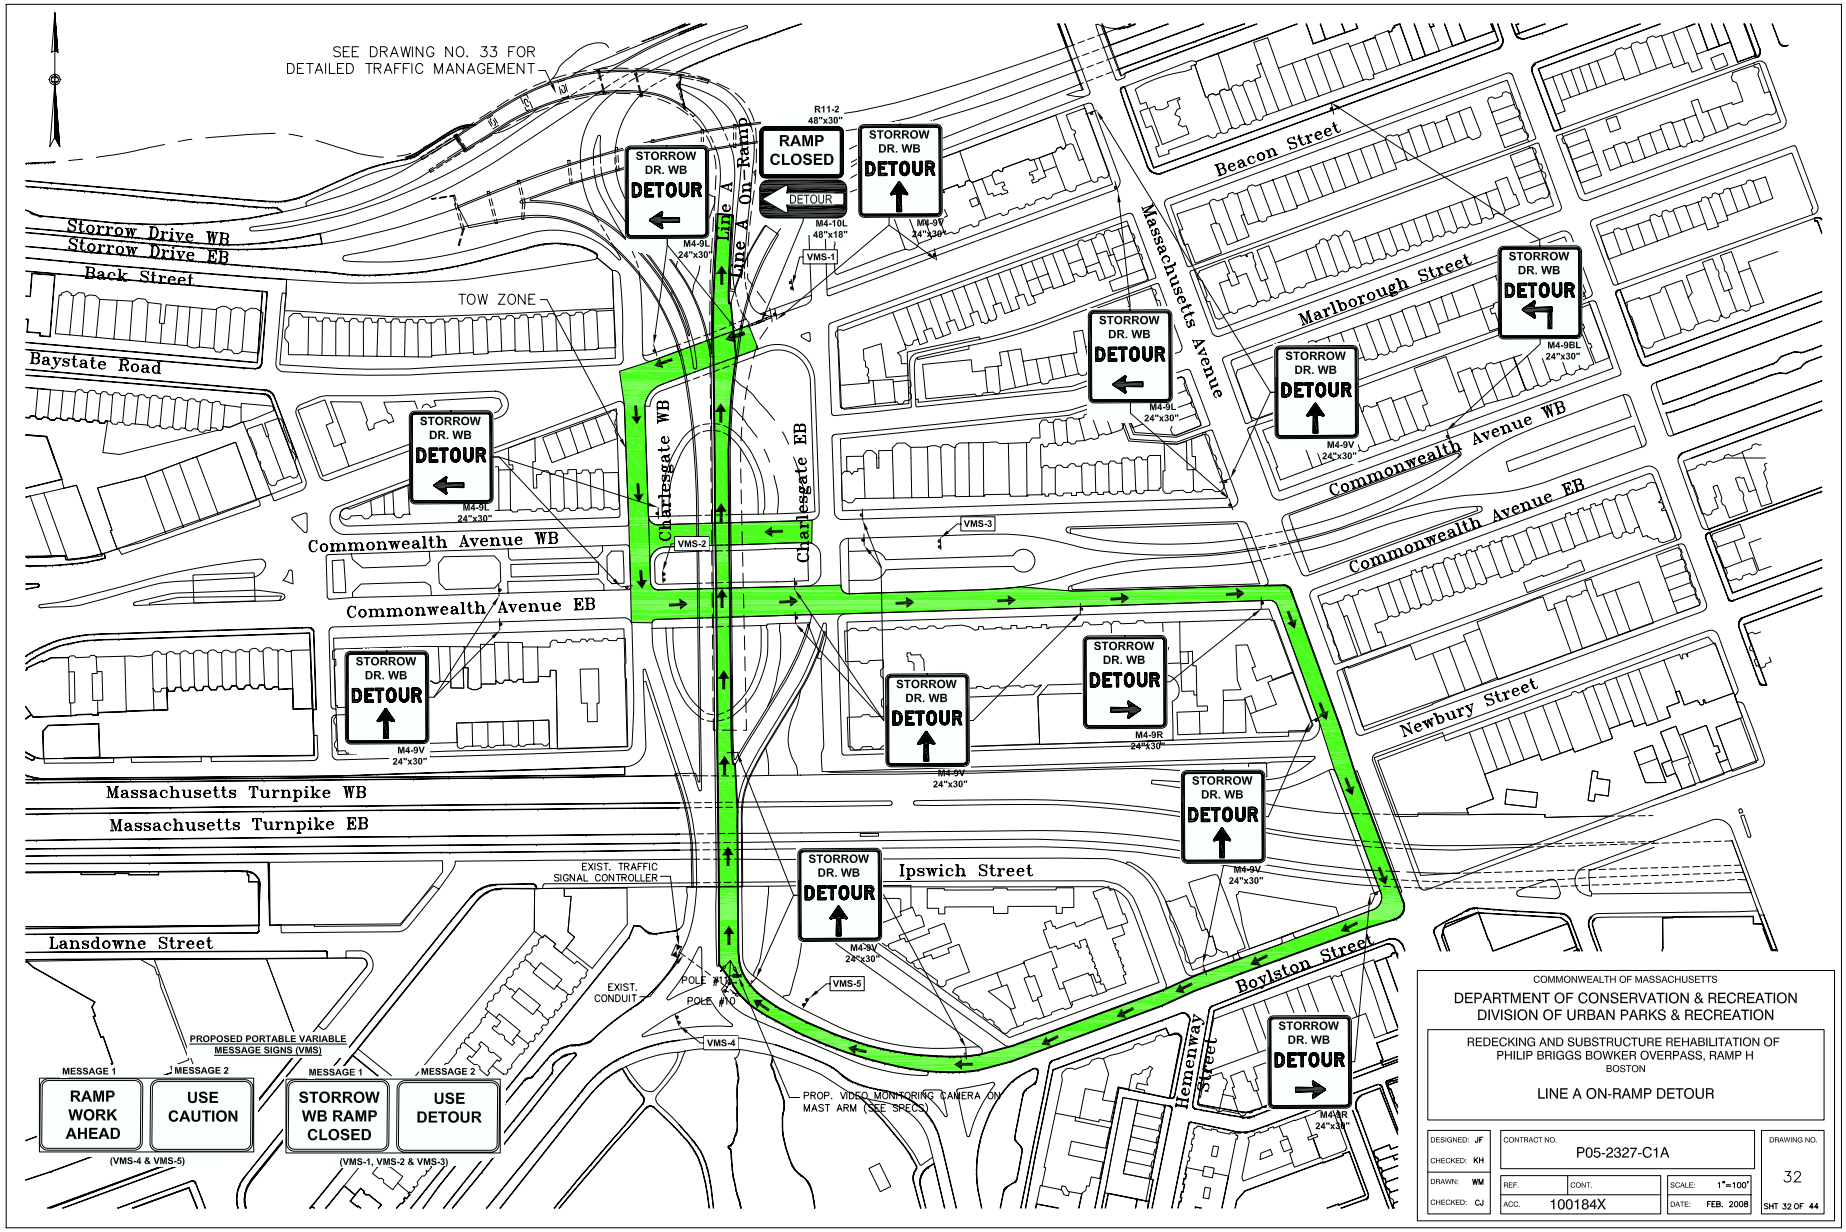

COMMONWEALTH OF MASSACHUSETTS

DEPARTMENT OF CONSERVATION & RECREATION
DIVISION OF URBAN PARKS & RECREATION

REDECKING AND SUBSTRUCTURE REHABILITATION OF
PHILIP BRIGGS BOWKER OVERPASS, RAMP H
BOSTON

LINE A ON-RAMP DETOUR

DESIGNED: JF	CONTRACT NO. P05-2327-C1A		DRAWING NO. 32
CHECKED: KH			
DRAWN: WM	REF.	CONT.	SCALE: 1"=100'
CHECKED: CJ	ACC. 100184X		DATE: FEB. 2008

SHT 32 OF 44