PERIMETER BERM CONSTRUCTION
STAGE 2 PREPARATION

1. THIS PLAN PRESENTS THE CONTINUATION OF BERM CONSTRUCTION ALONG THE WESTERLY AND SOUTHERLY SIDES OF THE LANDFILL.
2. BERM CONSTRUCTION TO CONTINUE AT A 1.5 : 1 SLOPE UNTIL MSE BERM PLATFORM ELEVATIONS ARE MET, AS SHOWN ON THIS DRAWING.
3. INSIDE EDGE OF BERM ON WESTERLY SIDE AND SOUTHWESTERLY CORNER REPRESENTS THE CURRENT LOCATION.
4. INSIDE EDGE OF BERM ALONG SOUTHERLY SIDE ADJACENT TO CROW LANE REPRESENTS LIMIT SHOWN ON ORIGINAL CAD DESIGN DRAWINGS PREPARED BY GZA AND AMENDED CAD PREPARED BY SITEC.

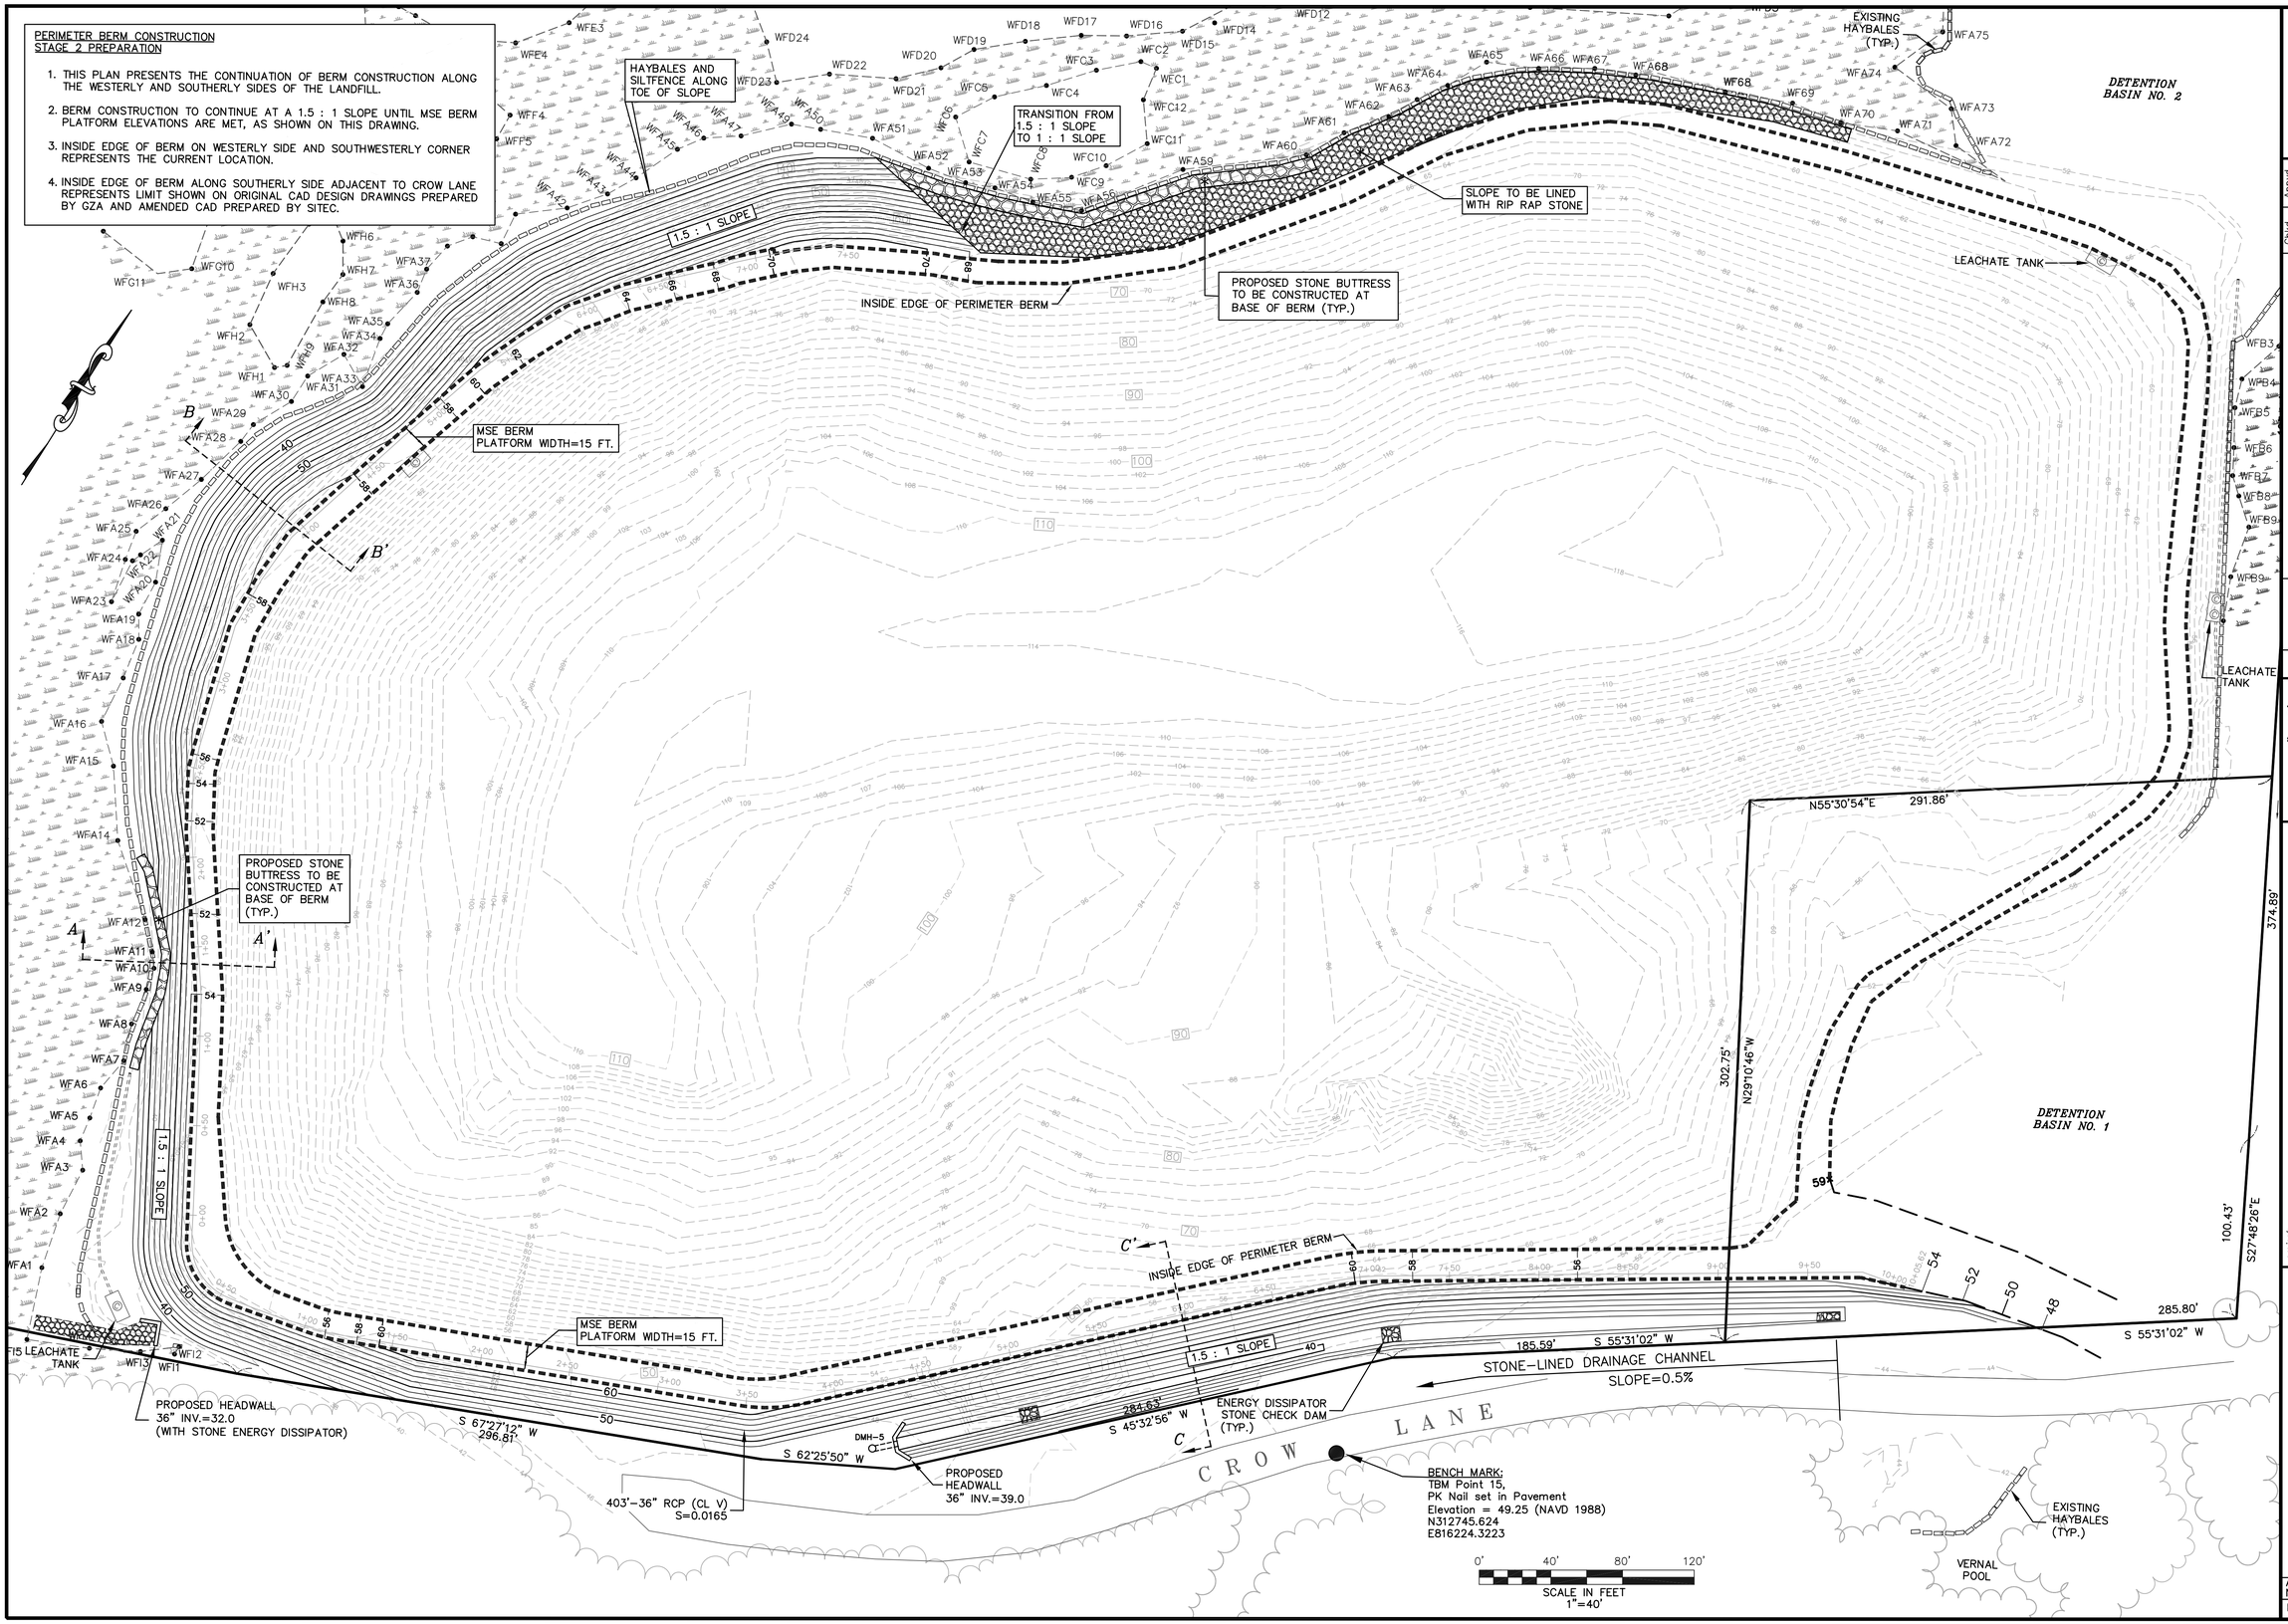

No.	Date	Revision Description	Chkd. by	Apprvd. by
1				

scale: 1"=40'
date: JAN. 9, 2007
drawn: JAC
checked: MQ
approved: ARQ
drawing number: 12

project: CORRECTIVE ACTION DESIGN
CROW LANE LANDFILL
NEWBURYPORT, MASSACHUSETTS

client: NEW VENTURES ASSOCIATES, L.L.C.

drawing title: PERIMETER BERM CONSTRUCTION STAGE 2 PREPARATION PLAN

SITEC ENVIRONMENTAL
Civil and Environmental Engineering
Land Use Planning and Surveying
Hazardous and Solid Waste Consultants
769 Plain Street, Unit C
Marshfield, MA 02050
Phone (781) 834-2100
FAX (781) 834-4783

Acad No. NBP05-533 BERM PREP.dwg
File No. SE05-533