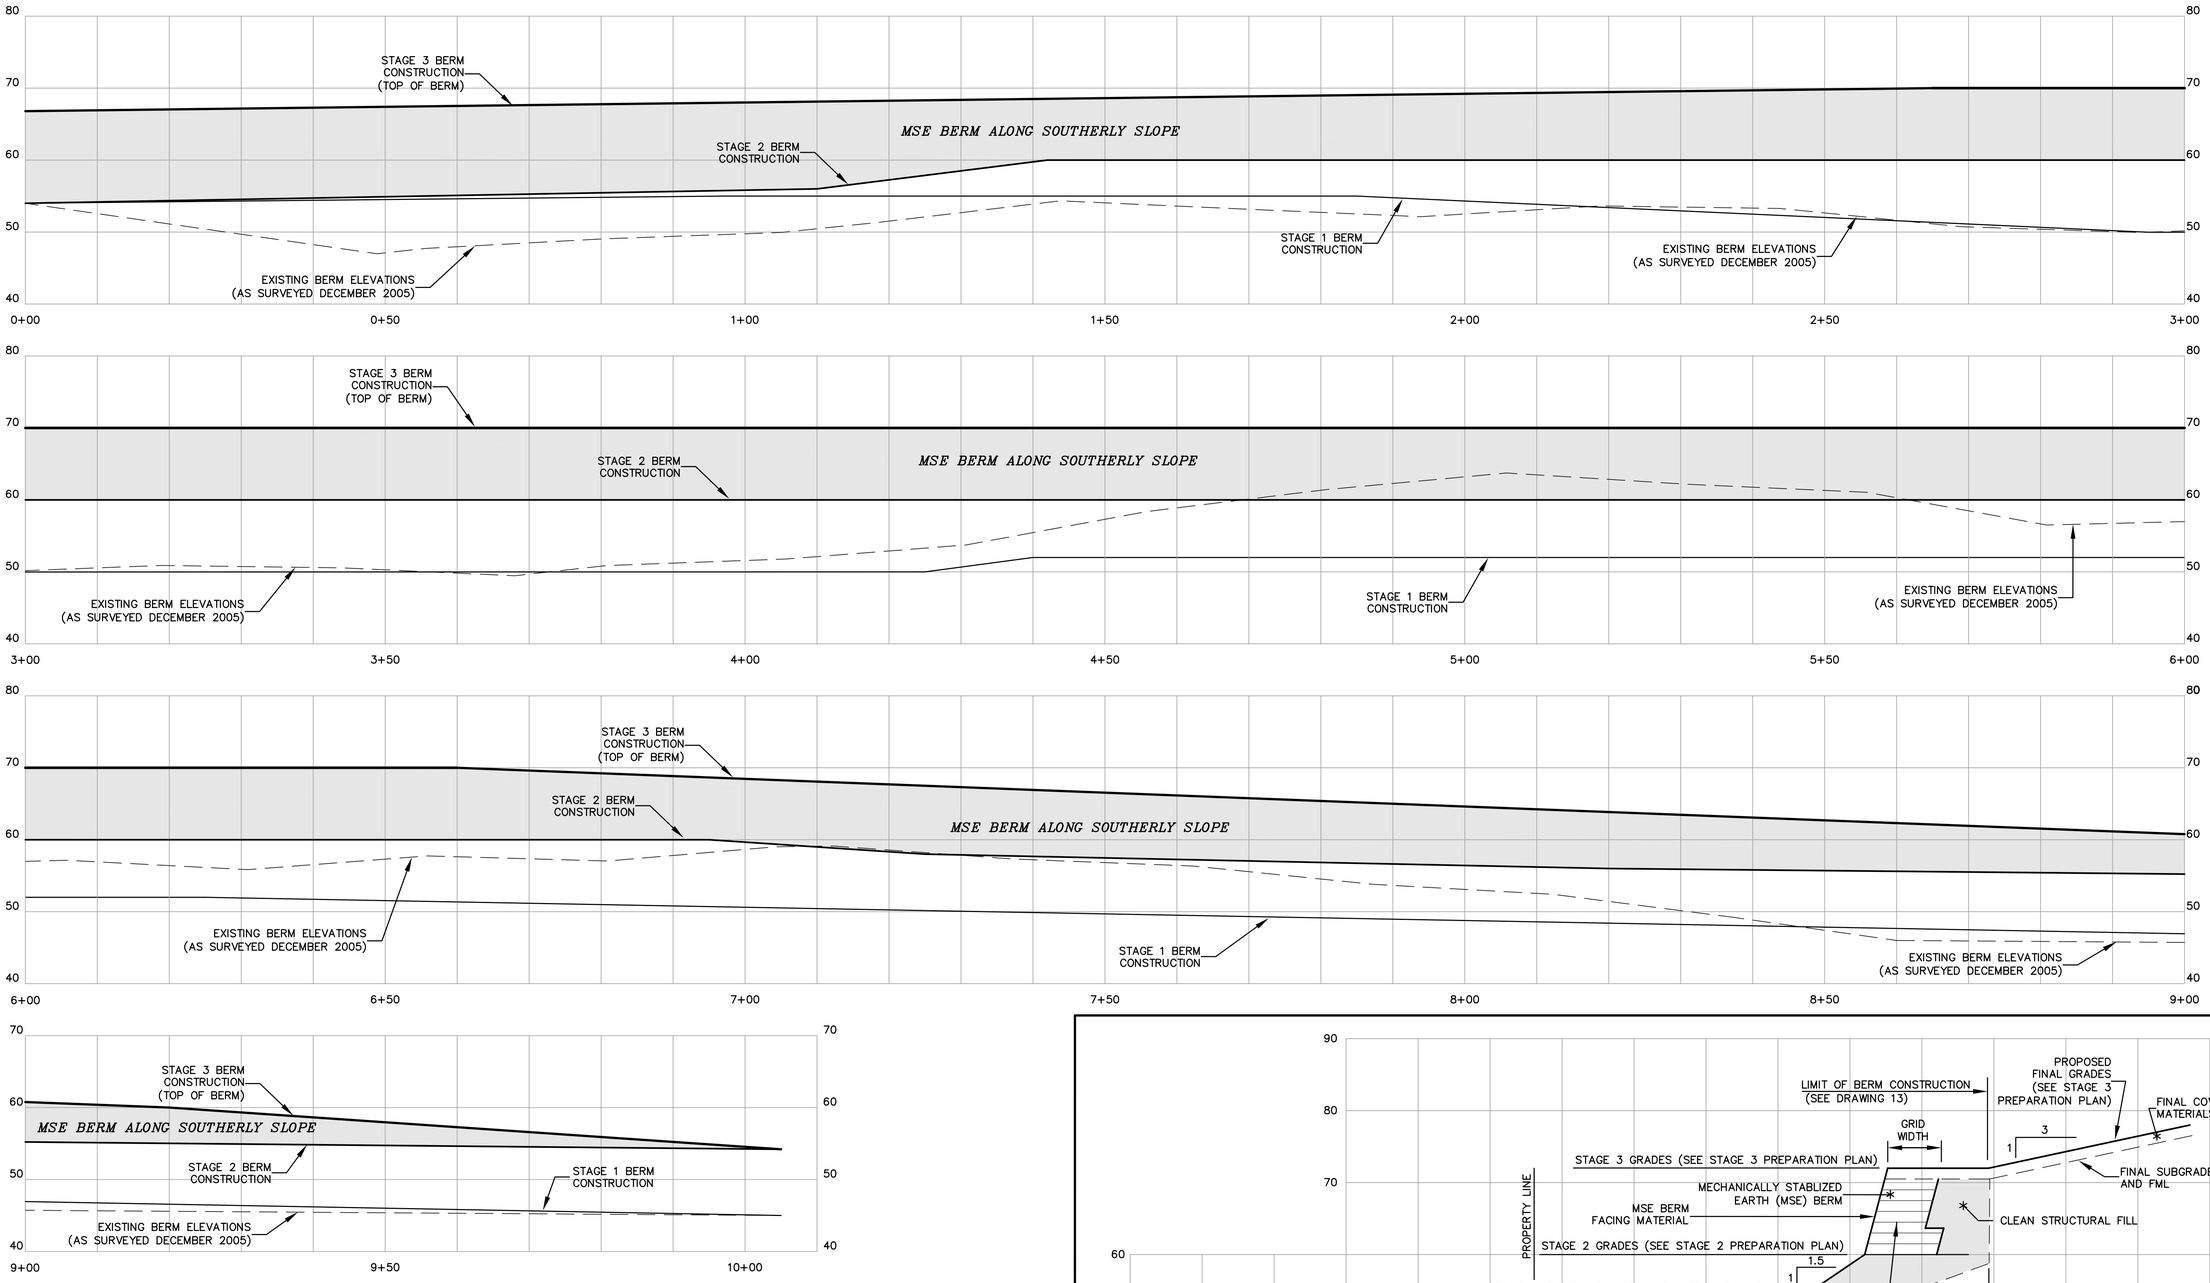

PROFILE – SOUTHERLY PERIMETER BERM

HORIZONTAL SCALE: 1"=10'
VERTICAL SCALE: 1"= 10'

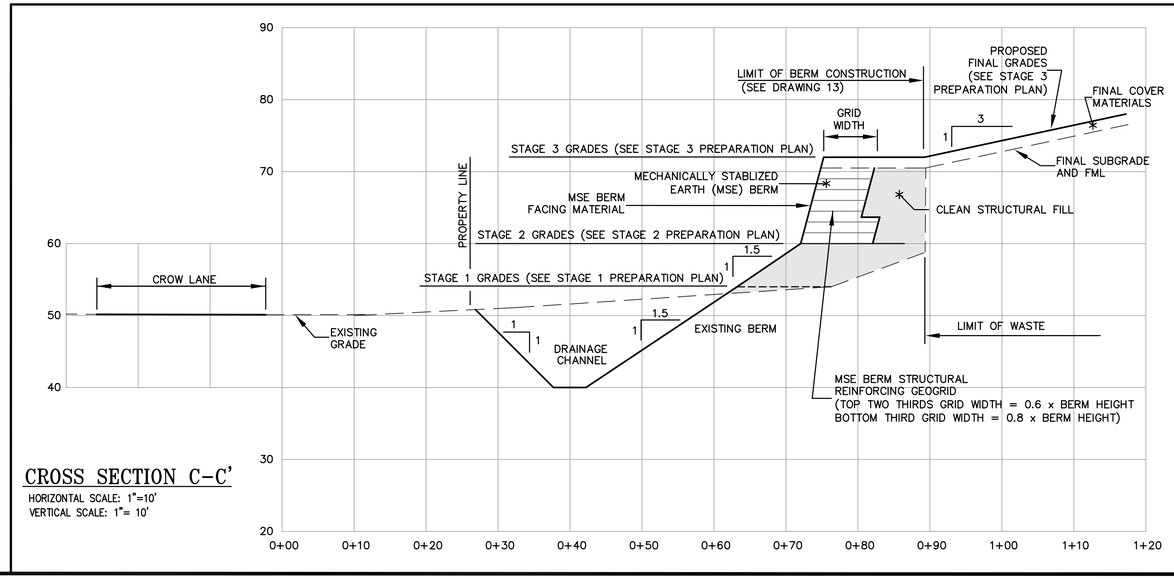

CROSS SECTION C–C'

HORIZONTAL SCALE: 1"=10'
VERTICAL SCALE: 1"= 10'

No.	Date	Revision Description	Chkd. by	Appvd. by
1				

scale: 1"=40'
date: JAN. 9, 2007
drawn: JAC
checked: MQ
approved: ARQ
drawing number: 15

project: CORRECTIVE ACTION DESIGN
CROW LANE LANDFILL
NEWBURYPORT, MASSACHUSETTS

client: NEW VENTURES ASSOCIATES, L.L.C.

drawing title: SOUTHERLY PERIMETER BERM CONSTRUCTION SECTION & PROFILE

SITEC ENVIRONMENTAL
Civil and Environmental Engineering
Land Use Planning and Surveying
Hazardous and Solid Waste Consultants
769 Plain Street, Unit C
Marshfield, MA 02050
Phone: (781) 319-0100
FAX (781) 834-4783

Acad No. NBP05–533 BERM PREP.dwg
File No. SE05–533