NOTES:

1. CONTRACTOR TO VERIFY EXACT LOCATIONS AT ALL UNDERGROUND UTILITIES WITH CROW LANE BEFORE EXCAVATION FOR SECONDARY BASIN OUTLET.
2. CONTRACTOR SHALL NOTIFY DIGSAFE AND ALL APPLICABLE CITY OF NEWBURYPORT DEPARTMENTS.
3. REFER TO DRAWING NO. 13, PERIMETER BERM CONSTRUCTION–STAGE 3 PREPARATION PLAN FOR STORMWATER MANAGEMENT STRUCTURE DATA TO BE INSTALLED UNDER THE SOUTHERLY BERM.

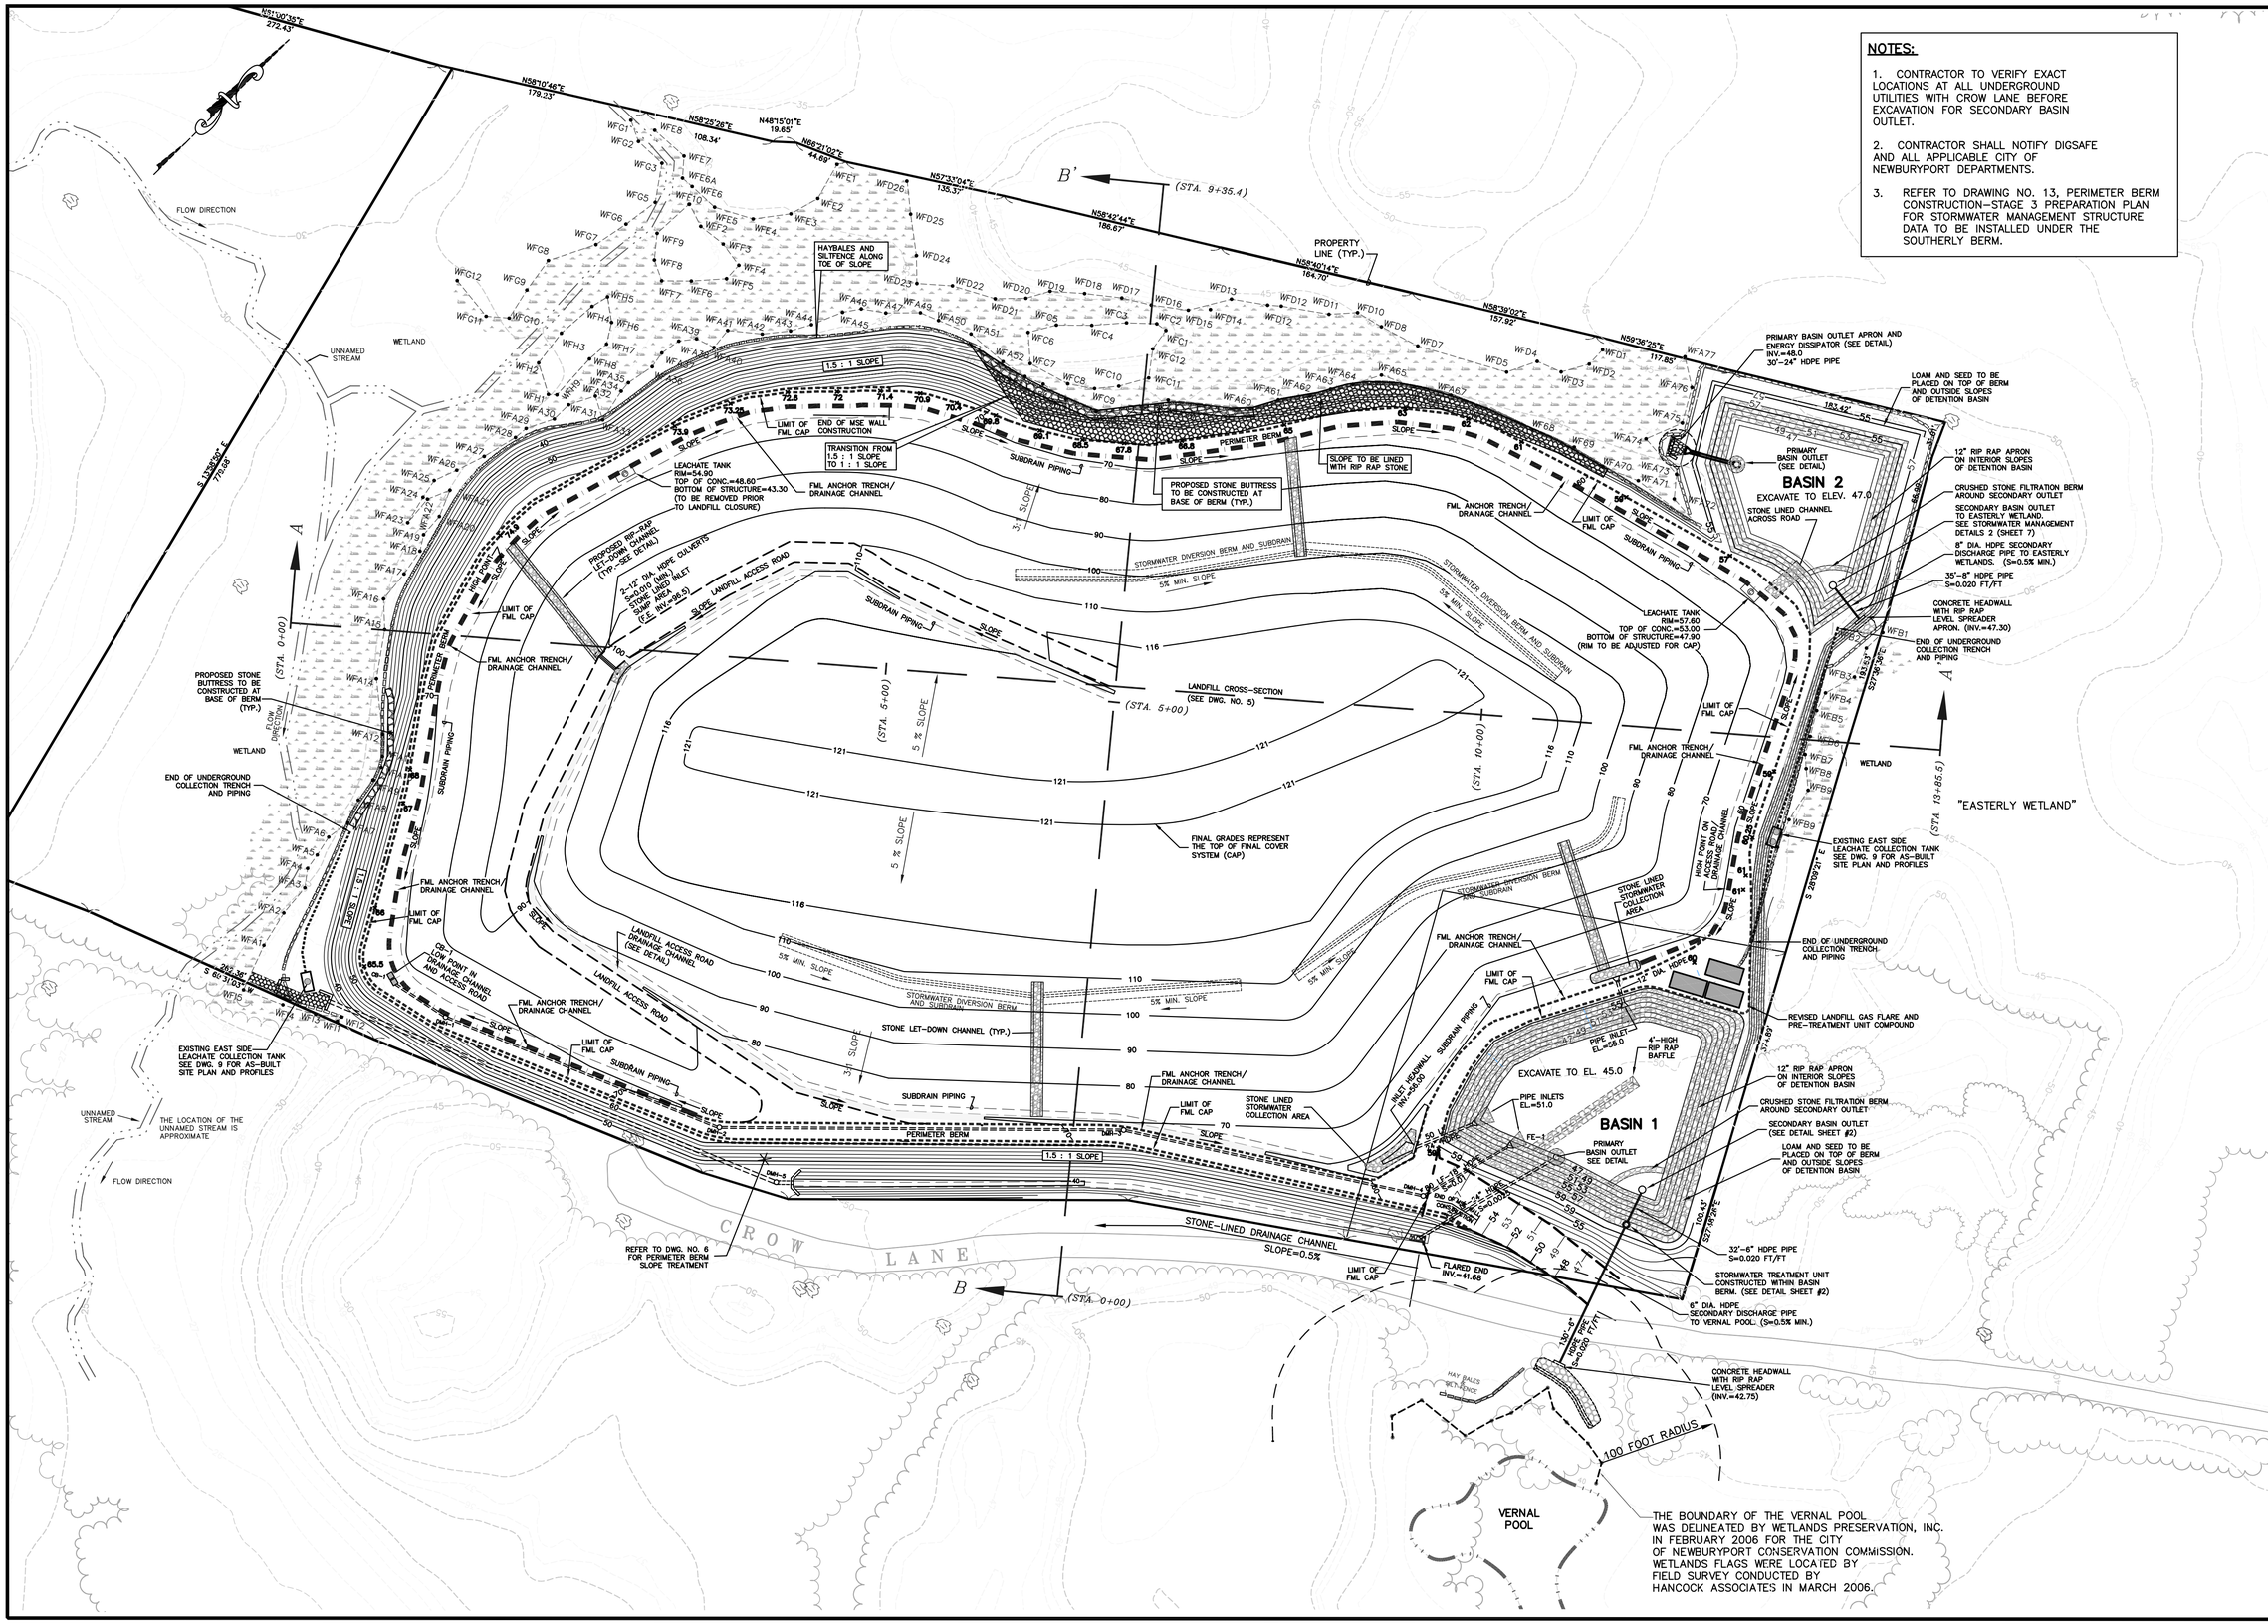

No.	Date	Revision Description	Chkd. by	Apprvd. by
1	4/7/06	ADDED VERNAL POOL DELINEATION		
2	4/7/06	CHANGED DRAWING SCALE FROM 1"=50' TO 1"=60'		
3	4/7/06	ADDED UNNAMED STREAM AND WETLANDS LABELS		
4	12/20/06	ADDED SECONDARY BASIN OUTLETS		
5	12/20/06	ADDED NOTATION		
6	1/9/07	REVISED SOUTHERLY AND WESTERLY PERIMETER BERM AND ASSOCIATED DRAINAGE		

scale: 1"=60'
date: MAR. 17, 2006
drawn: JAC
checked: MQ
approved: ARQ
drawing number: 3

project: CORRECTIVE ACTION DESIGN
CROW LANE LANDFILL
NEWBURYPORT, MASSACHUSETTS

client: NEW VENTURES ASSOCIATES, L.L.C.

drawing title: FINAL GRADING AND STORMWATER MANAGEMENT PLAN

SITEC ENVIRONMENTAL
769 Plain Street, Unit C
Marshfield, MA 02050
PHONE (781) 319-0100
FAX (781) 834-4783
Civil and Environmental Engineering
Land Use Planning and Surveying
Hazardous and Solid Waste Consultants

Acad No. NBP CAD SP6.dwg
File No. SE05-533