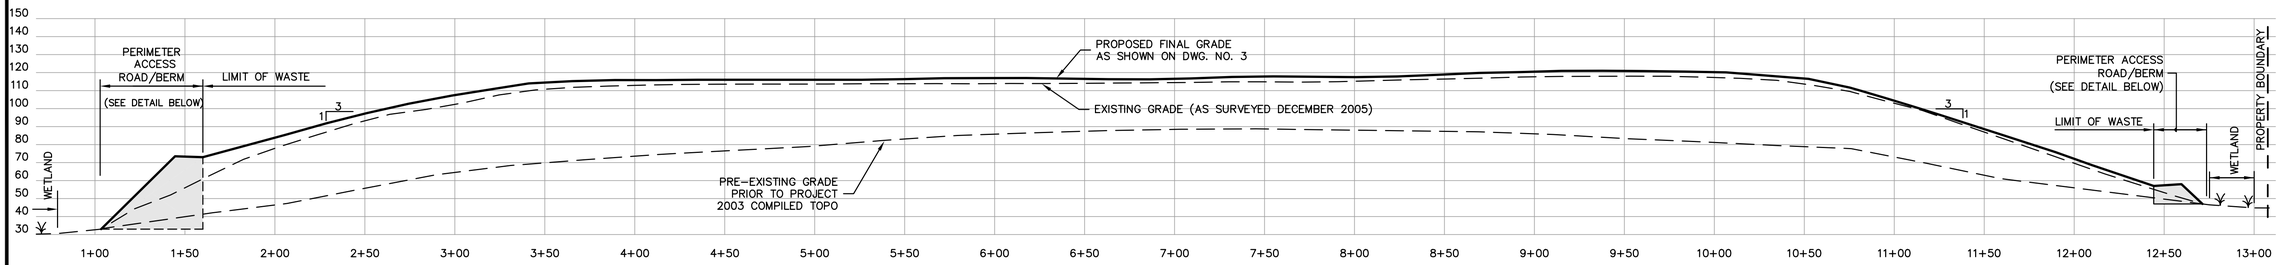


## CROSS SECTION A-A'

HORIZONTAL SCALE: 1"=40'
VERTICAL SCALE: 1"= 40'

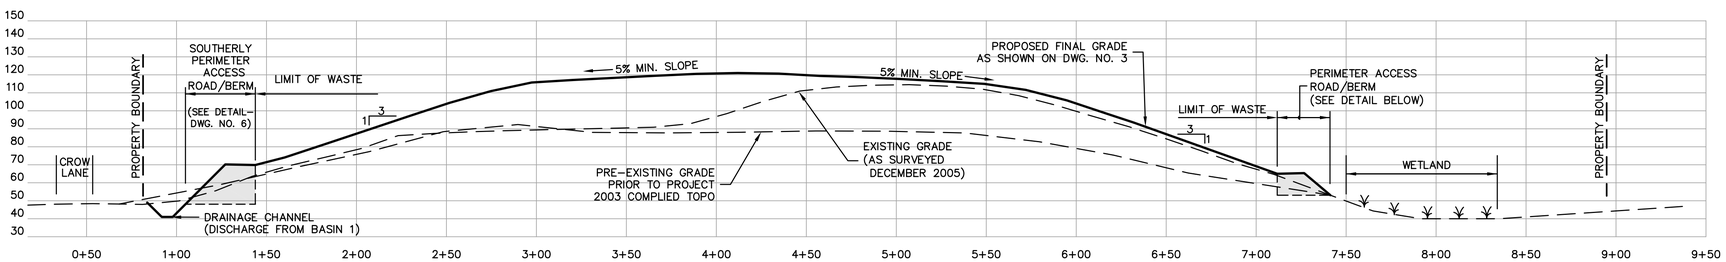


## CROSS SECTION B-B'

HORIZONTAL SCALE: 1"=40'
VERTICAL SCALE: 1"= 40'

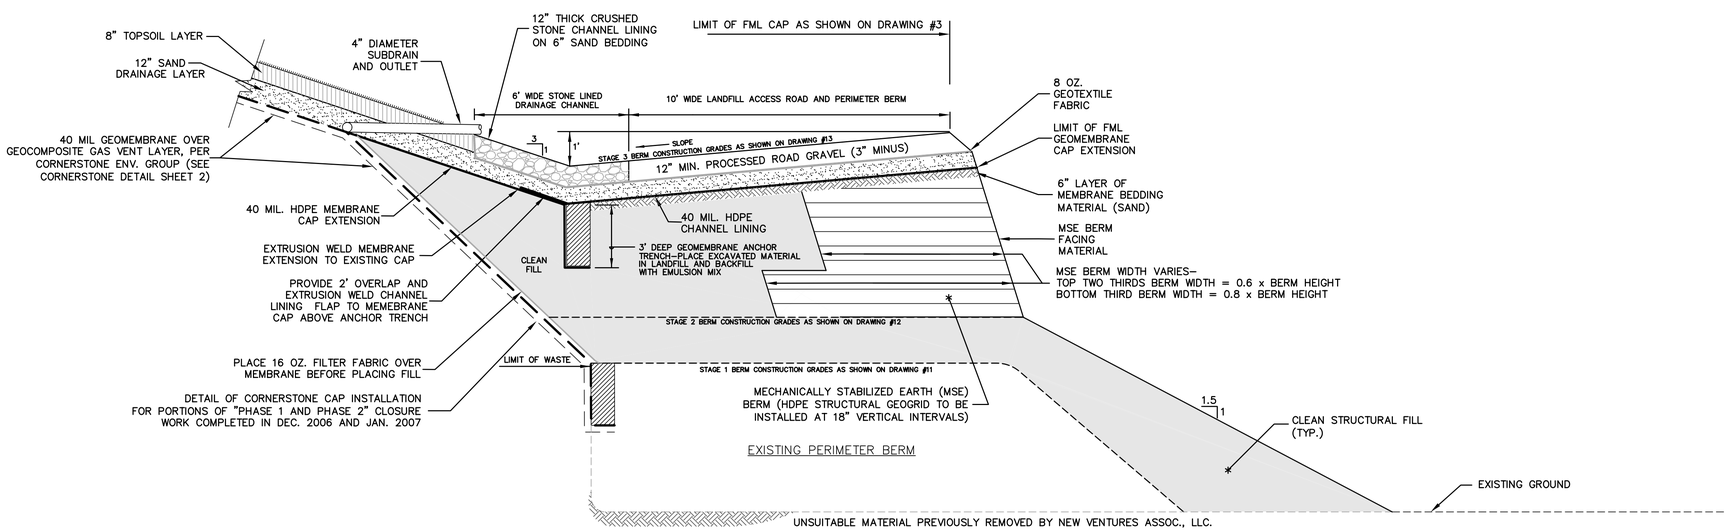


## WESTERLY PERIMETER BERM DETAIL

NOT TO SCALE

| No. | Date | Revision Description | Chkd. by | Apprvd. by |
|---|---|---|---|---|
| 1 | 12/20/06 | REVISED PERIMETER ACCESS ROAD/BERM DETAIL | | |
| 2 | 1/9/07 | REVISED WESTERLY PERIMETER BERM DETAIL | | |

scale: AS SHOWN
date: MAR. 17, 2006
drawn: JAC
checked: MQ
approved: ARQ
drawing number: 5

project: CORRECTIVE ACTION DESIGN
CROW LANE LANDFILL
NEWBURYPORT, MASSACHUSETTS

client: NEW VENTURES ASSOCIATES, L.L.C.

drawing title: LANDFILL CROSS-SECTIONS AND PERIMETER ACCESS ROAD/BERM DETAIL

SITEC ENVIRONMENTAL
Civil and Environmental Engineering
Land Use Planning and Surveying
Hazardous and Solid Waste Consultants
769 Plain Street, Unit C
Marshfield, MA 02050
PHONE (781) 319-0100
FAX (781) 834-4783

Acad No. NBP CAD EC.dwg
File No. SE05-533