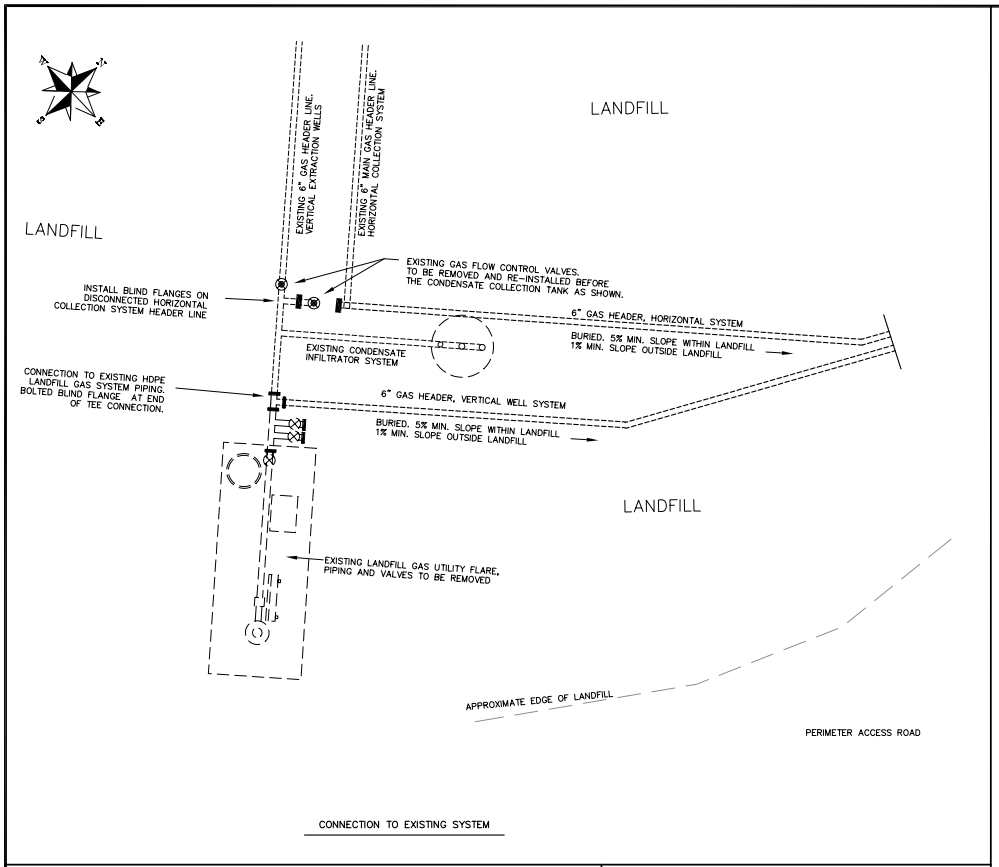

CONNECTION TO EXISTING SYSTEM

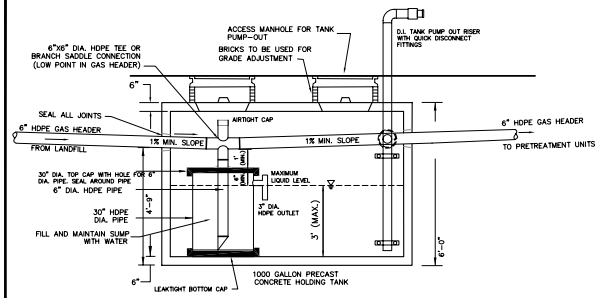

CROSS SECTION VIEW

CONDENSATE TRAP DETAIL

NOT TO SCALE

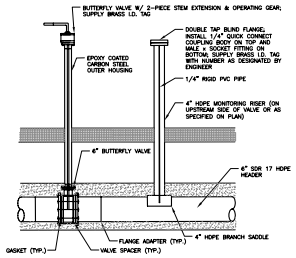

6" BUTTERFLY VALVE and MONITORING PORT DETAIL

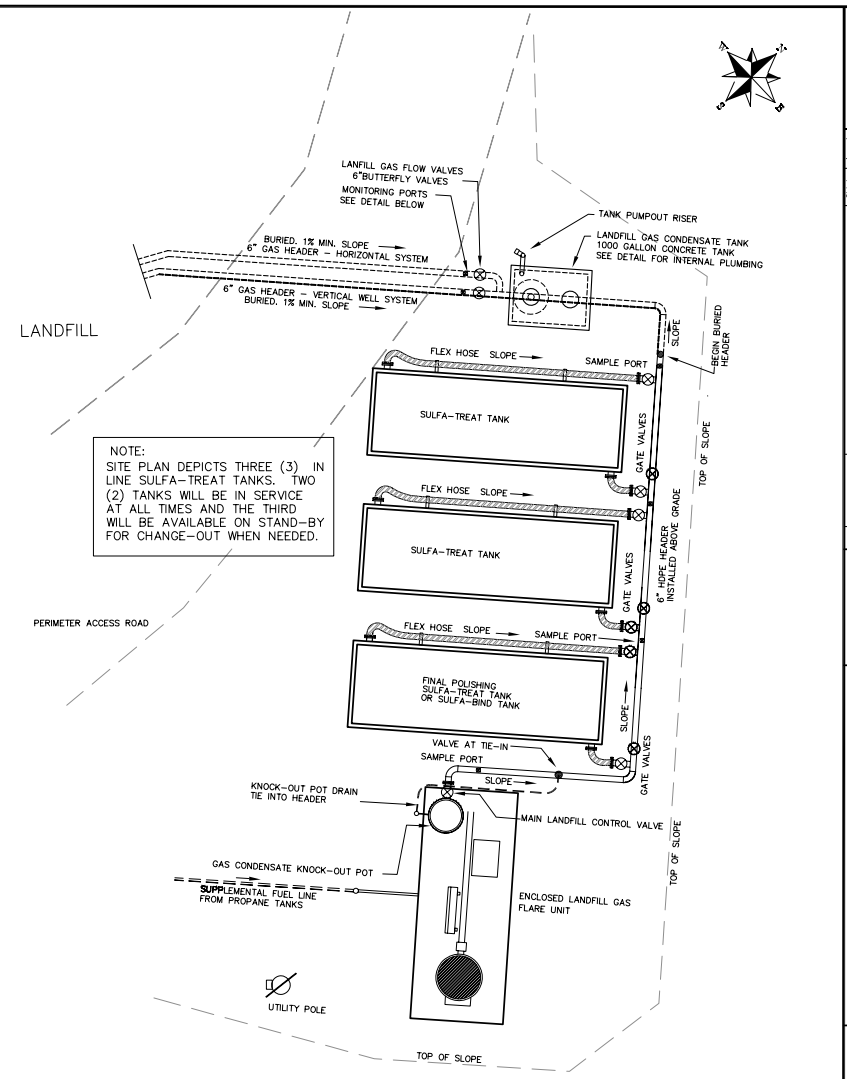

GAS FLARE AND PRE-TREATMENT SYSTEM LAYOUT

No.	Date	Revision Description	Chkd. by	Appvd. by
1	APRIL 26, 2007	REVISED PIPING ALIGNMENT AND TANK LOCATION		

scale: 1"=5'
date: MAR. 1, 2007
drawn: JAC
checked: MQ
approved: ARQ
drawing number: 1

project: CORRECTIVE ACTION DESIGN
CROW LANE LANDFILL
NEWBURYPORT, MASSACHUSETTS

client: NEW VENTURES ASSOCIATES, L.L.C.

drawing title: LANDFILL GAS TREATMENT SYSTEM PIPING DIAGRAM

SITEC ENVIRONMENTAL
769 Plain Street, Unit C
Marshfield, MA 02050
PHONE: (781) 319-0100
FAX: (781) 834-4783
Civil and Environmental Engineering
Land Use Planning and Surveying
Hazardous and Solid Waste Consultants

Acad No.
File No.