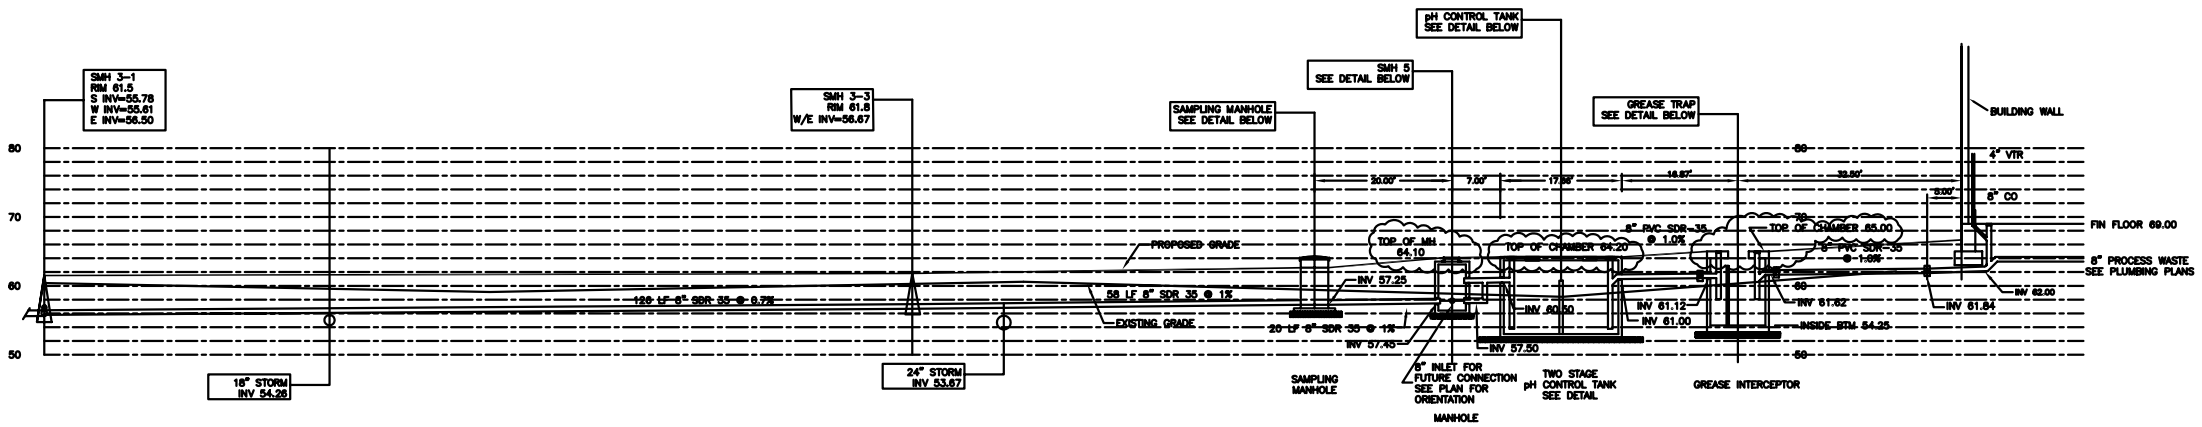

SANITARY SEWER
PROFILE MANHOLE 3-3 TO BLDG
SCALE: 1"=10'

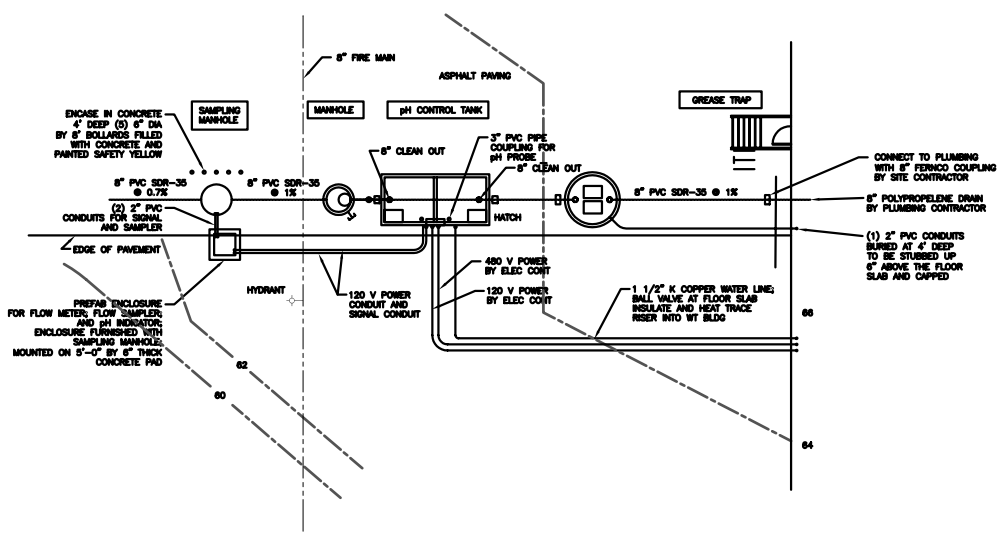

PLAN VIEW
SCALE: 1"=10'

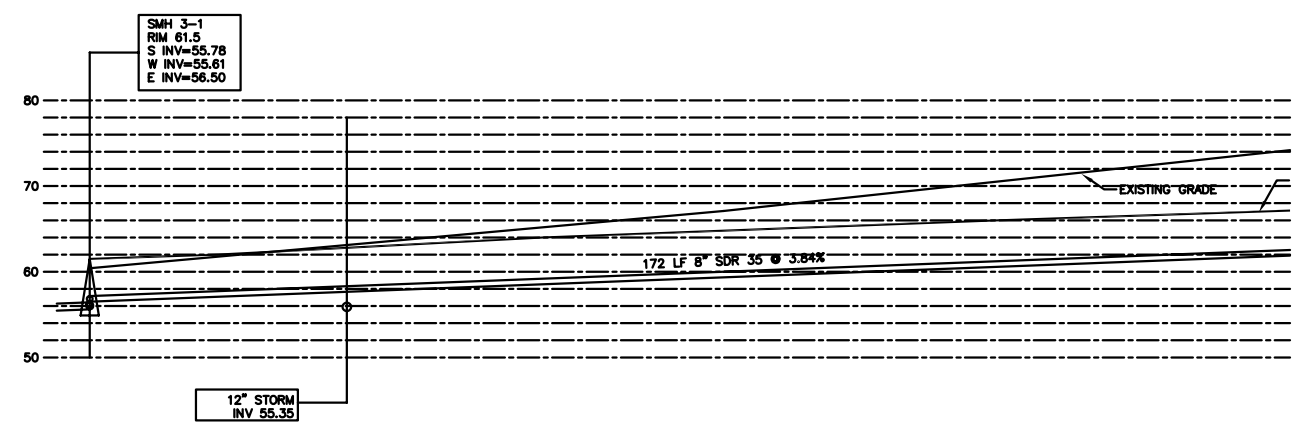

SANITARY SEWER
PROFILE MANHOLE 3-1 TO 3-2
SCALE: 1"=10'

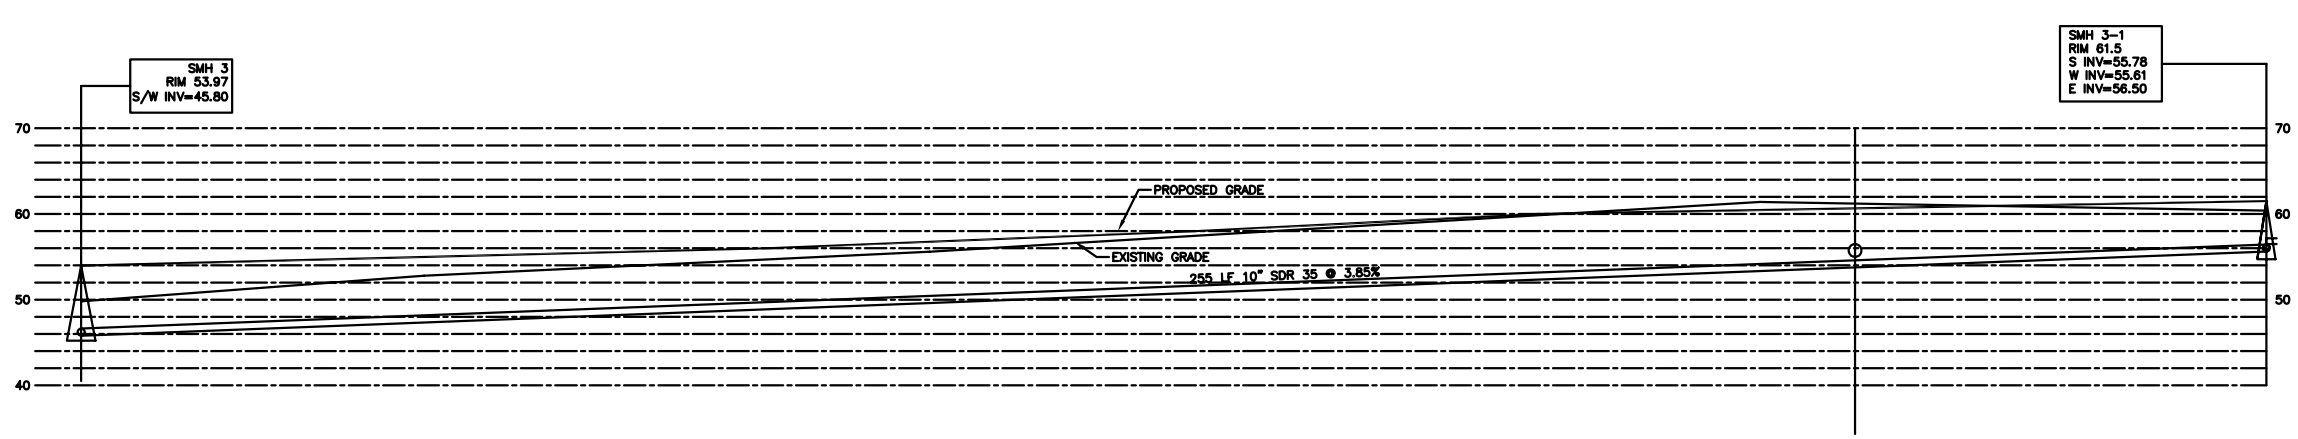

SANITARY SEWER
PROFILE MANHOLE 3 TO 3-1
SCALE: 1"=10'

REL.	DATE	BY	APP.	DESCRIPTION
D	14 APR 03	JMK	JMK	REVISE GT AND pH TANK TOPS
C	11.18.02	RJP	JMK	RELEASED FOR CONSTRUCTION
B	10.17.02	RJP	JMK	GENERAL REVISIONS
A	10.15.02	RJP	JMK	RELEASED FOR WASTE WATER PERMIT

Haverhill Facility
Fiber Tech Park
Research Drive
Haverhill, Massachusetts

WASTE TREATMENT
PLAN & PROFILES

THE DENNIS GROUP, LLC
PLANNING • ENGINEERING • CONSTRUCTION MANAGEMENT

1391 MAIN STREET
SPRINGFIELD, MASSACHUSETTS 01103
413-787-1785 • FAX 413-787-1786

136 SOUTH MAIN STREET
SALT LAKE CITY, UTAH 84101
801-531-8585 • FAX 801-531-8586

THE DENNIS GROUP, LLC

DRAWING NO.
W1.0

THE DENNIS GROUP LLC W10 W11 REV-6 JMK.DWG 04/11/03 13:33