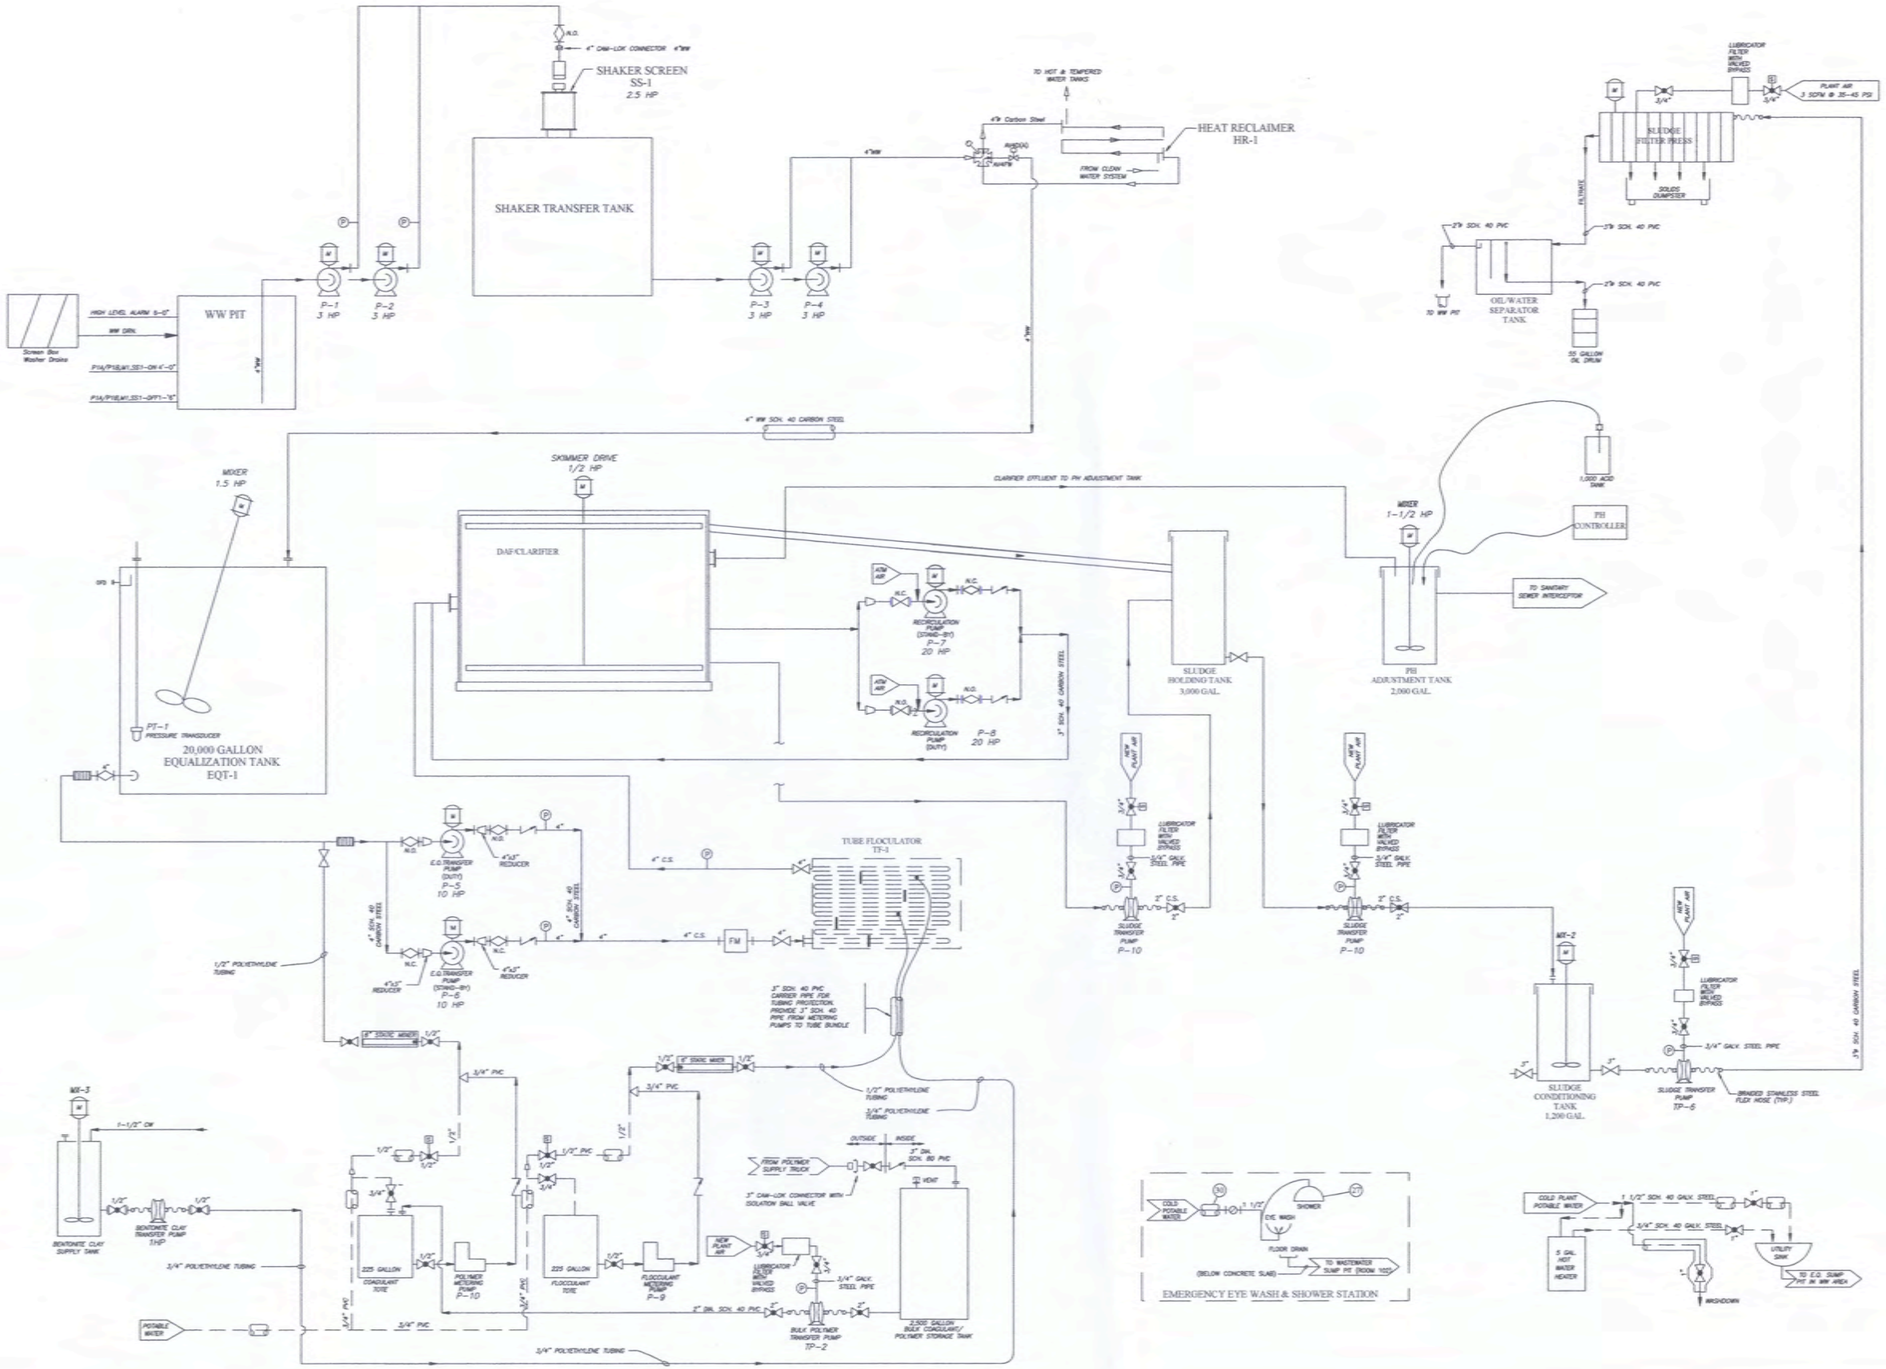

Seal:

Signature: David Bramley
Registration No.: 28098 - Sanitary
Expiration Date: 6/30/2010

NOTE: BASE DRAWING SUPPLIED BY ART CREEDEN, ARAMARK UNIFORM SERVICES, JULY 17, 2009.

Industrial Compliance Group 123 Franklin Street Framingham, MA 01702 508-875-1197	CLIENT	ARAMARK UNIFORM SERVICES 110 GLENN STREET LAWRENCE, MA 01843			
	TITLE	WASTEWATER TREATMENT SYSTEM - P&ID FIGURE 2a			
DRAWING BY: J.S.G.	SIZE	CAGE CODE	DWG NO		REV
CHECKED BY: T.P.D.			Aramark WW System - Mass DEP Permit App 09		1
APPROVED BY: D.L.B.	SCALE NTS	DATE 8-11-2009	SHEET 1 OF 1		