H-75986-P

M.D.T.E. 04- ____
Exhibit AJM-2
Page 1 of 1

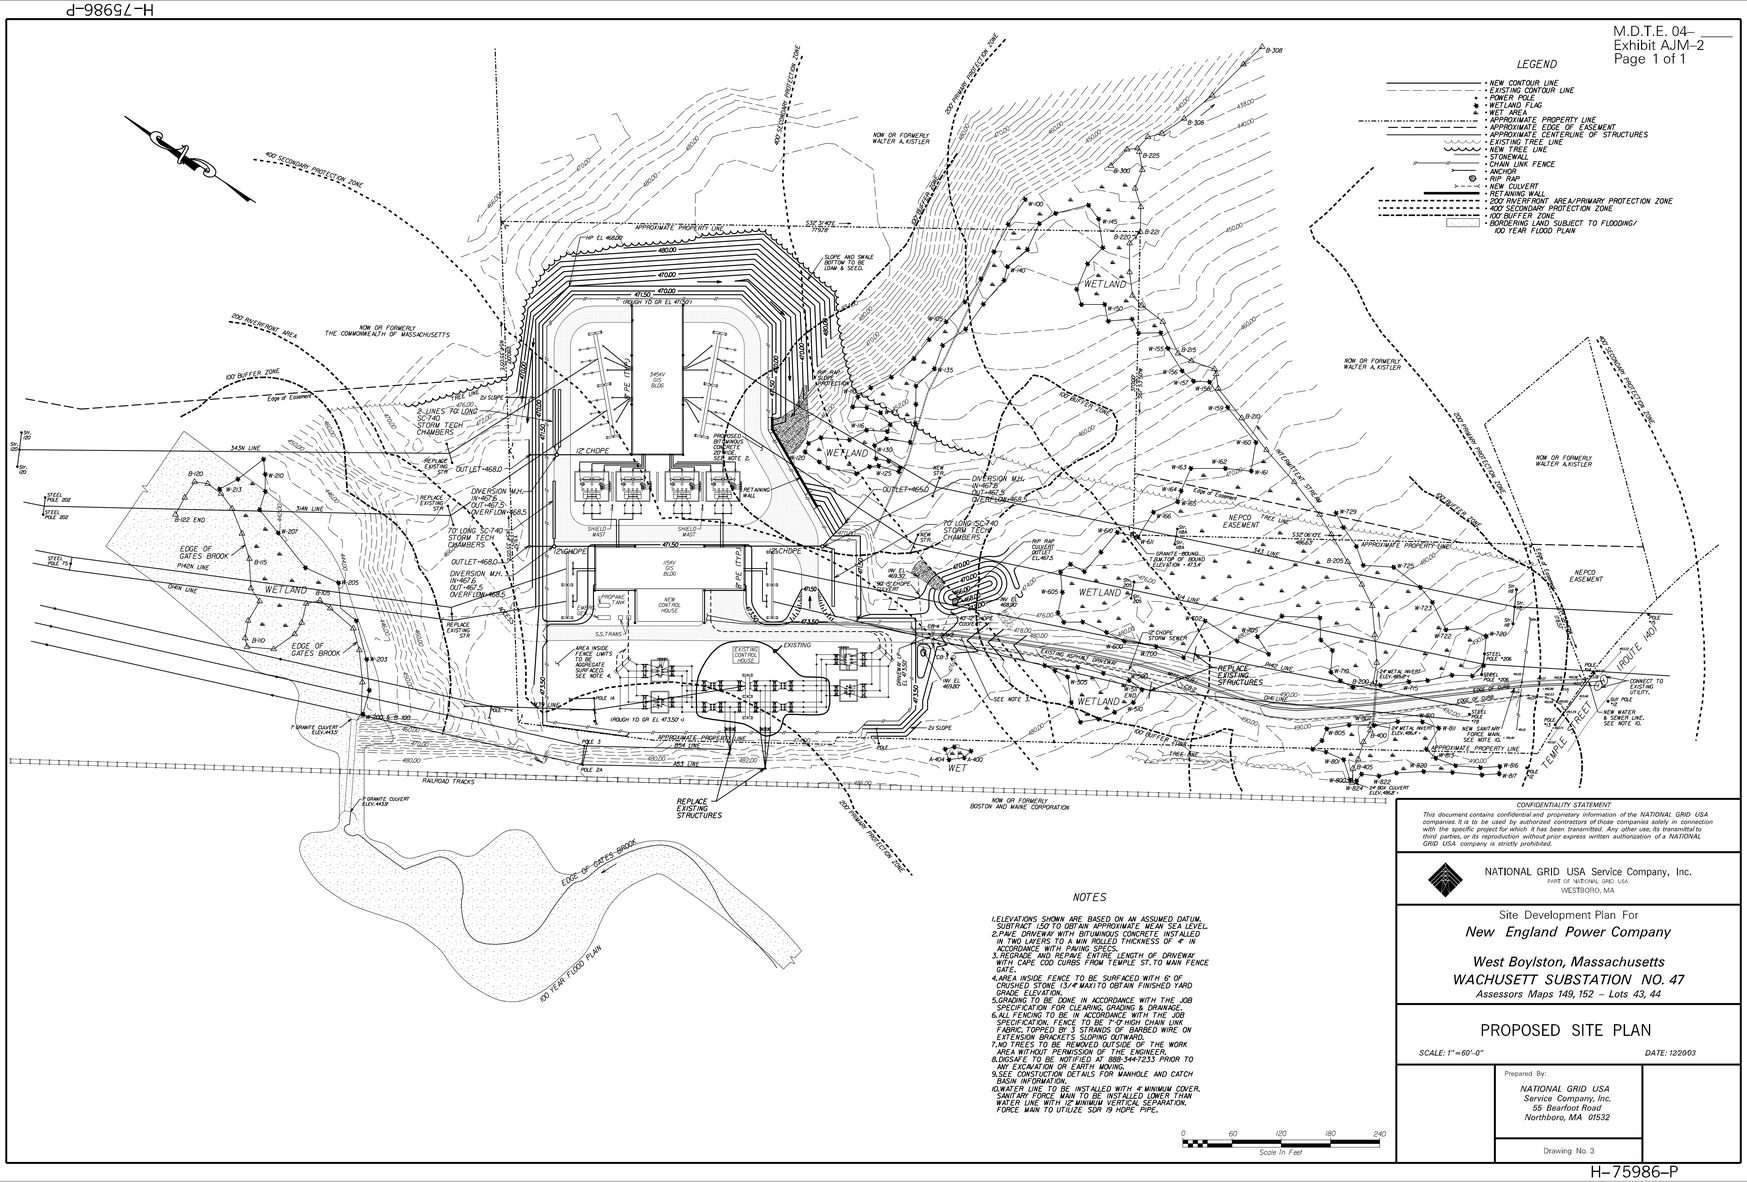

NOTES

1. ELEVATIONS SHOWN ARE BASED ON AN ASSUMED DATUM. SUBTRACT 150' TO OBTAIN APPROXIMATE MEAN SEA LEVEL.
2. PAVE DRIVEWAY WITH BITUMINOUS CONCRETE INSTALLED IN TWO LAYERS TO A MIN ROLLED THICKNESS OF 4" IN ACCORDANCE WITH PAVING SPECS.
3. REGRADE AND REPAVE ENTIRE LENGTH OF DRIVEWAY WITH CAPE COD CURBS FROM TEMPLE ST. TO MAIN FENCE GATE.
4. AREA INSIDE FENCE TO BE SURFACED WITH 6" OF CRUSHED STONE (3/4" MAX) TO OBTAIN FINISHED YARD GRADE ELEVATION.
5. GRADING TO BE DONE IN ACCORDANCE WITH THE JOB SPECIFICATION FOR CLEARING, GRADING & DRAINAGE.
6. ALL FENCING TO BE IN ACCORDANCE WITH THE JOB SPECIFICATION. FENCE TO BE 7'-0" HIGH CHAIN LINK FABRIC, TOPPED BY 3 STRANDS OF BARBED WIRE ON EXTENSION BRACKETS SLOPING OUTWARD.
7. NO TREES TO BE REMOVED OUTSIDE OF THE WORK AREA WITHOUT PERMISSION OF THE ENGINEER.
8. DIGSAFE TO BE NOTIFIED AT 888-344-7233 PRIOR TO ANY EXCAVATION OR EARTH MOVING.
9. SEE CONSTUCTION DETAILS FOR MANHOLE AND CATCH BASIN INFORMATION.
10. WATER LINE TO BE INSTALLED WITH 4' MINIMUM COVER. SANITARY FORCE MAIN TO BE INSTALLED LOWER THAN WATER LINE WITH 12" MINIMUM VERTICAL SEPARATION. FORCE MAIN TO UTILIZE SDR 19 HDPE PIPE.

0 60 120 180 240
Scale In Feet

CONFIDENTIALITY STATEMENT

This document contains confidential and proprietary information of the NATIONAL GRID USA companies. It is to be used by authorized contractors of those companies solely in connection with the specific project for which it has been transmitted. Any other use, its transmittal to third parties, or its reproduction without prior express written authorization of a NATIONAL GRID USA company is strictly prohibited.

NATIONAL GRID USA Service Company, Inc.
PART OF NATIONAL GRID USA
WESTBORO, MA

Site Development Plan For

New England Power Company

West Boylston, Massachusetts
WACHUSETT SUBSTATION NO. 47
Assessors Maps 149, 152 – Lots 43, 44

PROPOSED SITE PLAN

SCALE: 1"=60'-0" DATE: 12/2003

Prepared By:
NATIONAL GRID USA
Service Company, Inc.
55 Bearfoot Road
Northboro, MA 01532

Drawing No. 3

H-75986-P