ATTACHMENT A

DTE-2
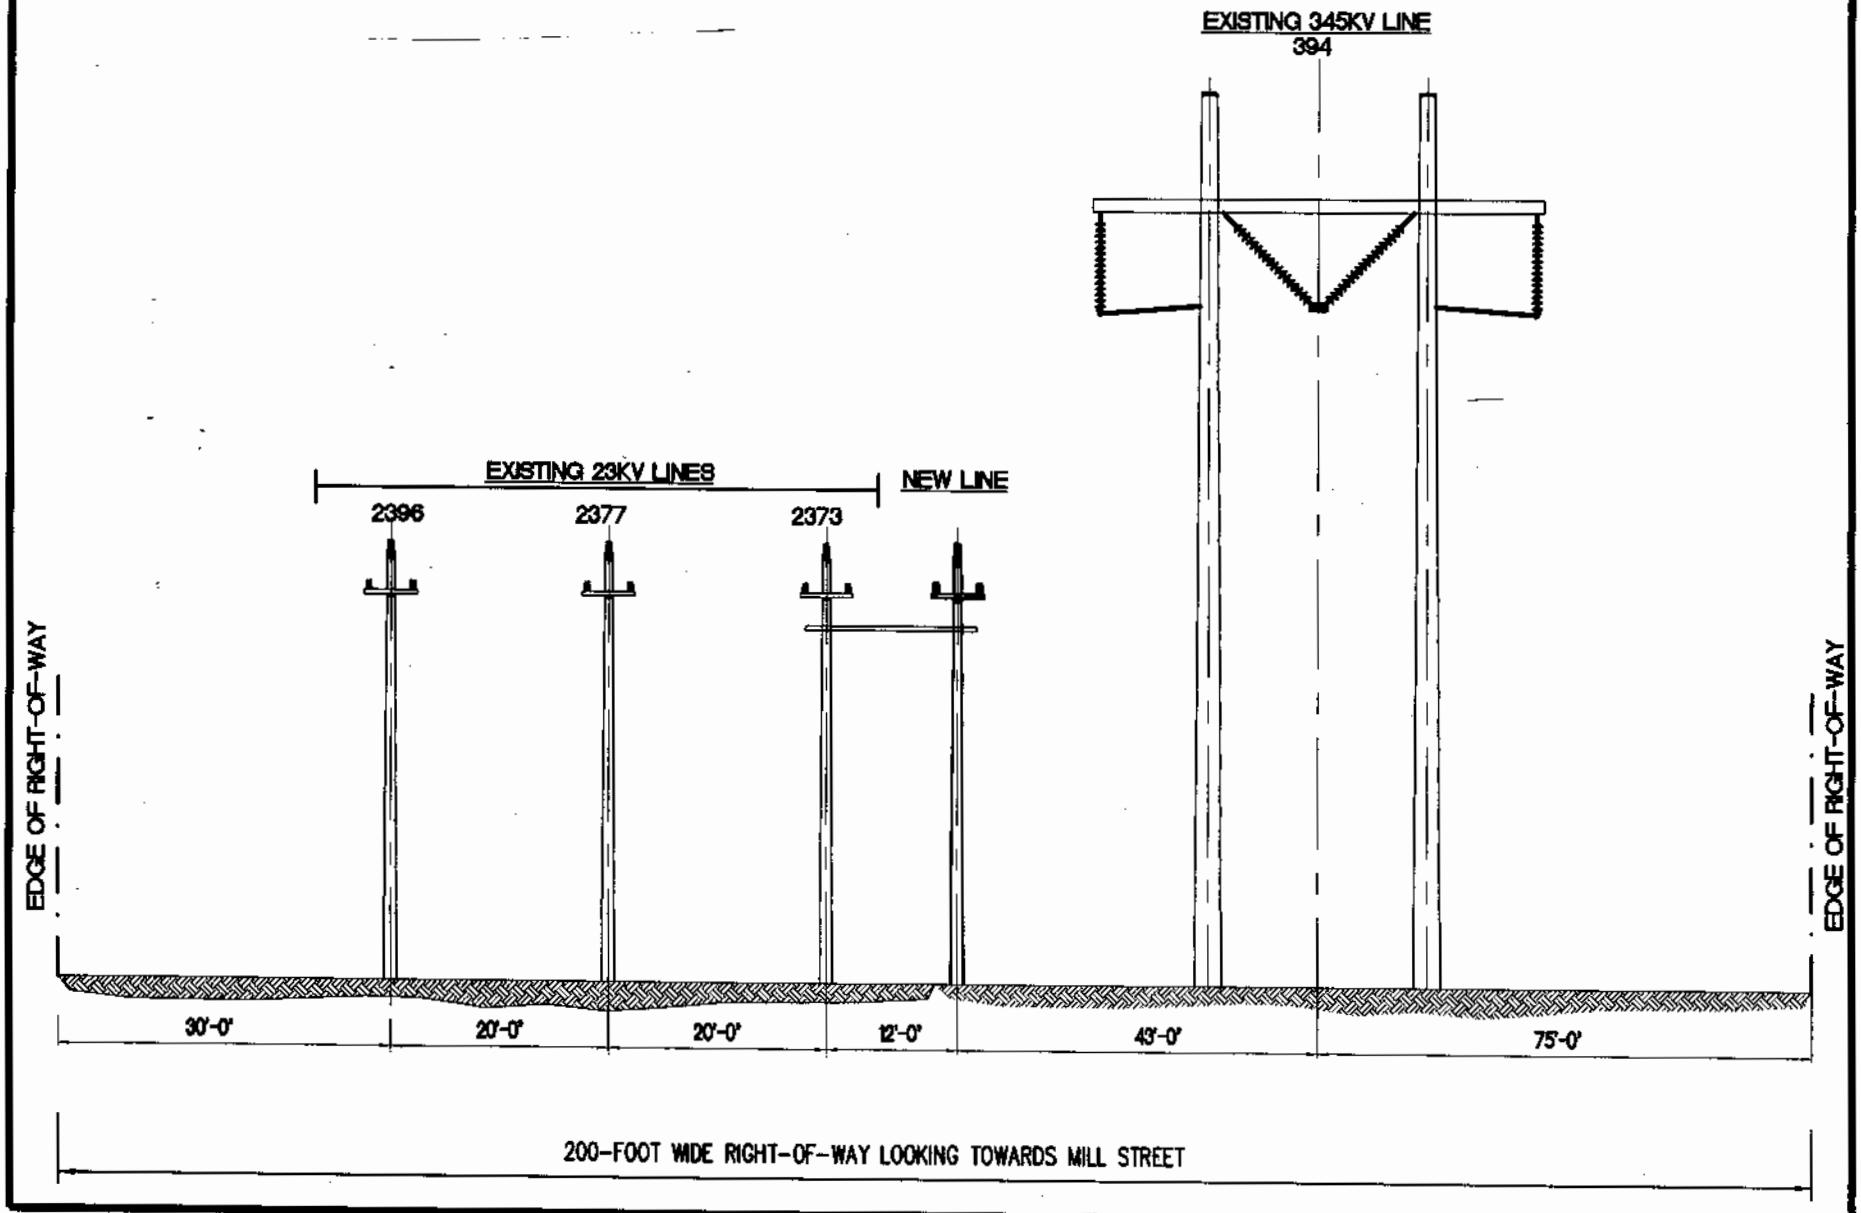
R-O-W CROSS-SECTION FOR 0.3 MILE SECTION CLOSEST TO KING STREET SUBSTATION