Appendix 2-1

EXISTING DRAINAGE PLAN

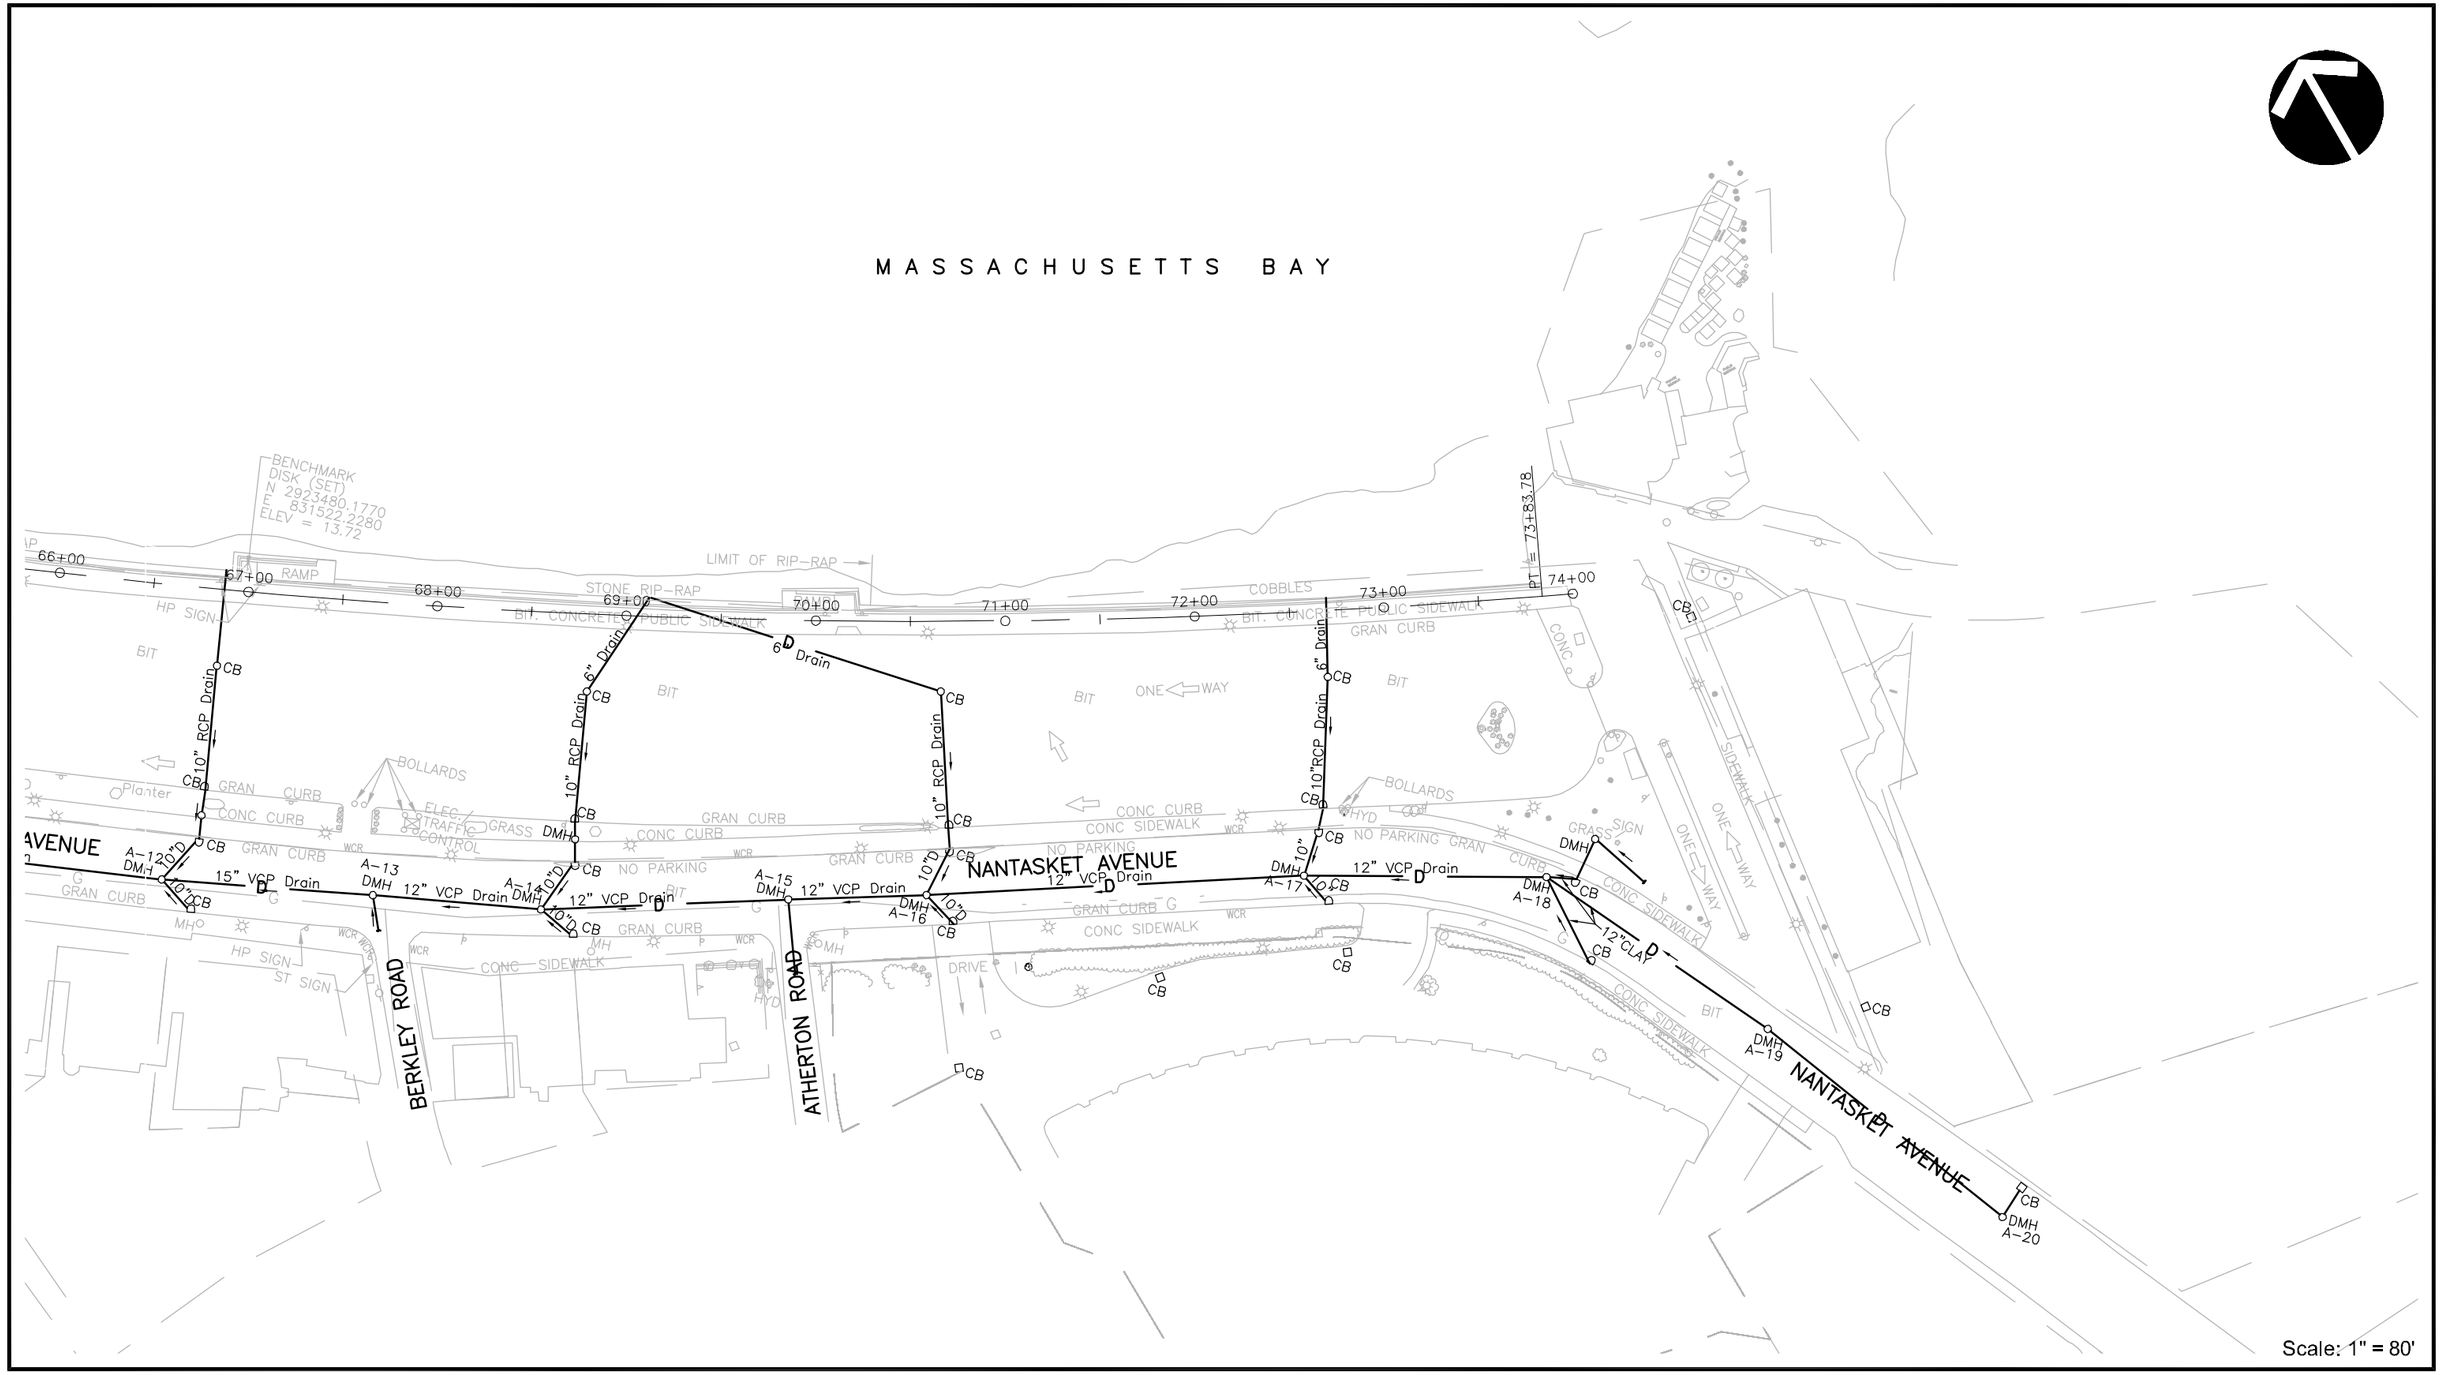

Sheet 1 of 7

Existing Drainage

The Louis Berger Group, Inc.

Nantasket Beach Seawall Repair and Reservation - Master Plan Services

Hull, Massachusetts

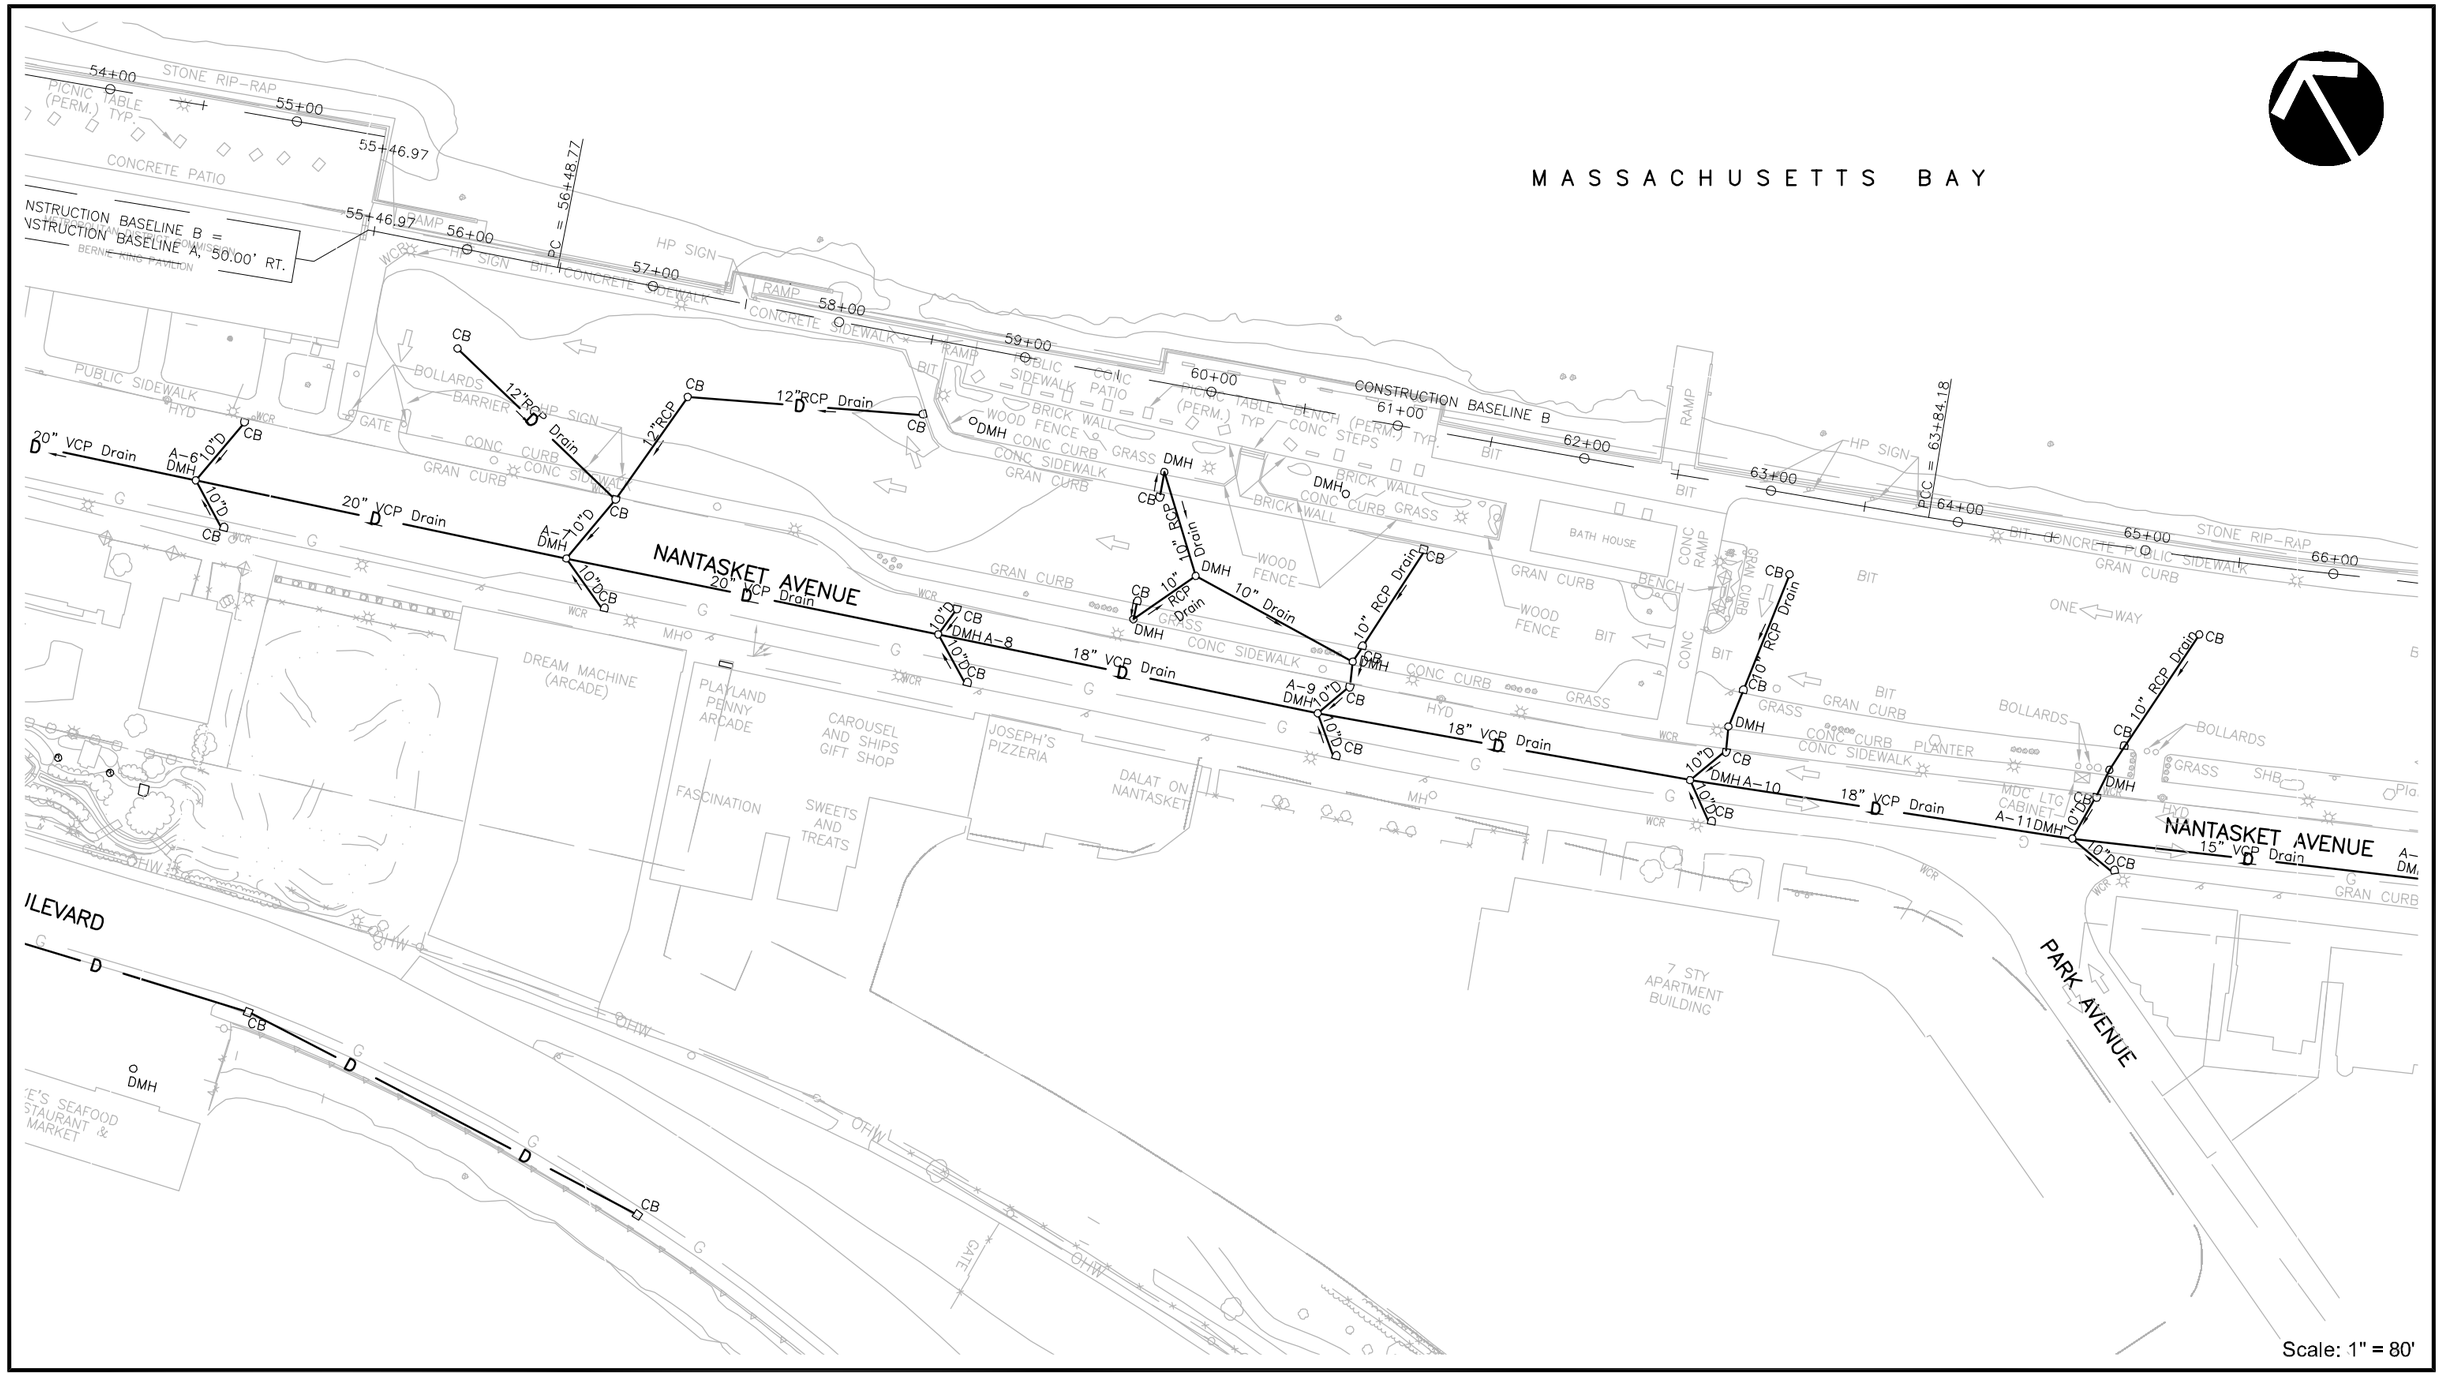

Sheet 2 of 7
Existing Drainage

The Louis Berger Group, Inc.

Nantasket Beach Seawall Repair and Reservation - Master Plan Services
Hull, Massachusetts

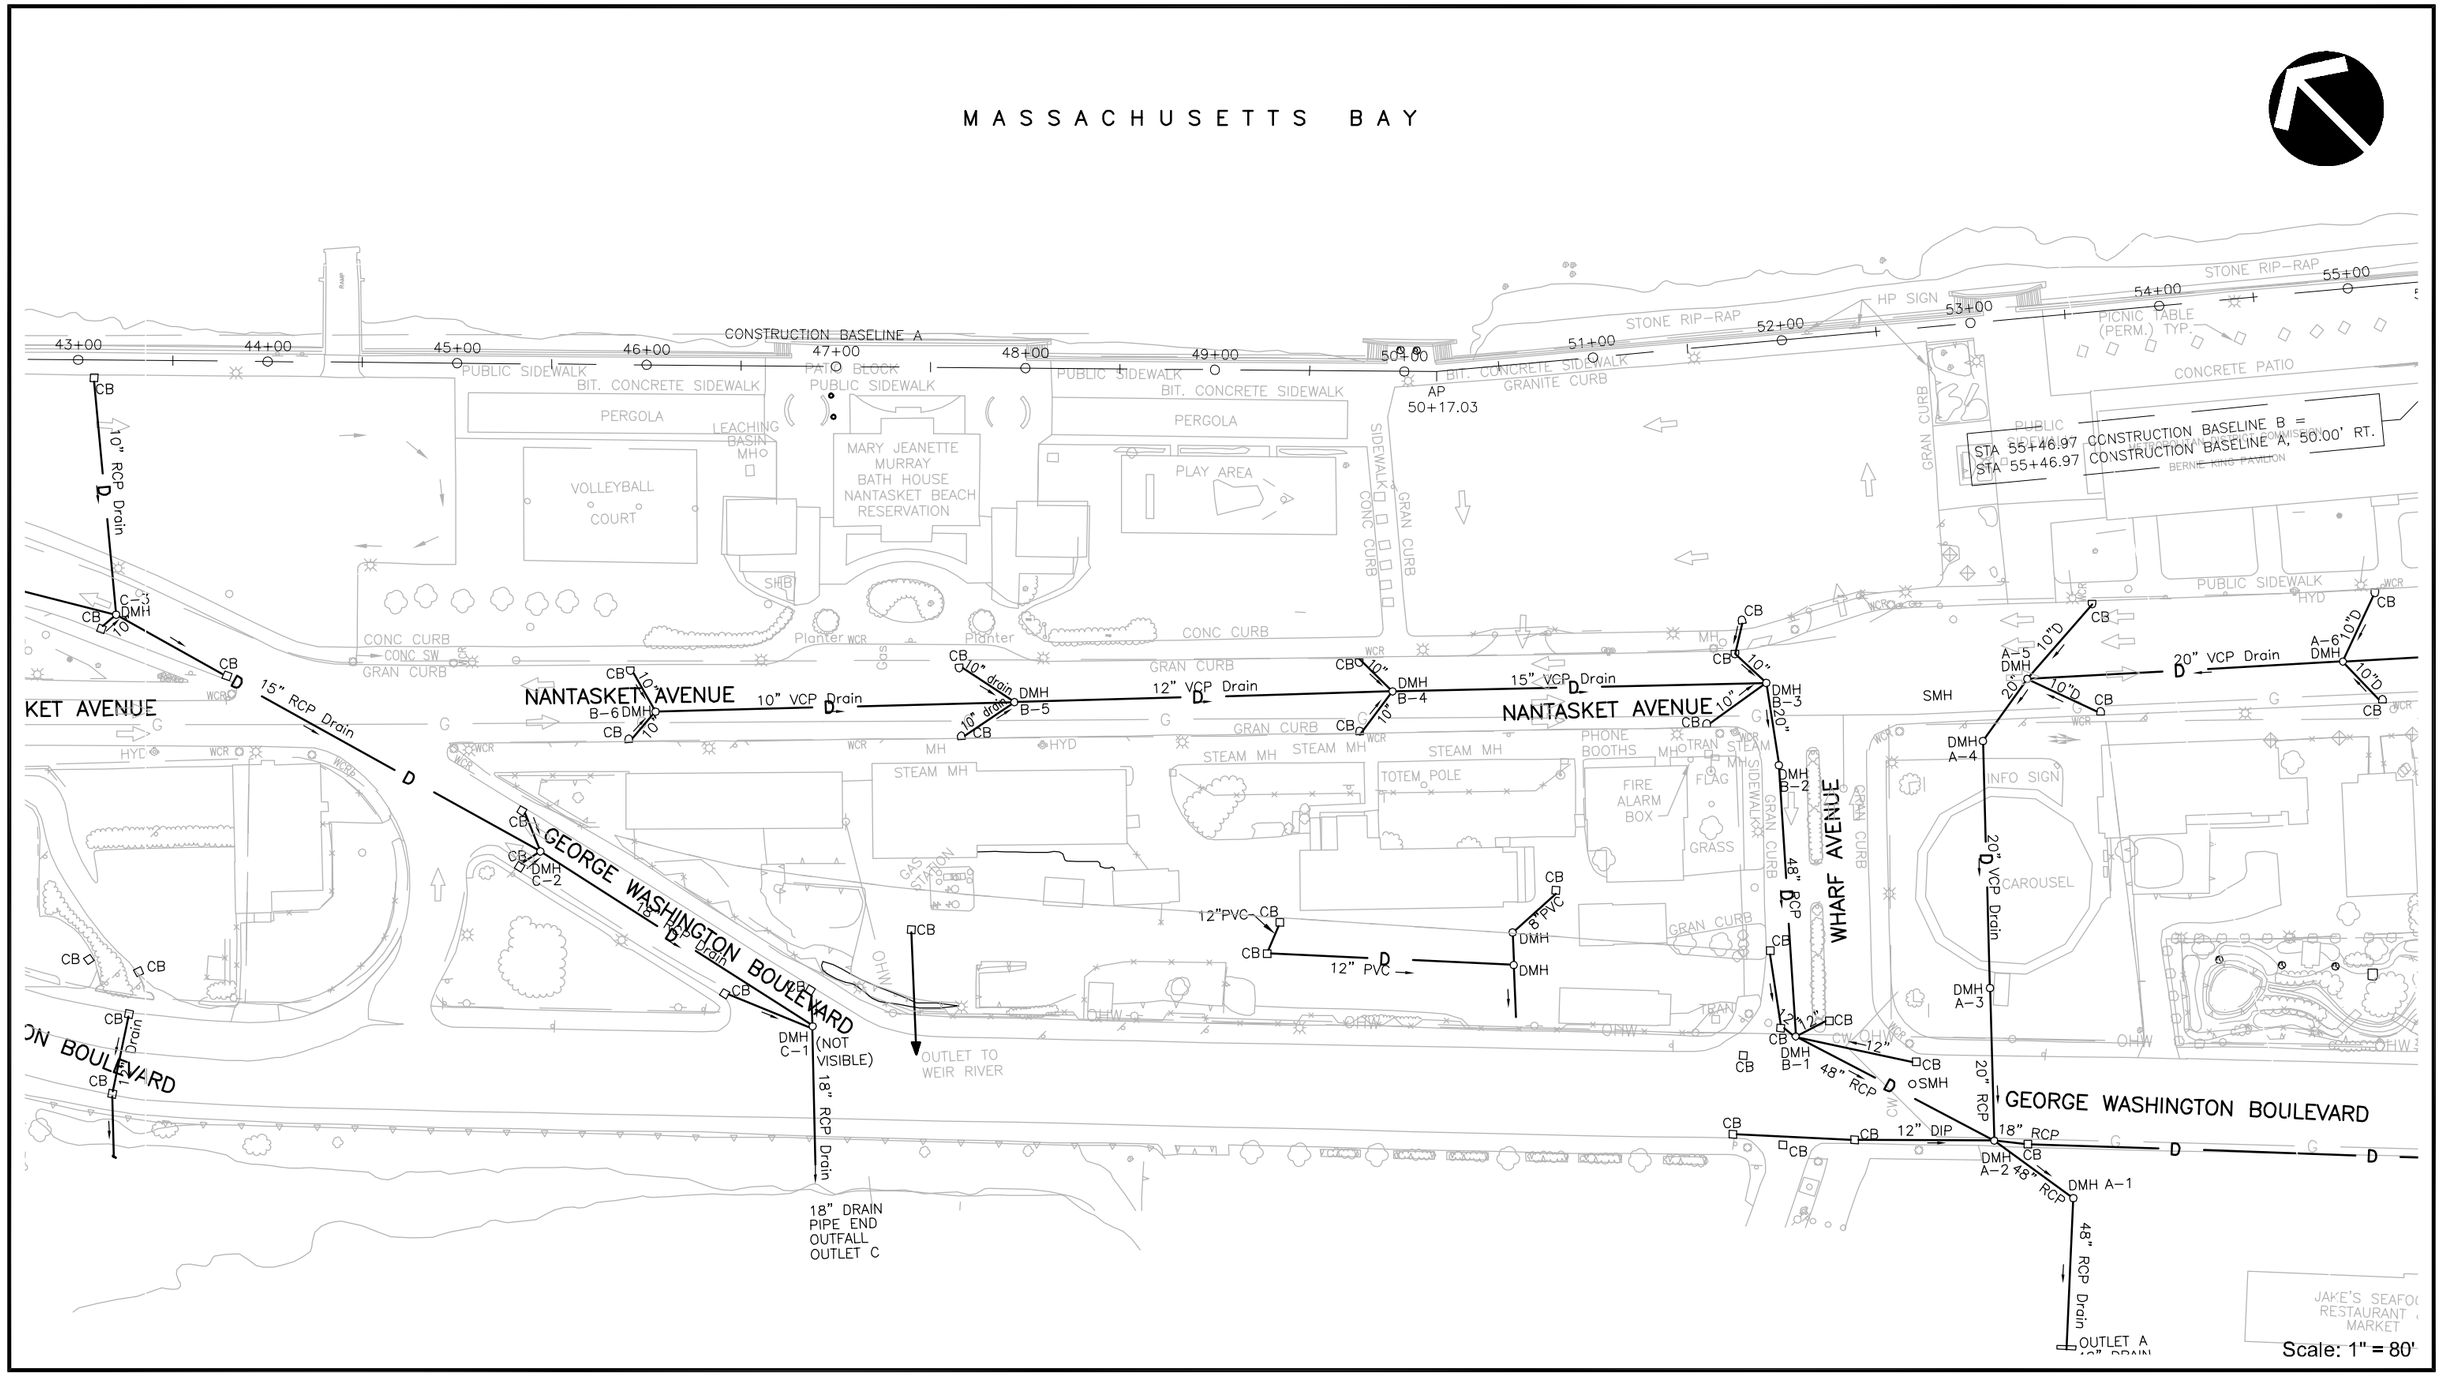

Sheet 3 of 7

Existing Drainage

The Louis Berger Group, Inc.

Nantasket Beach Seawall Repair and Reservation - Master Plan Services

Hull, Massachusetts

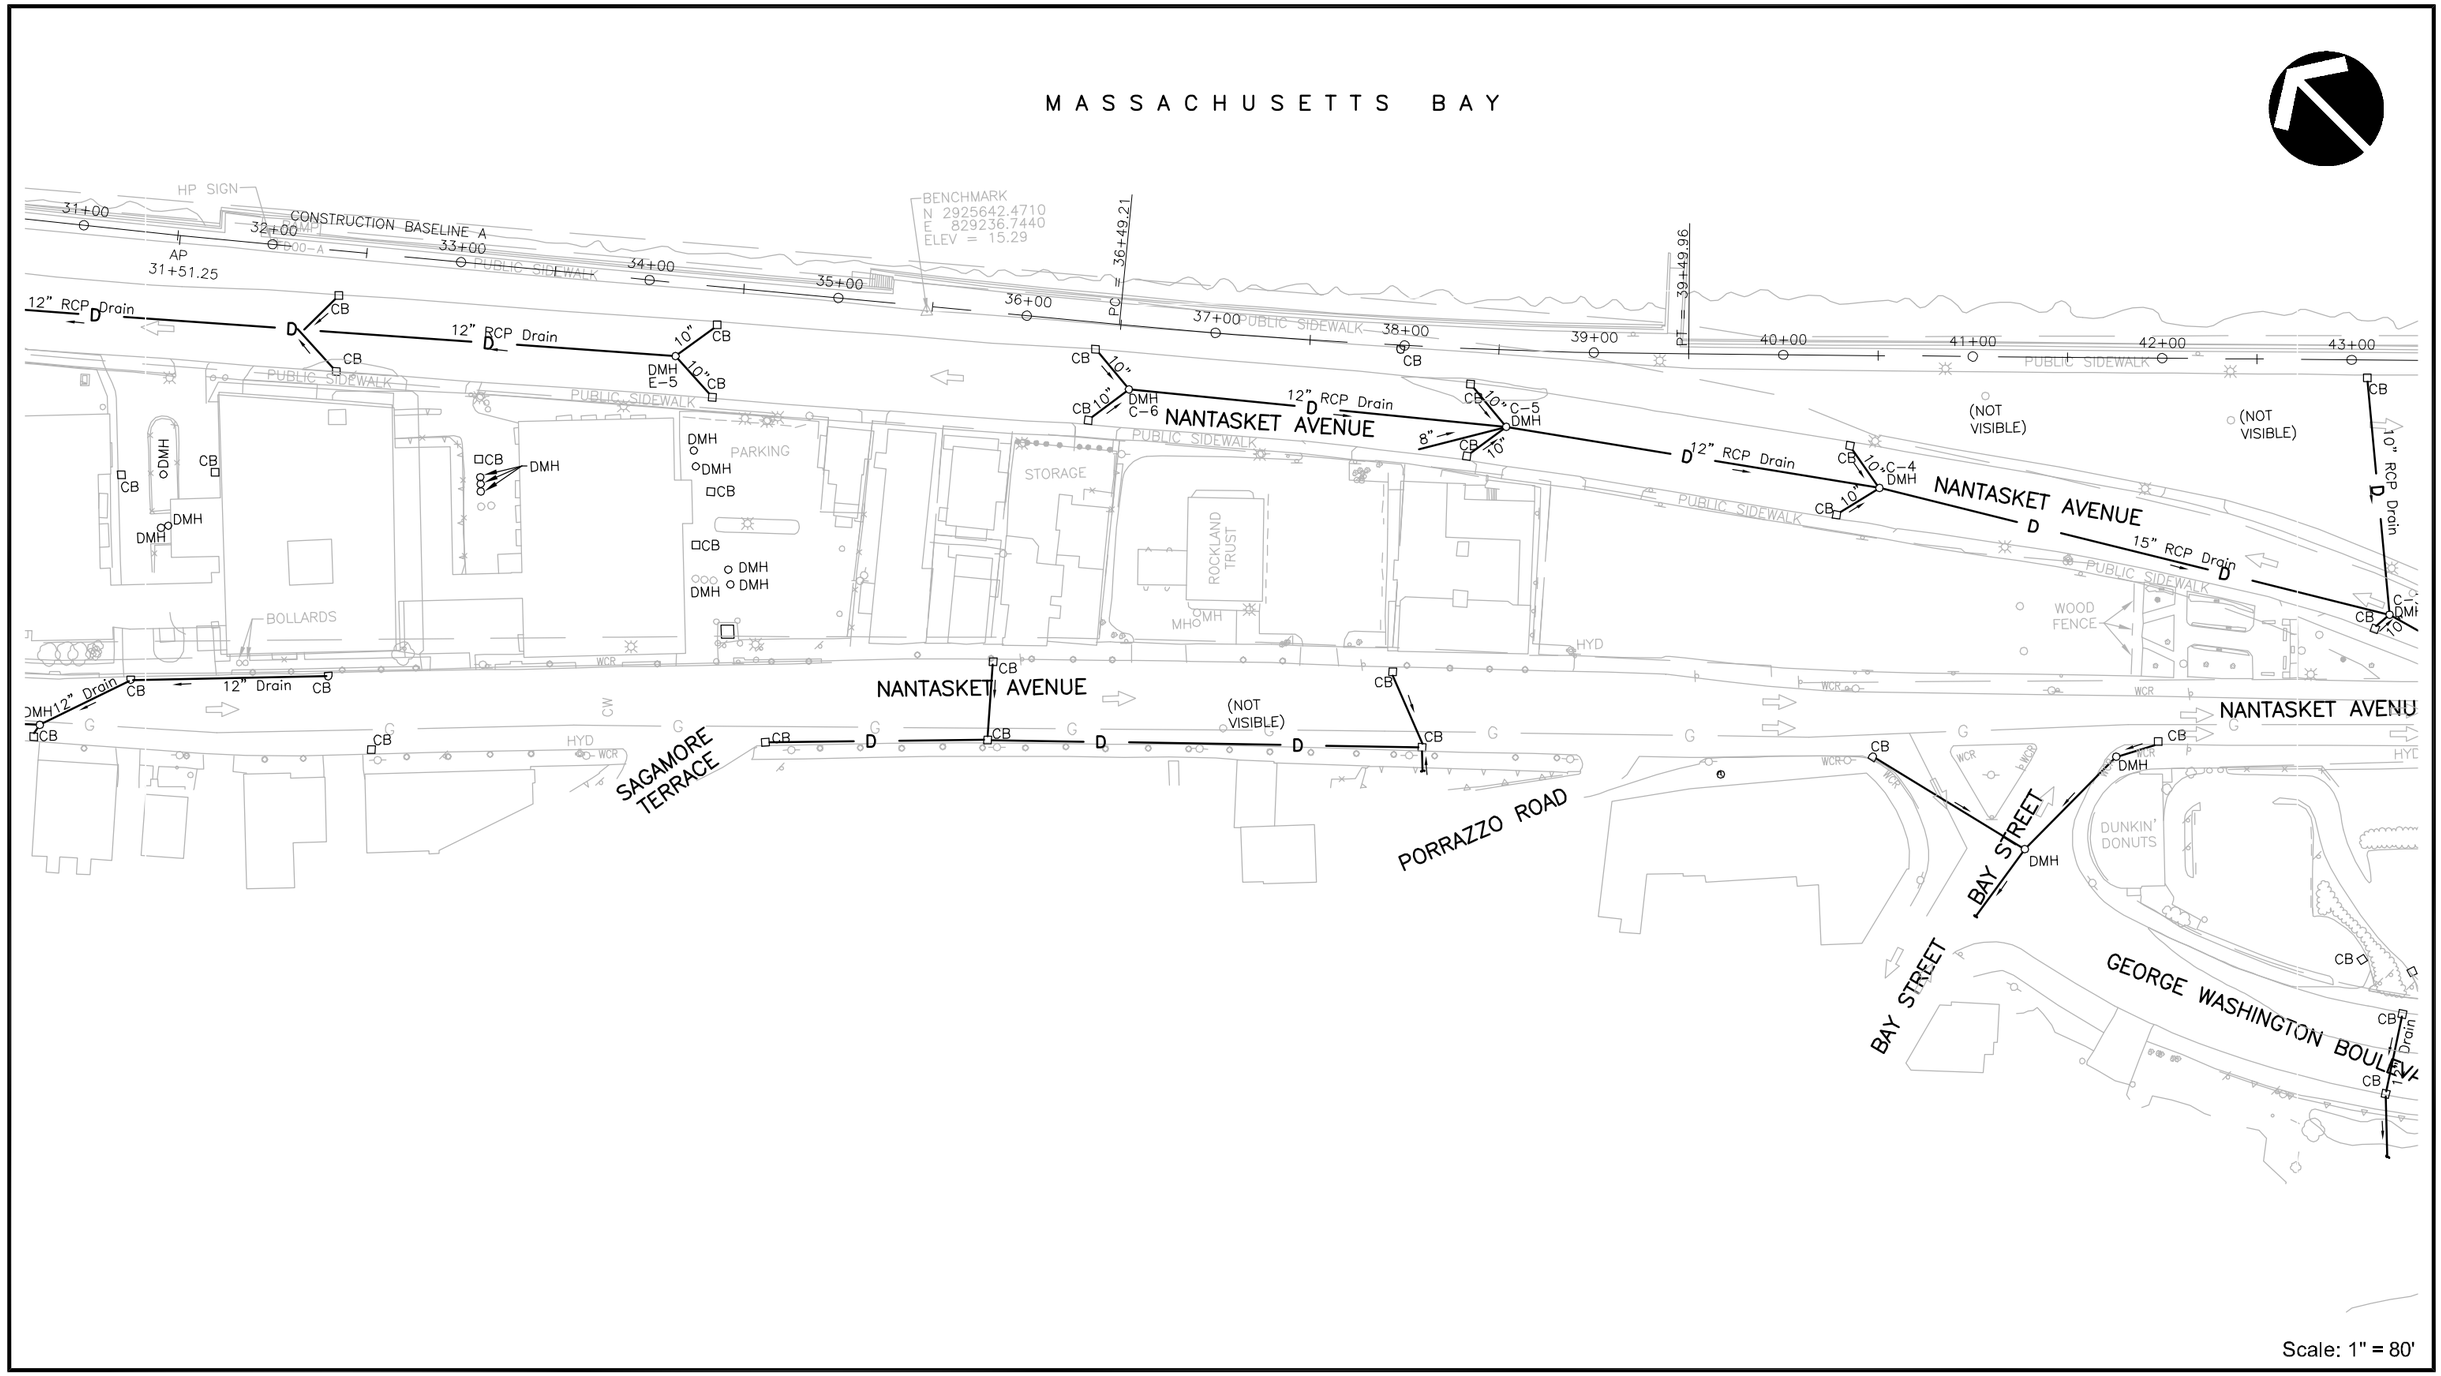

Sheet 4 of 7

Existing Drainage

The Louis Berger Group, Inc.

Nantasket Beach Seawall Repair and Reservation - Master Plan Services

Hull, Massachusetts

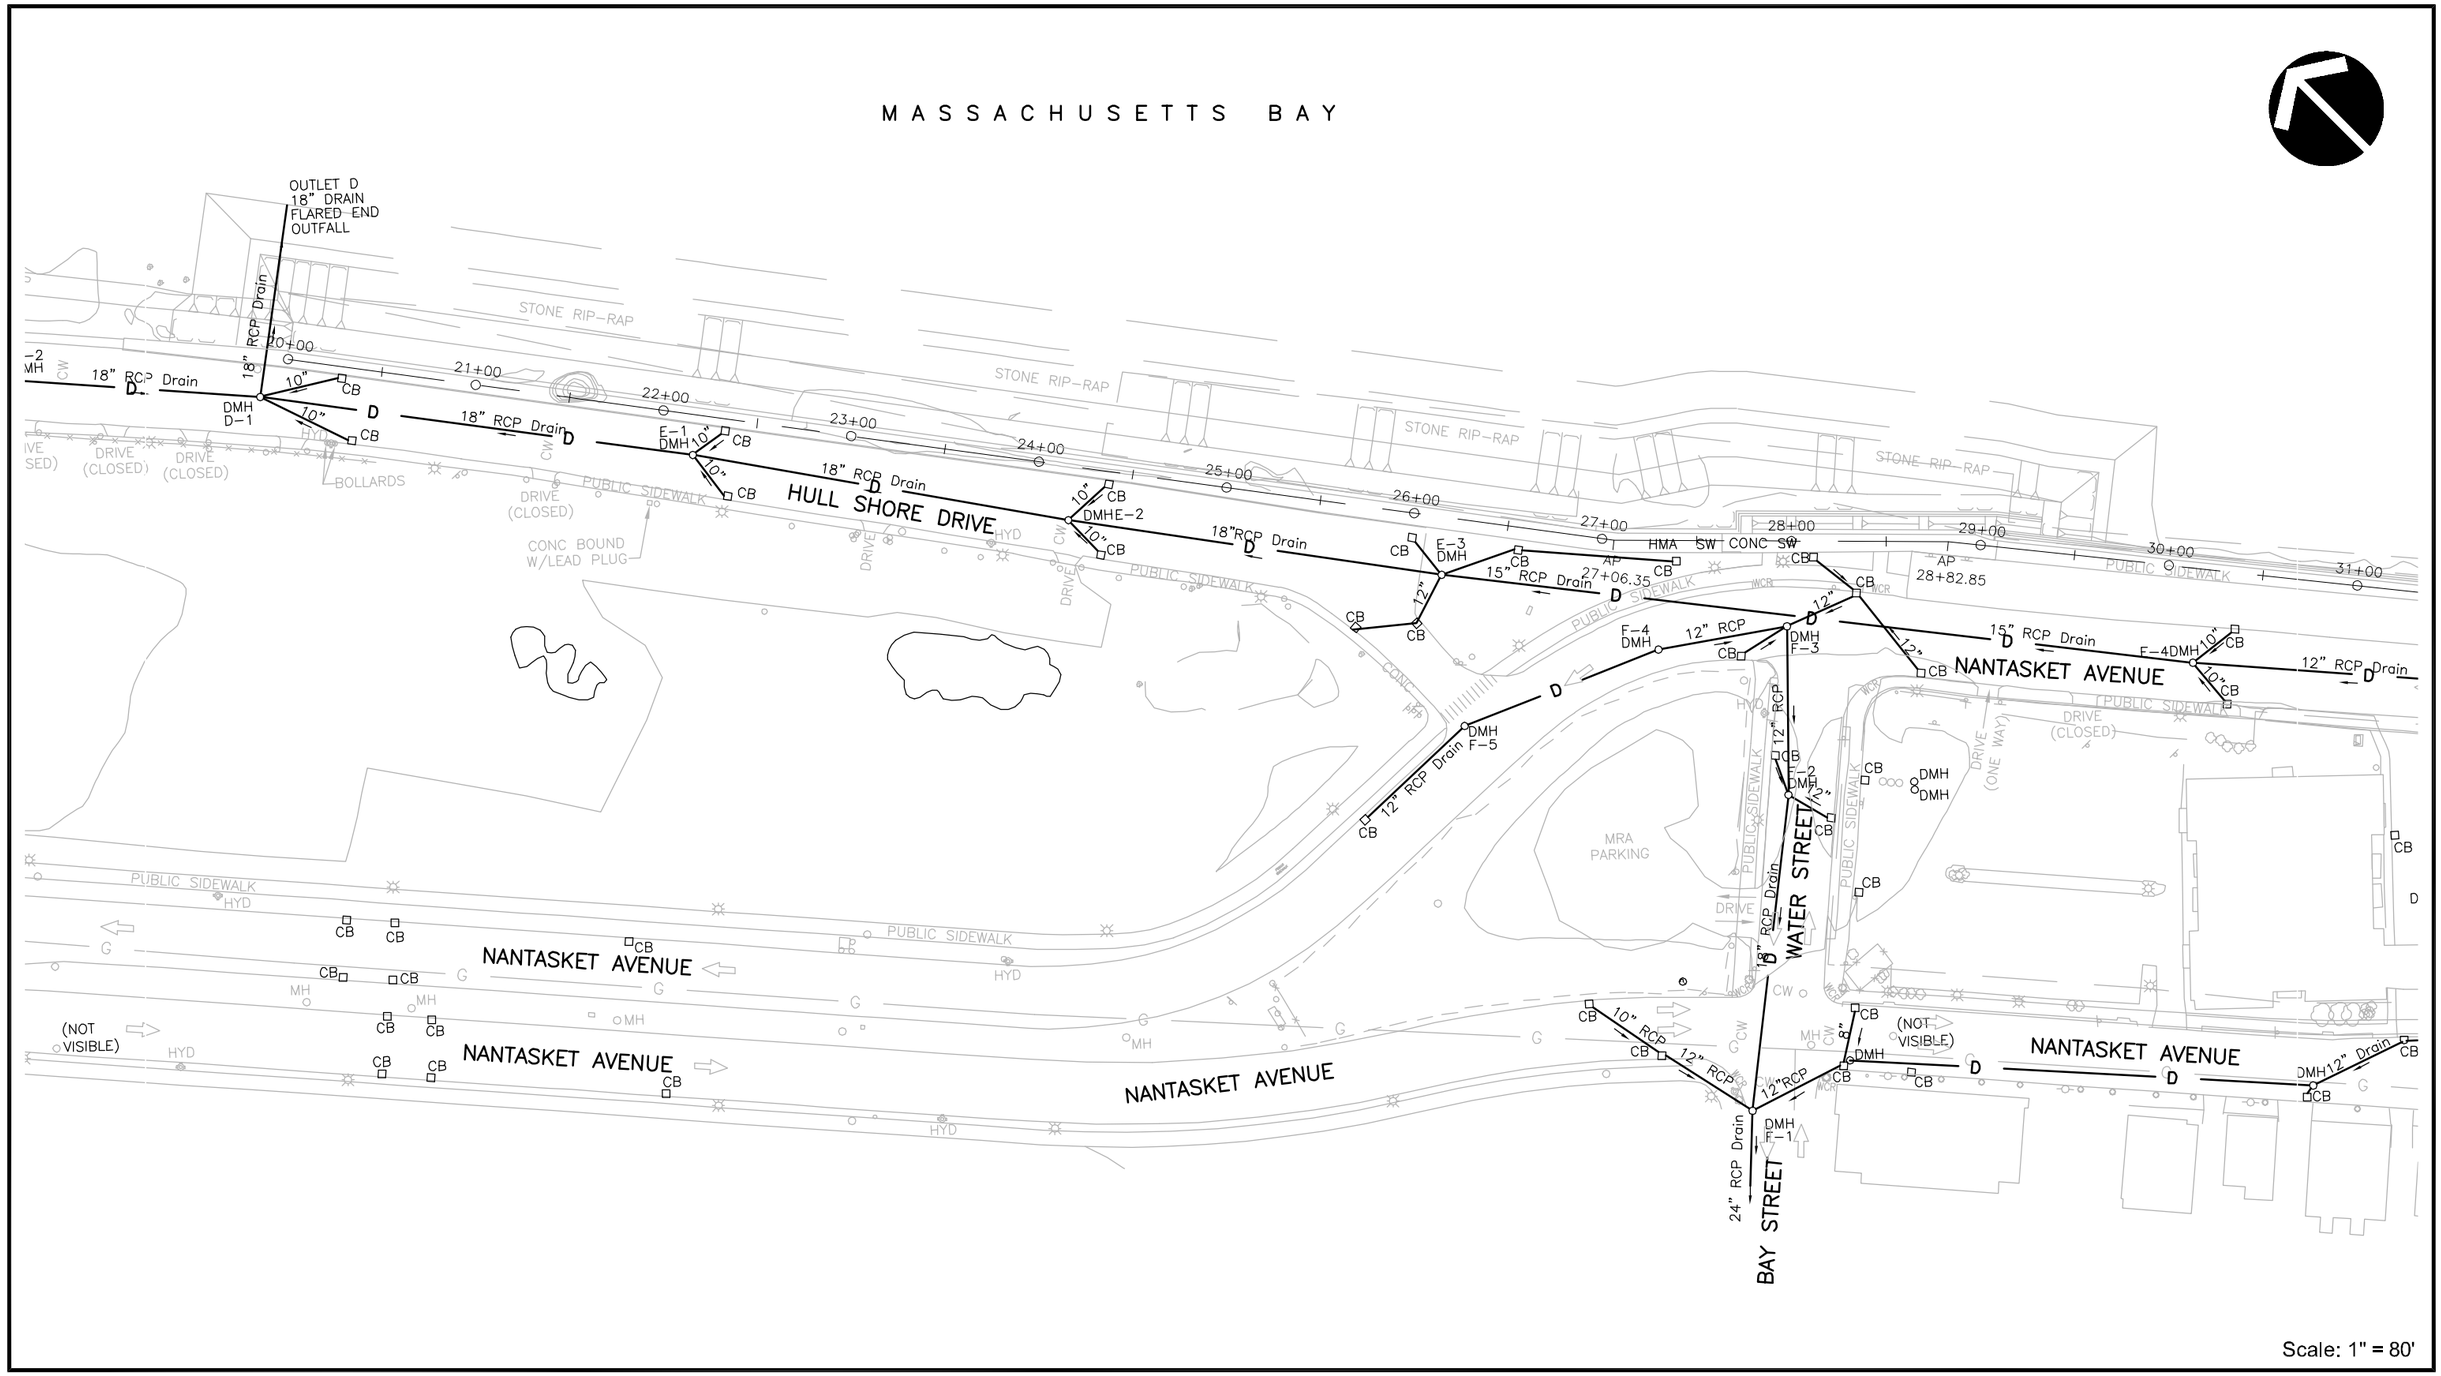

Scale: 1" = 80'

Existing Drainage

Nantasket Beach Seawall Repair and Reservation - Master Plan Services

Hull, Massachusetts

The Louis Berger Group, Inc.

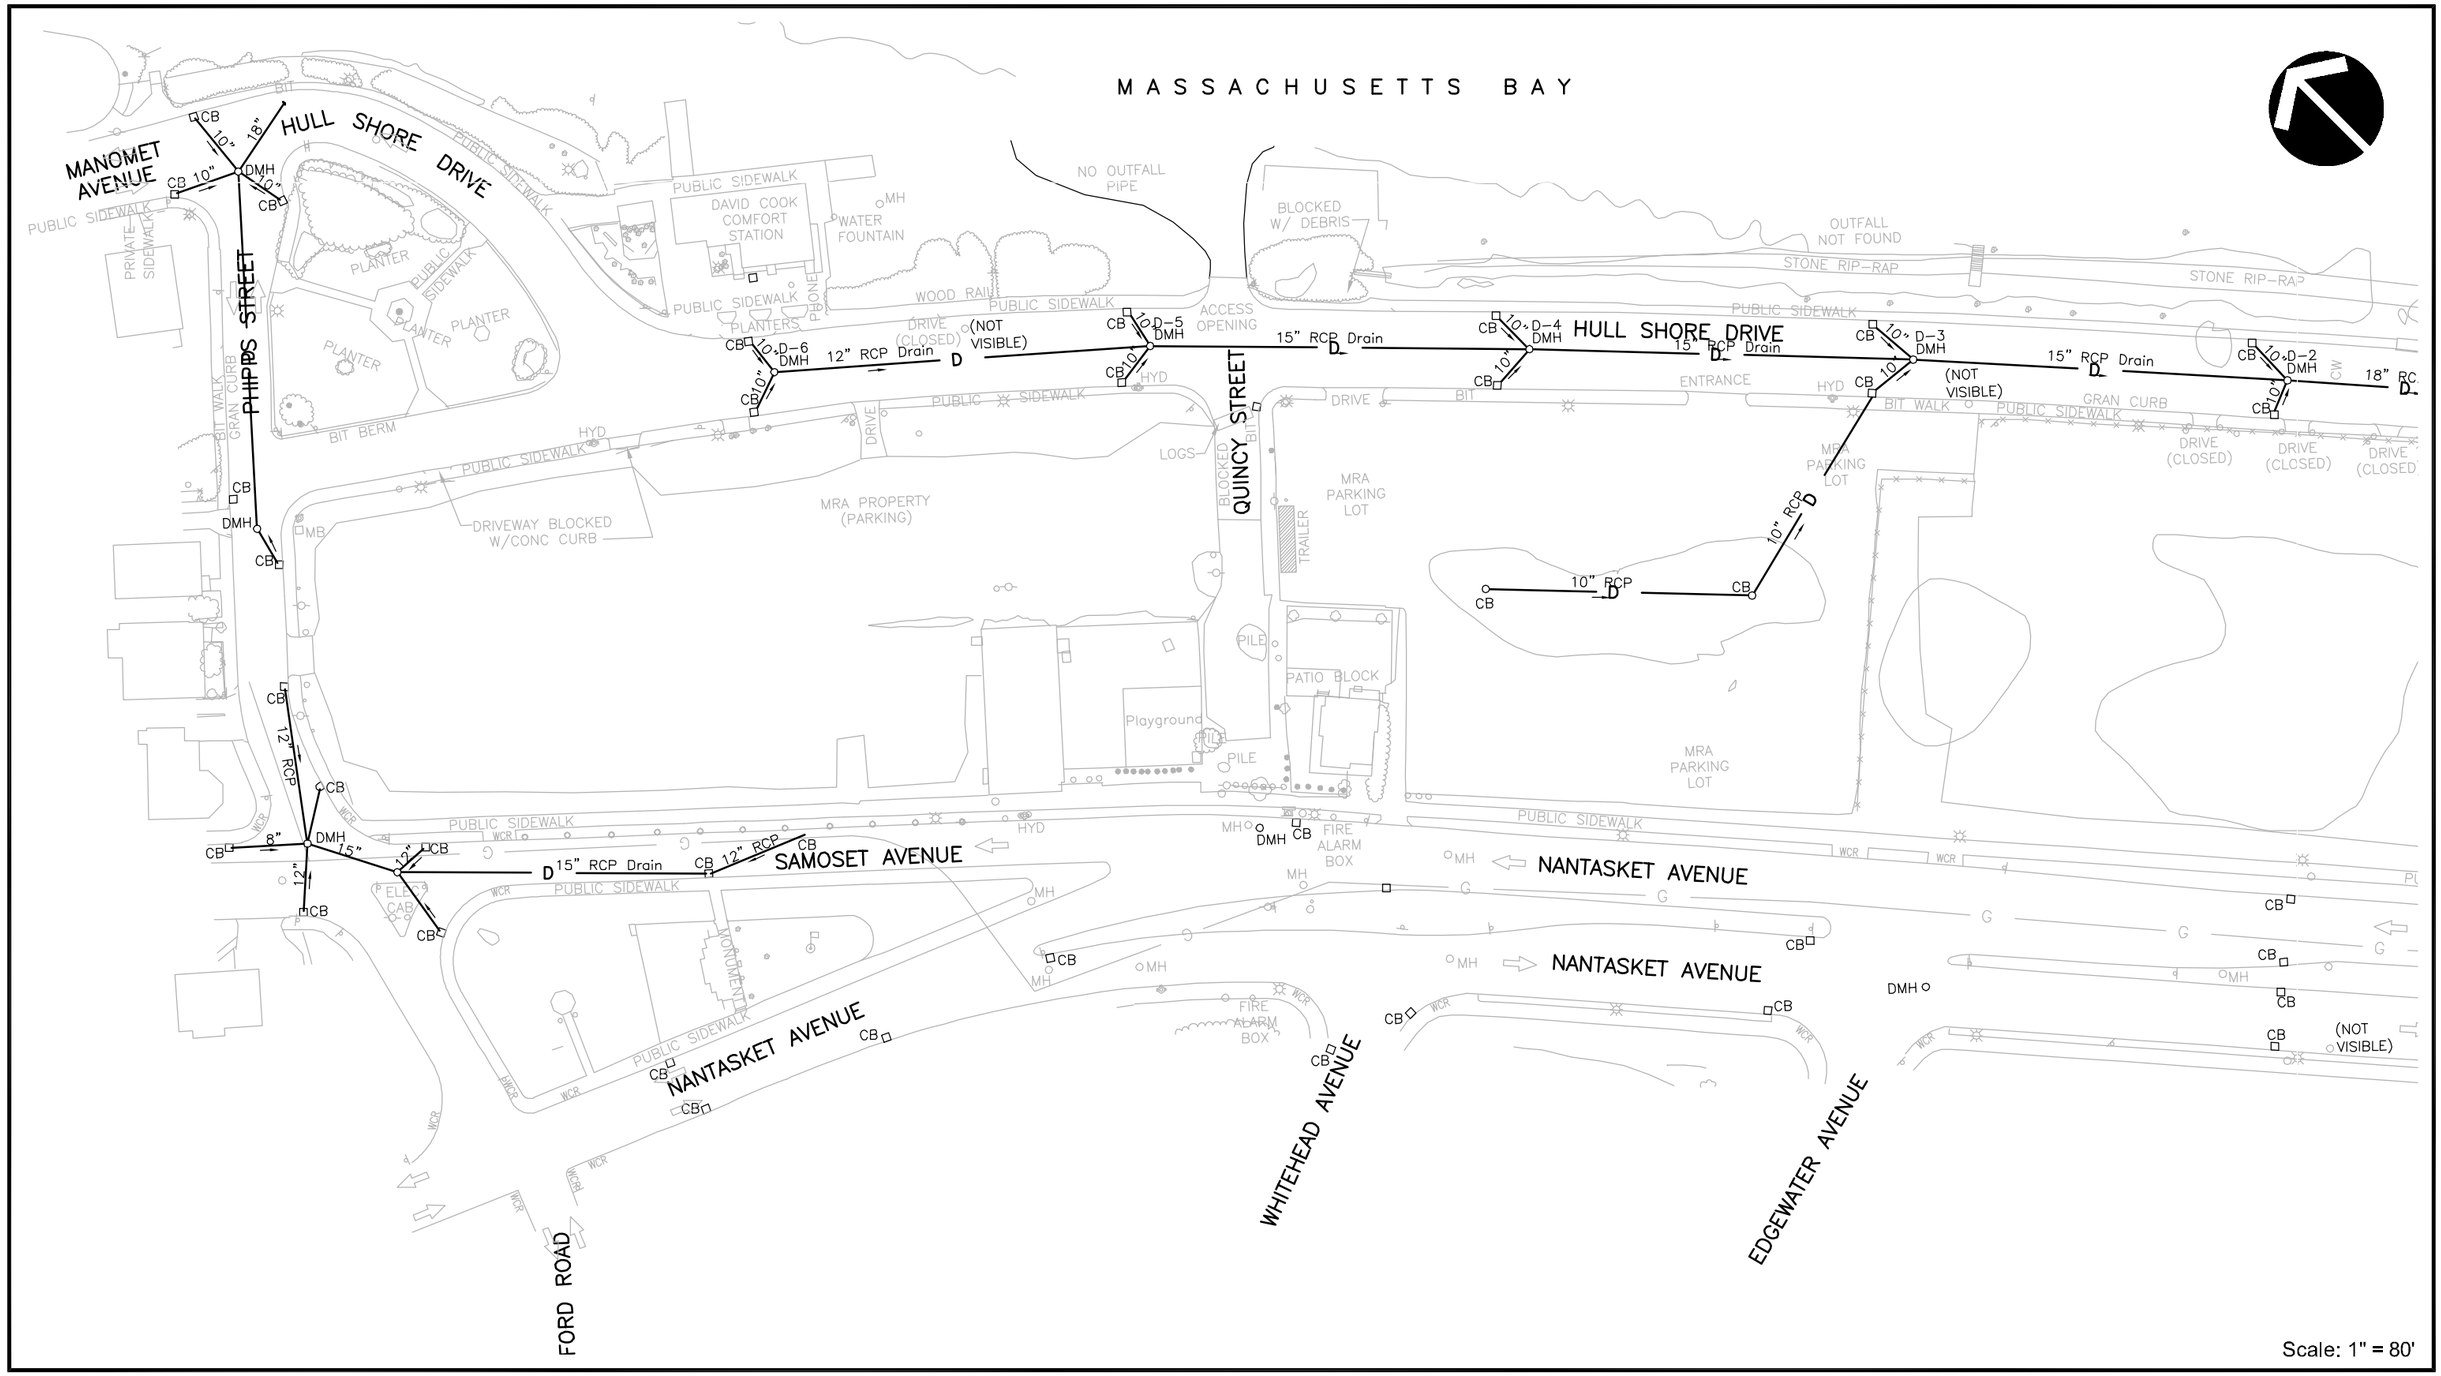

Sheet 6 of 7

Existing Drainage

The Louis Berger Group, Inc.

Nantasket Beach Seawall Repair and Reservation - Master Plan Services

Hull, Massachusetts

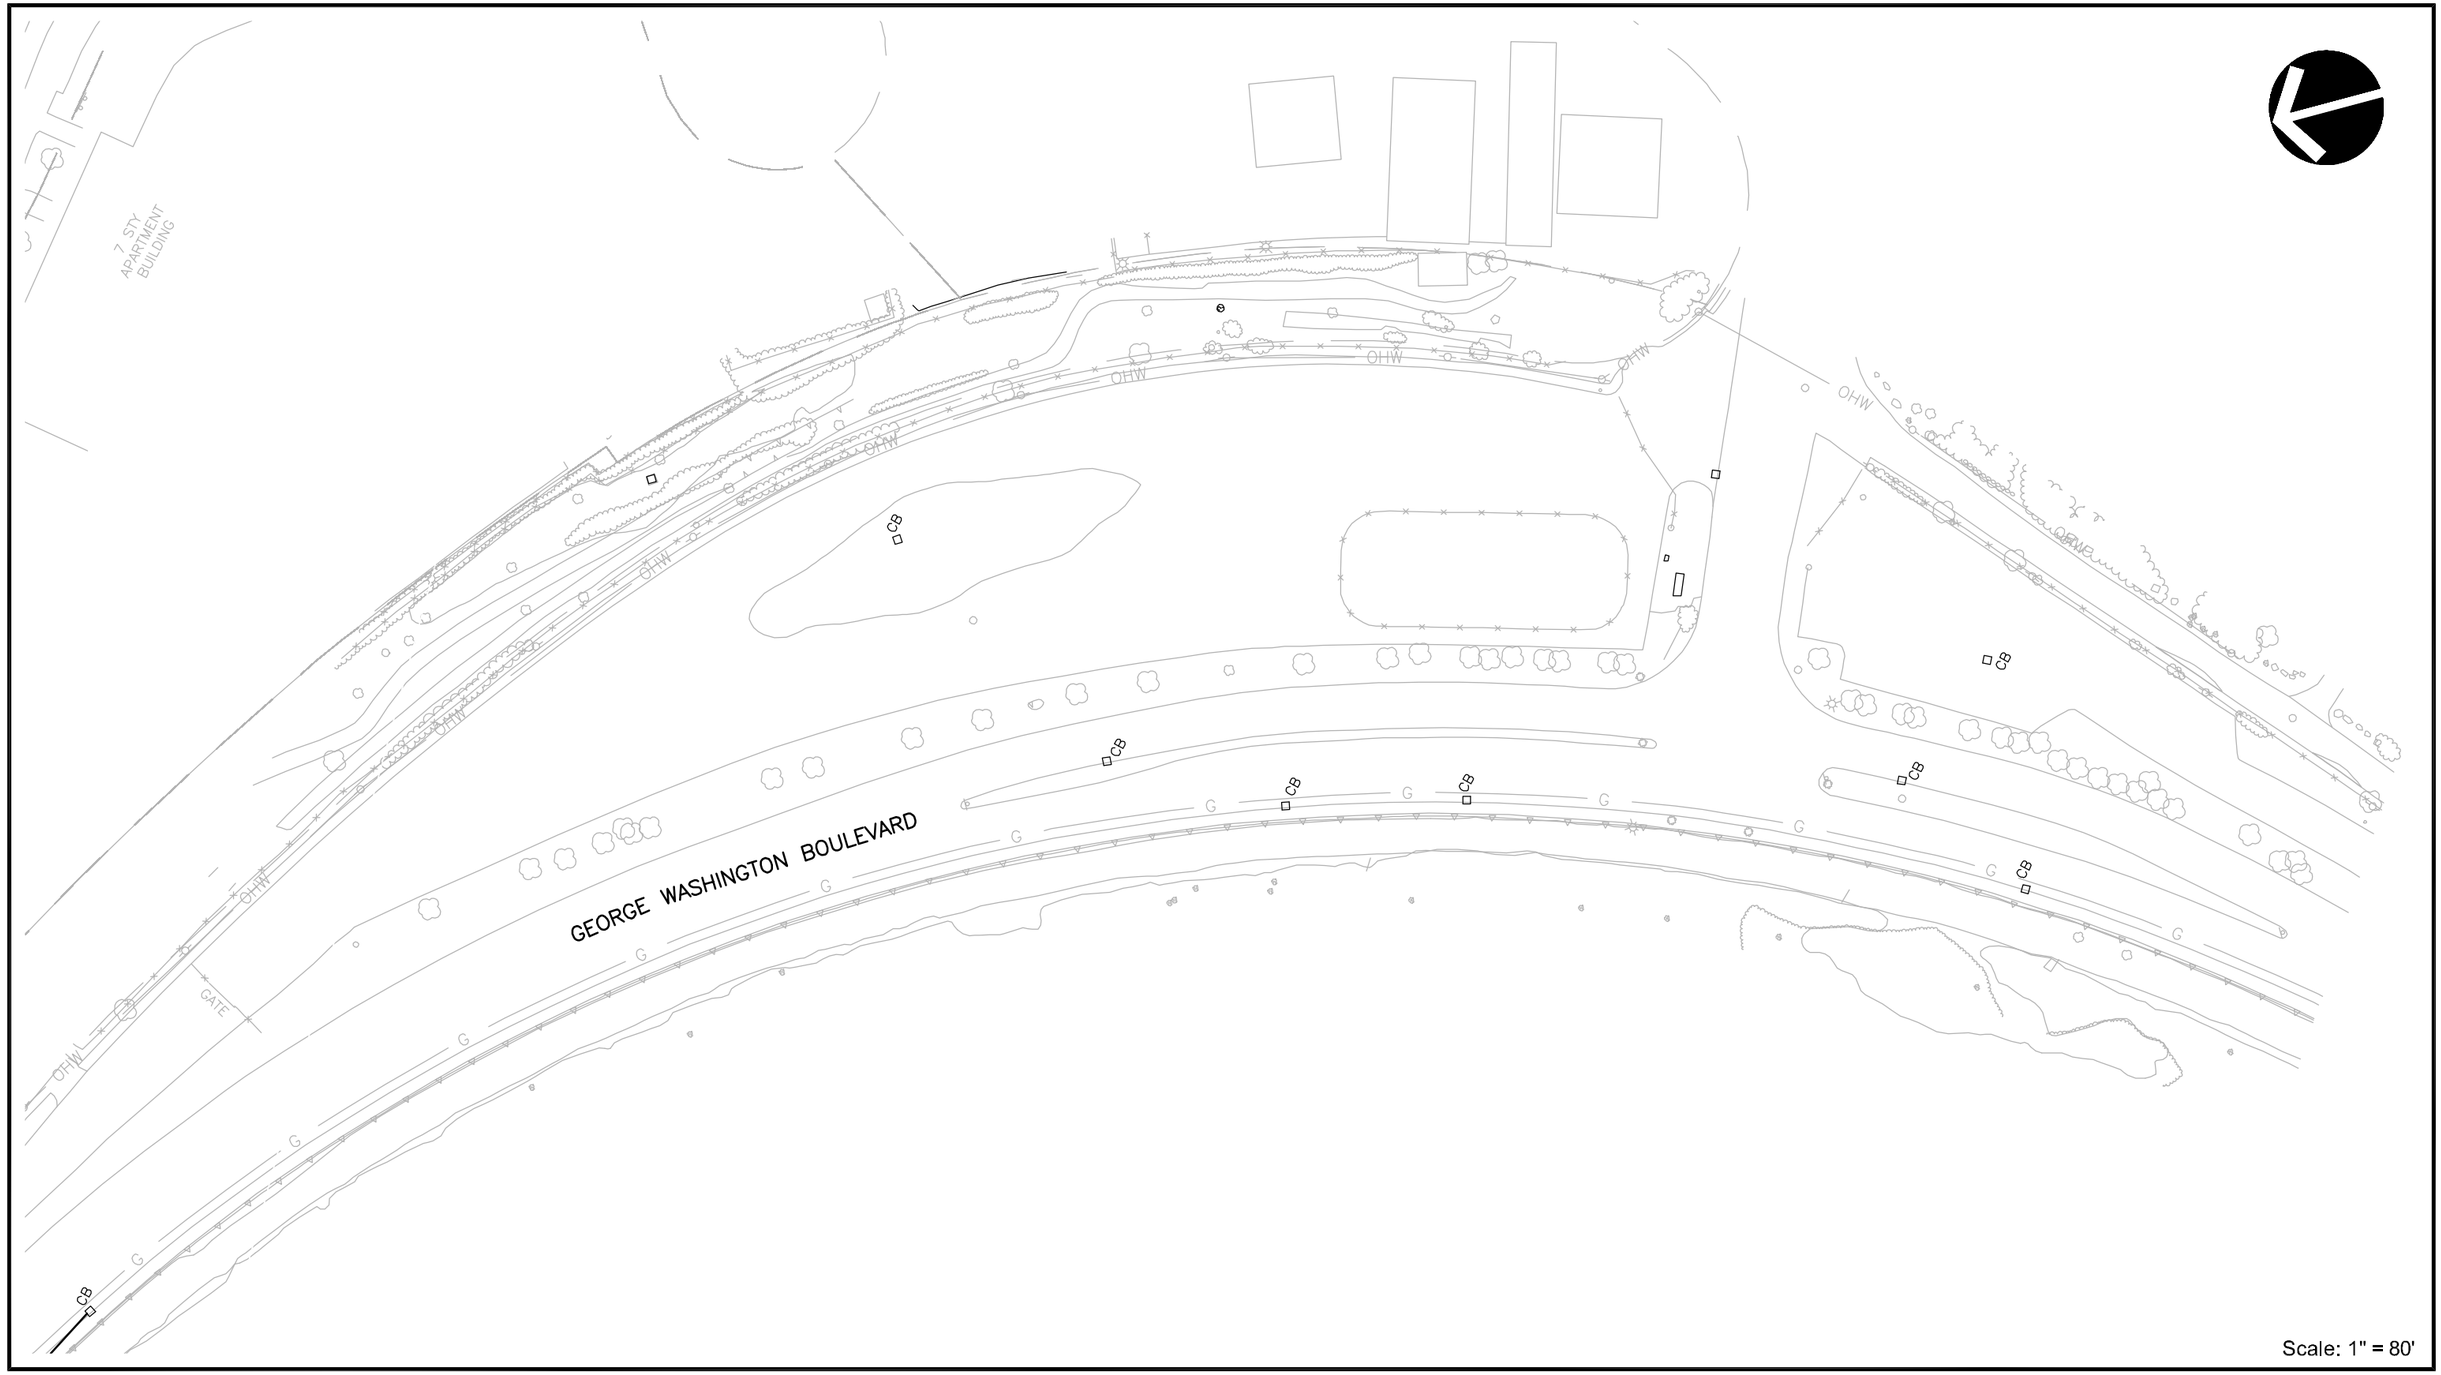

Existing Drainage

The Louis Berger Group, Inc.

Nantasket Beach Seawall Repair and Reservation - Master Plan Services

Hull, Massachusetts