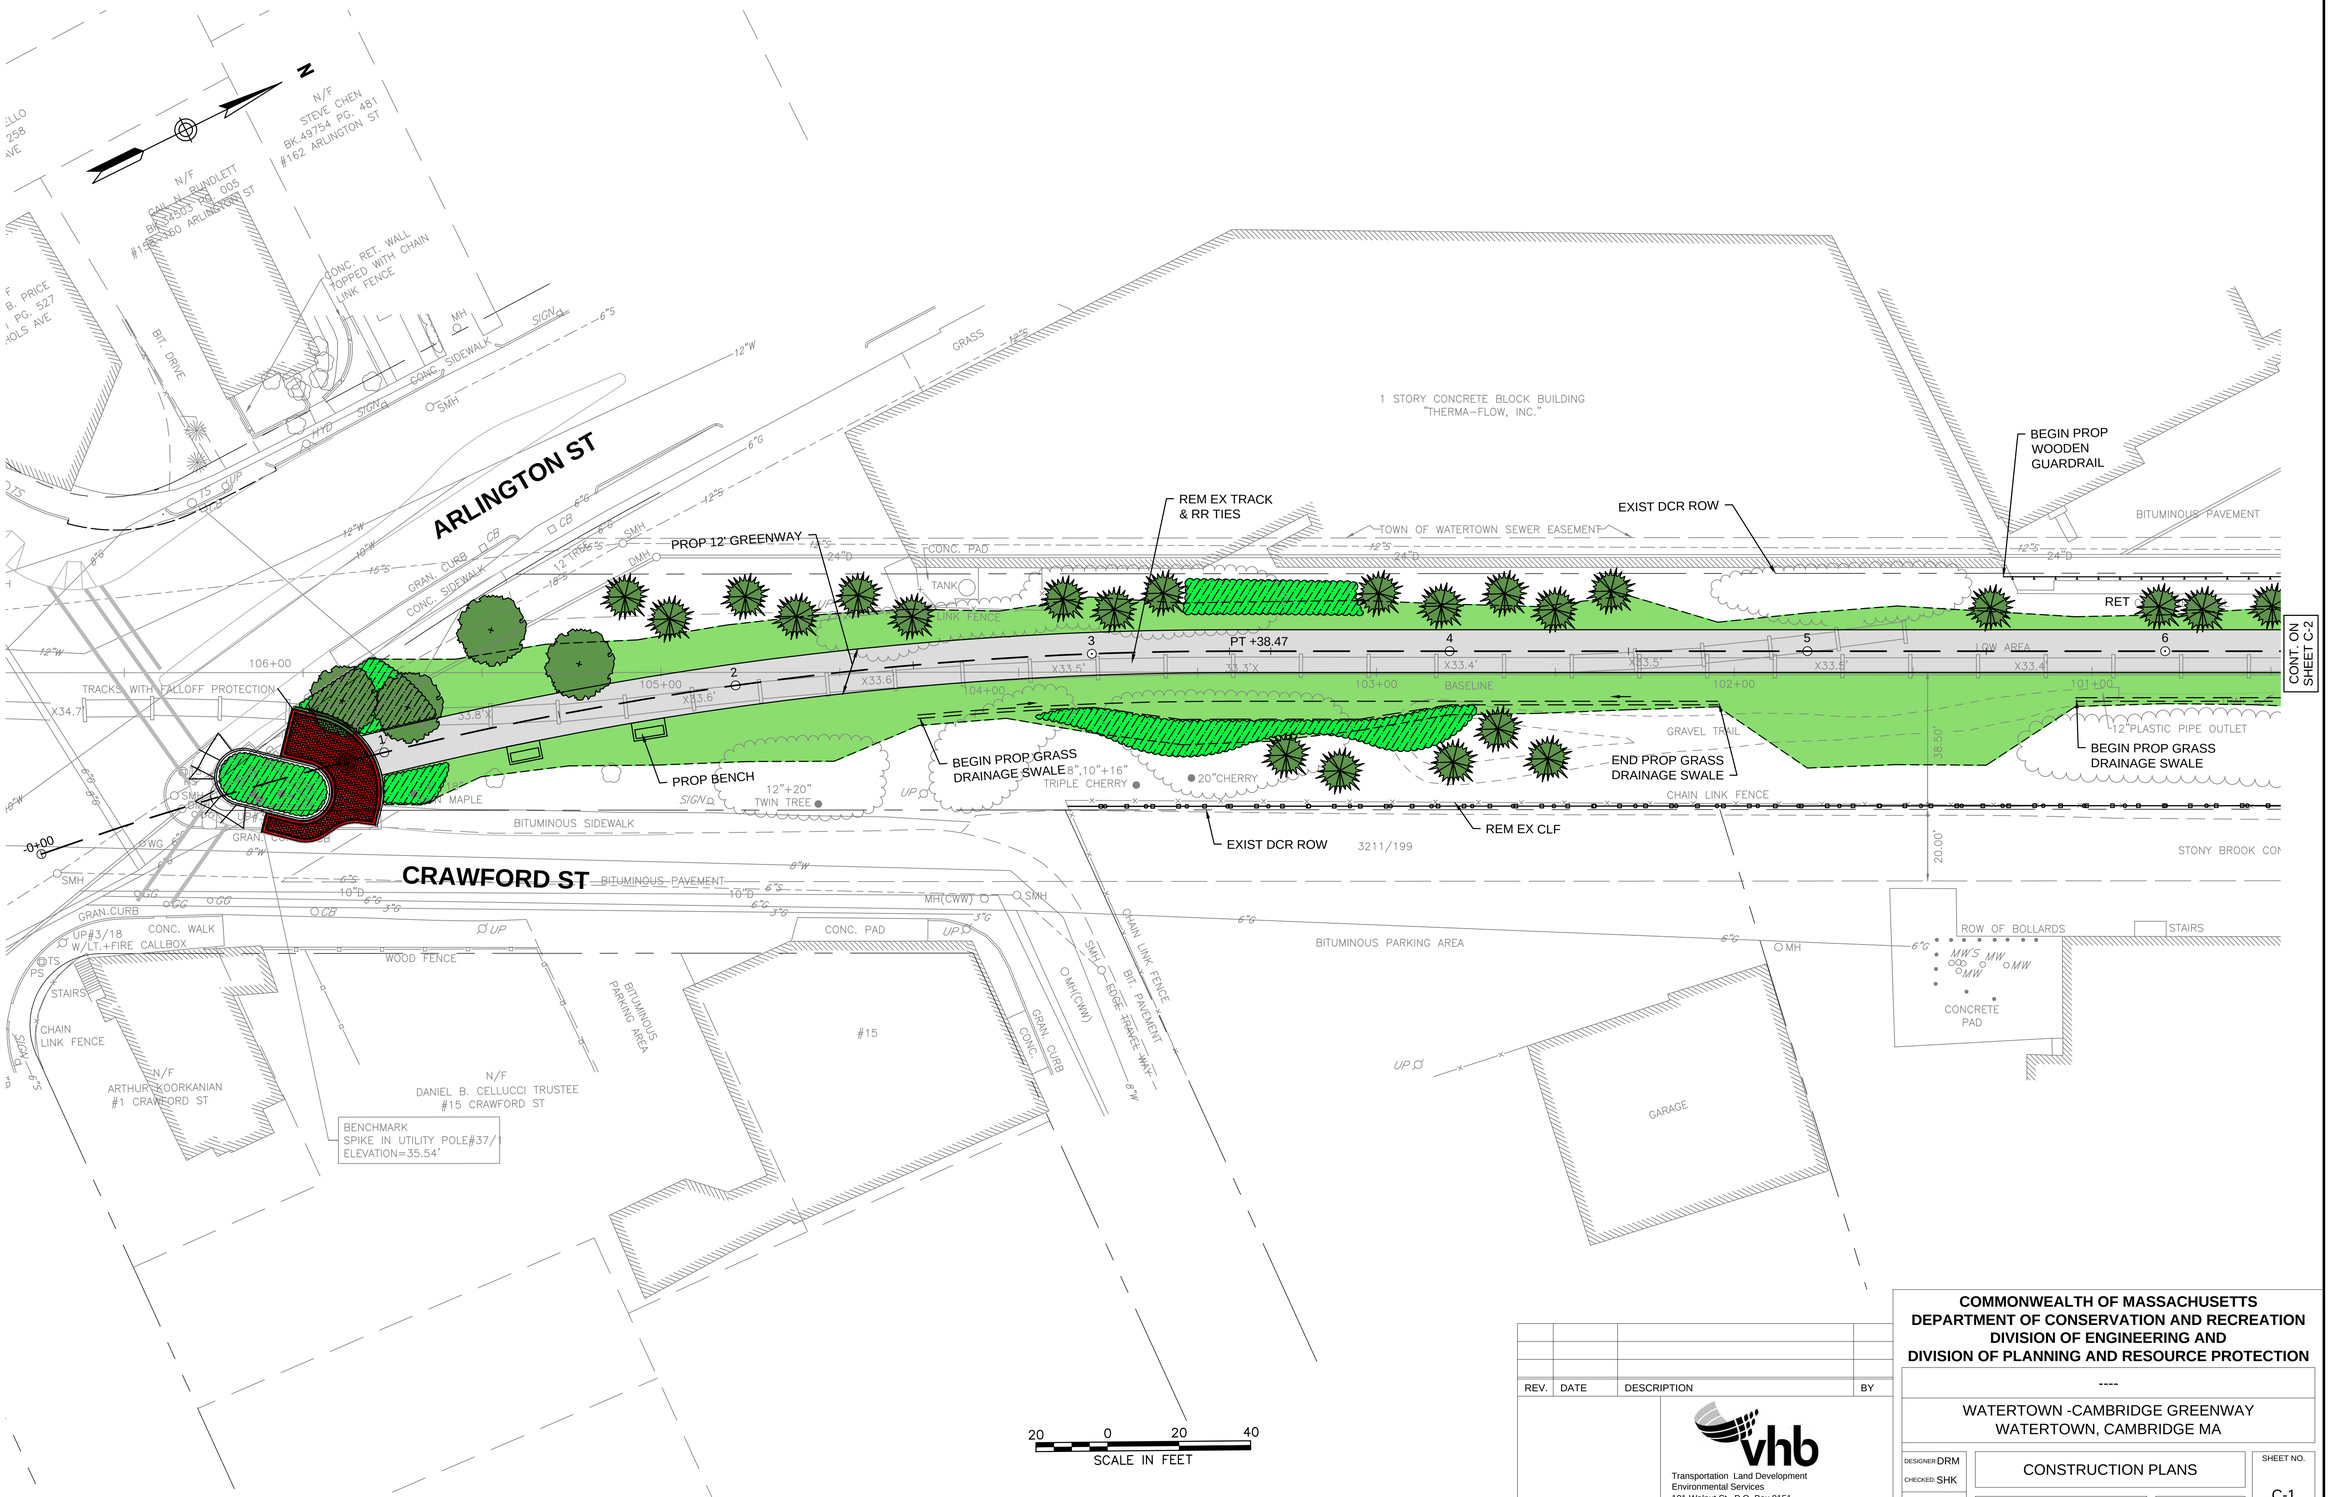

REV.	DATE	DESCRIPTION	BY

vhb
Transportation Land Development
Environmental Services
101 Walnut St., P.O. Box 9151
Watertown, MA 02472
617 924 1770 FAX 617 924 2286

COMMONWEALTH OF MASSACHUSETTS
DEPARTMENT OF CONSERVATION AND RECREATION
DIVISION OF ENGINEERING AND
DIVISION OF PLANNING AND RESOURCE PROTECTION

WATERTOWN -CAMBRIDGE GREENWAY
WATERTOWN, CAMBRIDGE MA

DESIGNER: DRM
CHECKED: SHK
DRAWN: DRM
CHECKED: TAL

CONSTRUCTION PLANS

CONT. P15-3000-C1A
ACC.
SCALE: AS NOTED
DATE: XX-XX-XX

SHEET NO. C-1
1 OF 11

13061-GEN1.DWG Plotted on 30-Nov-2015 3:13 PM

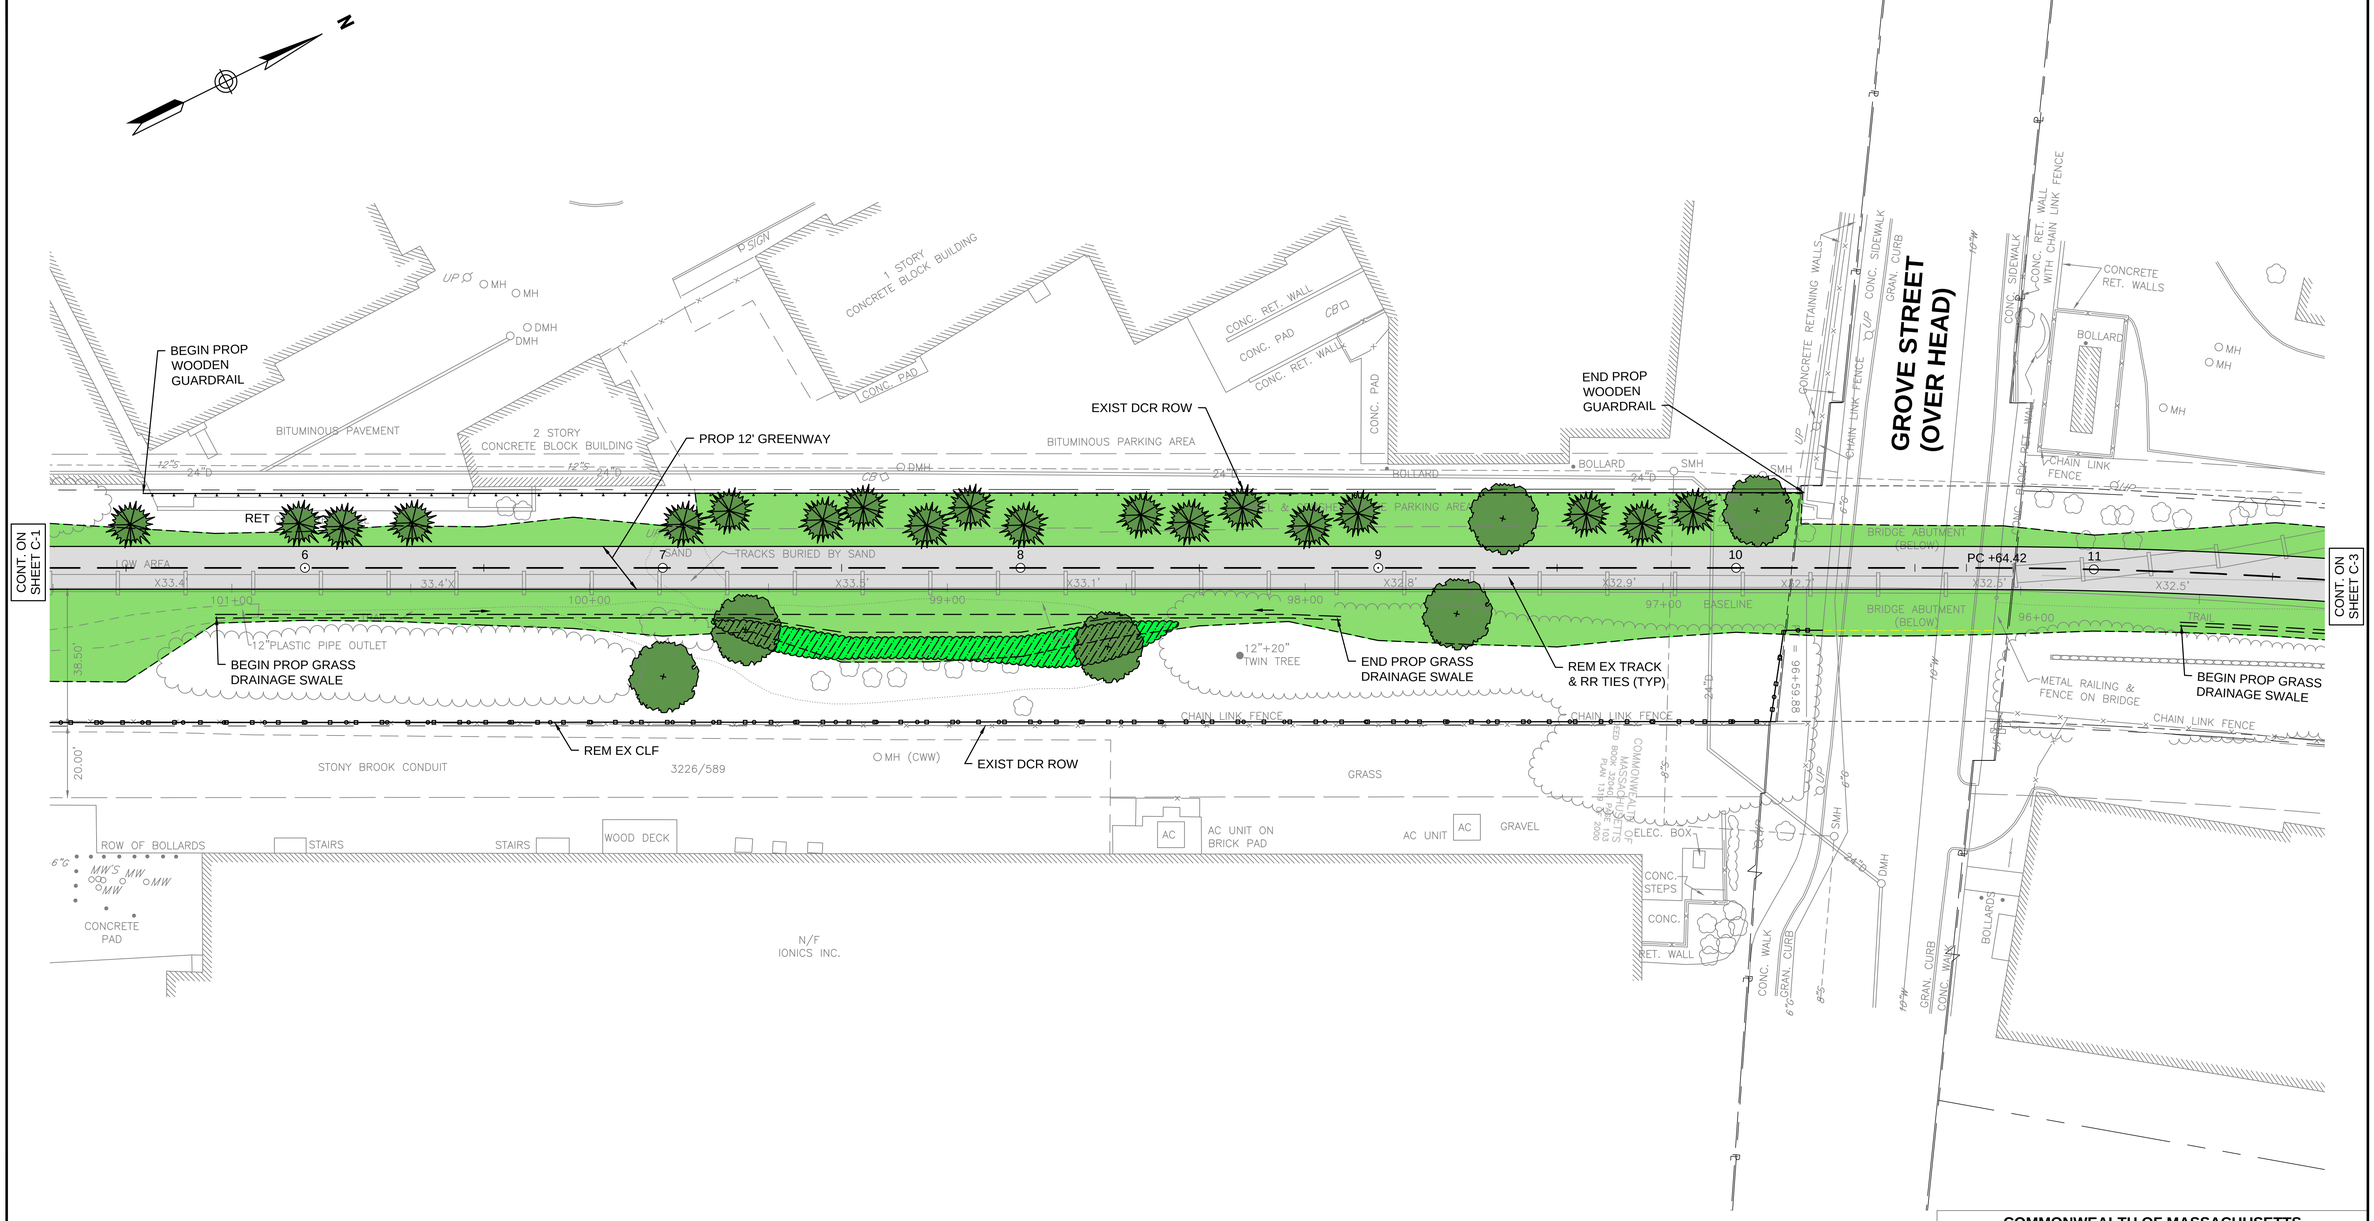

20 0 20 40
SCALE IN FEET

REV.	DATE	DESCRIPTION	BY

vhb
Transportation Land Development
Environmental Services
101 Walnut St., P.O. Box 9151
Watertown, MA 02472
617 924 1770 FAX 617 924 2286

COMMONWEALTH OF MASSACHUSETTS
DEPARTMENT OF CONSERVATION AND RECREATION
DIVISION OF ENGINEERING AND
DIVISION OF PLANNING AND RESOURCE PROTECTION

WATERTOWN -CAMBRIDGE GREENWAY
WATERTOWN, CAMBRIDGE MA

DESIGNER: DRM
CHECKED: SHK
DRAWN: DRM
CHECKED: TAL

CONSTRUCTION PLANS

CONT. P15-3000-C1A
ACC. Value

SCALE: AS NOTED
DATE: XX-XX-XX

SHEET NO.
C-2
2 OF 11

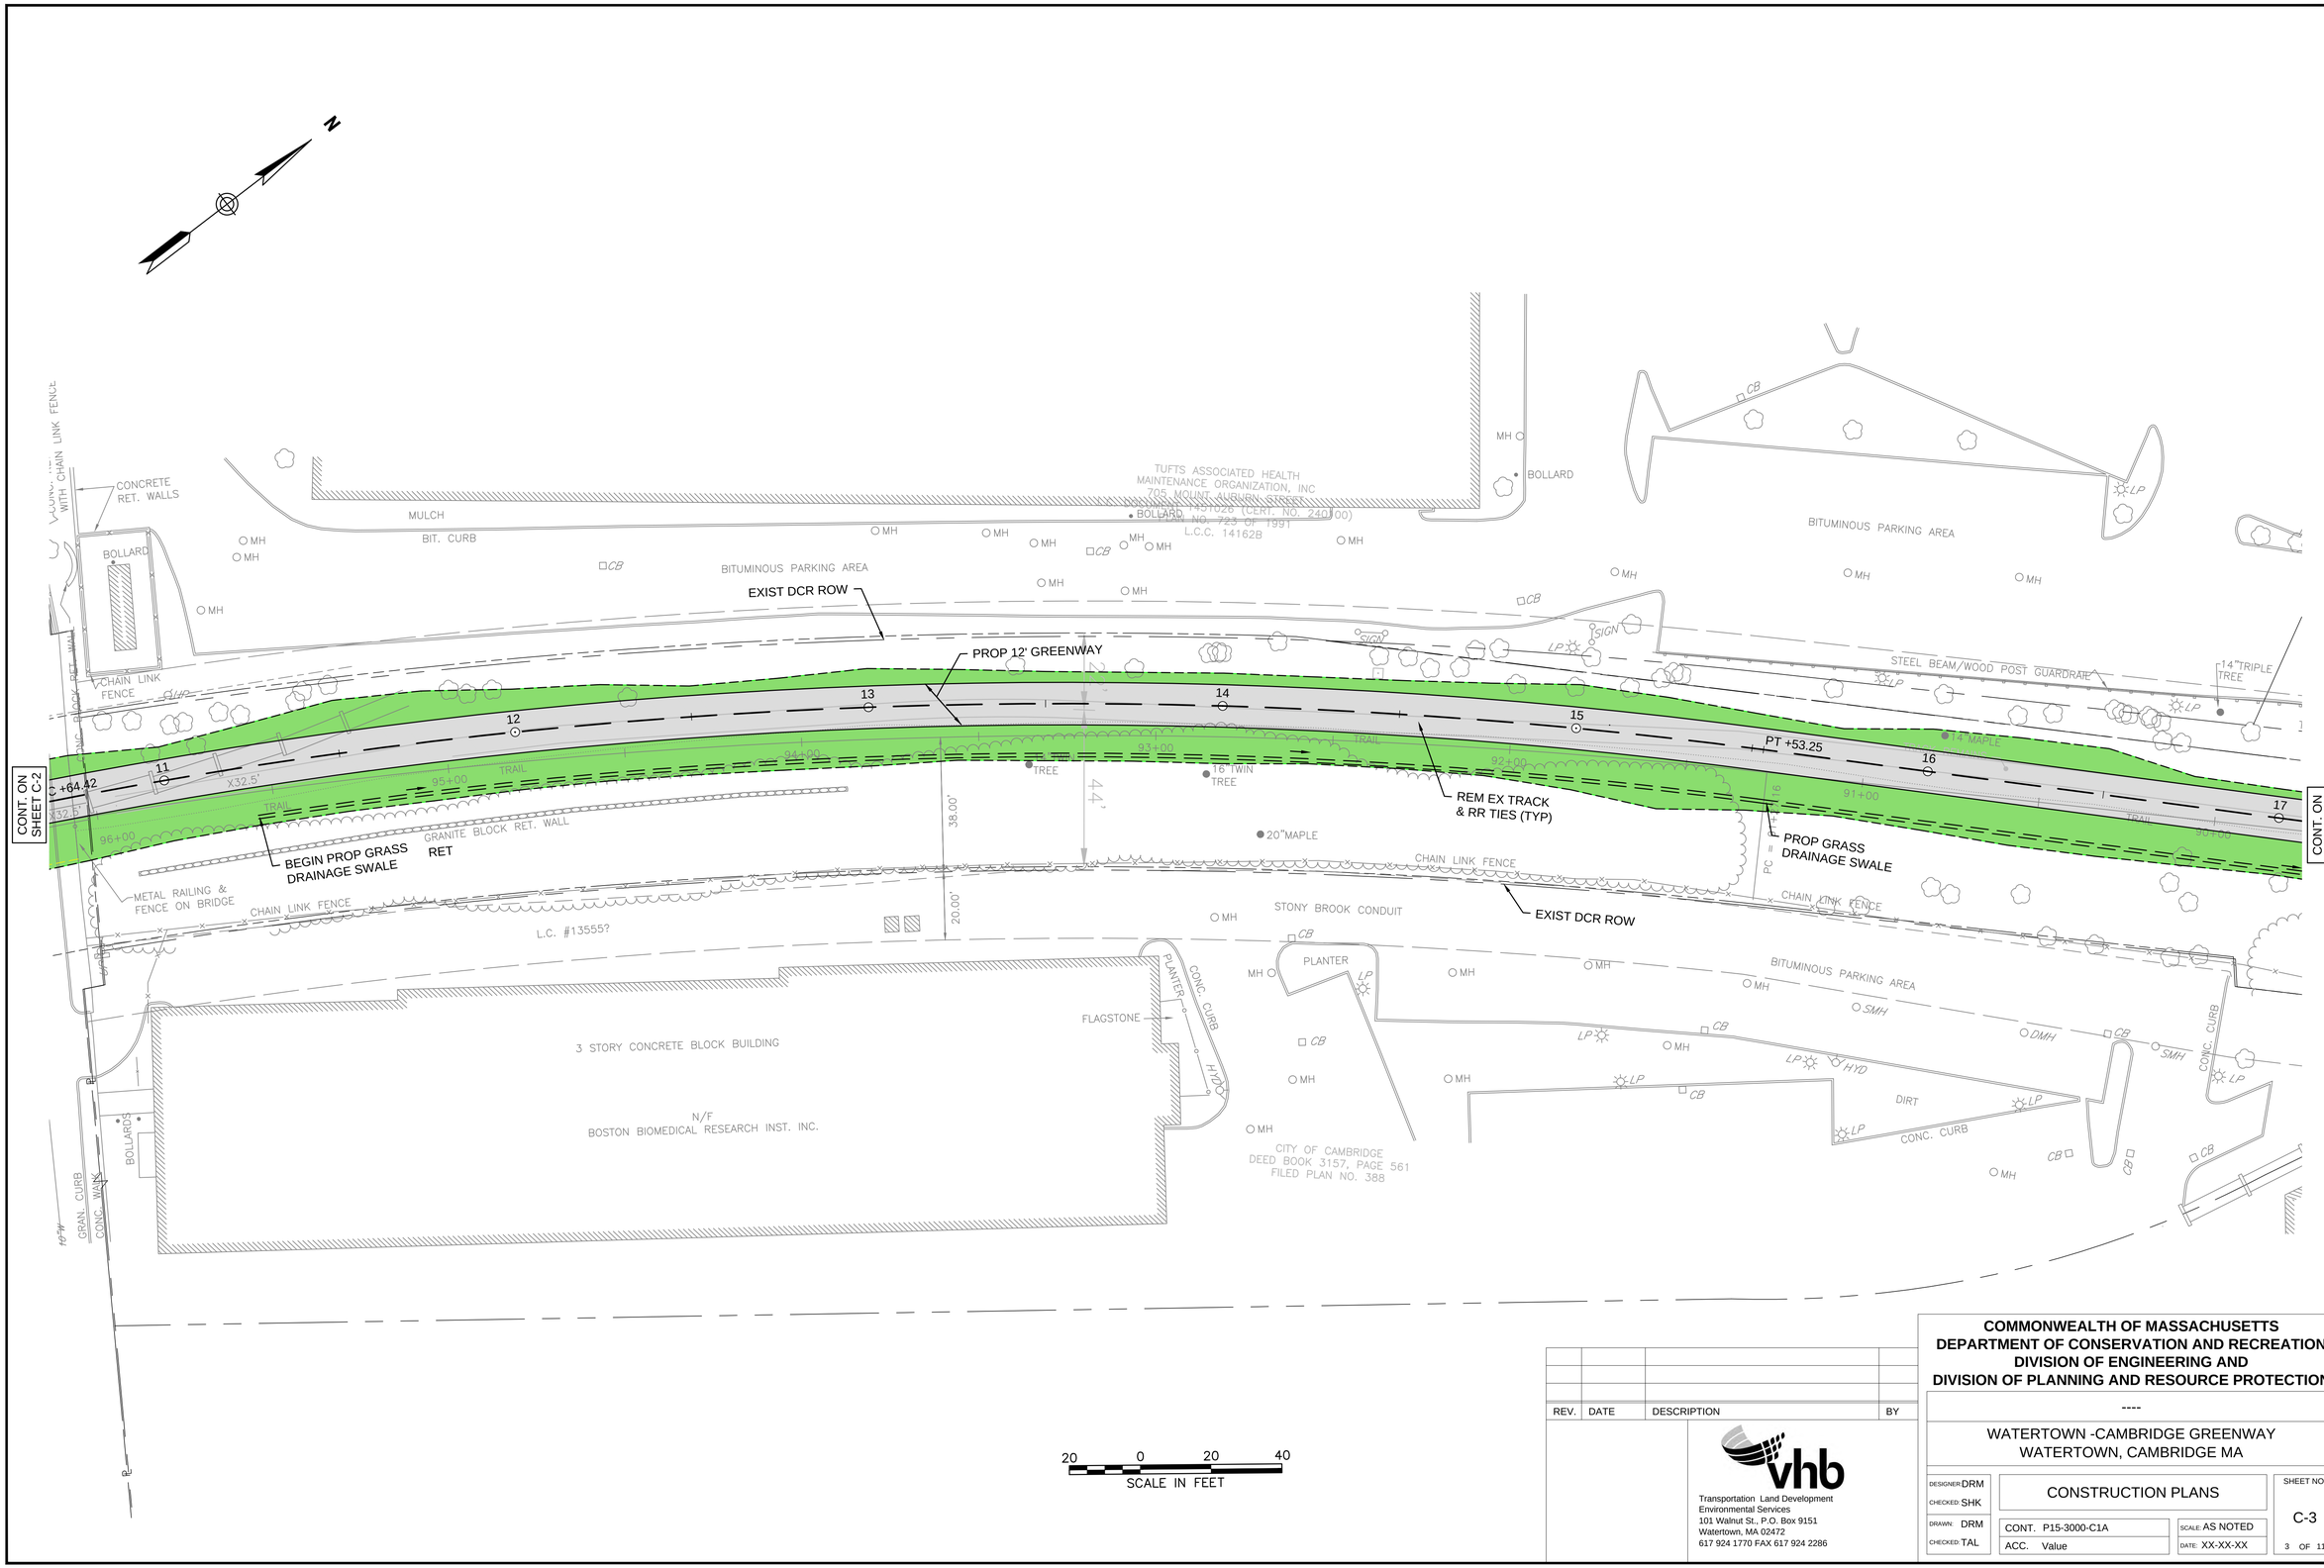

REV.	DATE	DESCRIPTION	BY

vhb
Transportation Land Development
Environmental Services
101 Walnut St., P.O. Box 9151
Watertown, MA 02472
617 924 1770 FAX 617 924 2286

COMMONWEALTH OF MASSACHUSETTS
DEPARTMENT OF CONSERVATION AND RECREATION
DIVISION OF ENGINEERING AND
DIVISION OF PLANNING AND RESOURCE PROTECTION

WATERTOWN -CAMBRIDGE GREENWAY
WATERTOWN, CAMBRIDGE MA

DESIGNER: DRM
CHECKED: SHK
DRAWN: DRM
CHECKED: TAL

CONSTRUCTION PLANS

CONT. P15-3000-C1A
ACC. Value
SCALE: AS NOTED
DATE: XX-XX-XX

SHEET NO. C-3
3 OF 11

13061-GEN1.DWG Plotted on 30-Nov-2015 3:13 PM

REV.	DATE	DESCRIPTION	BY

vhb
Transportation Land Development
Environmental Services
101 Walnut St., P.O. Box 9151
Watertown, MA 02472
617 924 1770 FAX 617 924 2286

COMMONWEALTH OF MASSACHUSETTS
DEPARTMENT OF CONSERVATION AND RECREATION
DIVISION OF ENGINEERING AND
DIVISION OF PLANNING AND RESOURCE PROTECTION

WATERTOWN -CAMBRIDGE GREENWAY
WATERTOWN, CAMBRIDGE MA

DESIGNER: DRM
CHECKED: SHK
DRAWN: DRM
CHECKED: TAL

CONSTRUCTION PLANS

CONT. P15-3000-C1A
ACC. Value

SCALE: AS NOTED
DATE: XX-XX-XX

SHEET NO. C-4

13061-GEN1.DWG Plotted on 30-Nov-2015 3:13 PM

N

COTAGE STREET

MOUNT AUBURN STREET

CONT. ON SHEET C-4

CONT. ON SHEET C-6

PCC +43.91

PT +42.50

BASELINE

PROP 12' GREENWAY

EXIST DCR ROW

REM EX TRACK & RR TIES (TYP.)

BEGIN PROP GRASS DRAINAGE SWALE

STOCKPILED LANDSCAPING MATERIALS

STONY BROOK CONDUIT

BENCHMARK
RAILROAD SPIKE
UTILITY POLE #35/5
ELEVATION=31.29'

N/F
ADAMS REALTY LLC
3340/422

N/F
ADAMS REALTY TRUST
3263/376

N/F
A&J REALTY TRUST

DOMENIC COSCO
16 COTTAGE STREET
DEED BOOK 56118, PAGE 572
PLAN NO. 890 OF 2010

THE DILIBERTO MT. AUBURN, LLC
821 MOUNT AUBURN STREET
DEED BOOK 45255, PAGE 319
PLAN NO. 898 OF 1962

N/F
PAUL'S GRILL INC.
3202/123

N/F
PAUL C. & HELEN M. DILIBERTO
3365/76

2 STORY BRICK BUILDING
#323

3 STORY WOOD BUILDING

CONCRETE BLOCK BUILDING

CONC. SHED

METAL COVER

BITUMINOUS PARKING AREA

BITUMINOUS PAVEMENT

GRASS

CONCRETE RET. WALL

CONC. BLOCK RET. WALL

CHAIN LINK FENCE

WOOD FENCE

CONC. WALL

RET. WALL

CONC. SIDEWALK

GRAN. CURB

EDGE PVMT

CB

MH

UP

SIGN

CONC.

20"DEC RETAINING WALL

CONCRETE WALL

AREA OF TREES 14" OR LARGE

MOUNT AUBURN CEMETERY SERVICE GARAGE

CONC. PAD

CONCRETE PAD

THE PROPRIETORS OF THE CEMETERY OF MOUNT AUBURN
580 MOUNT AUBURN STREET
PLAN AT END OF DEED BOOK 4485
DEED BOOK 4485, PAGE 292
DEED BOOK 4546, PAGE 321
DEED BOOK 11154, PAGE 389
PLAN AT END OF DEED BOOK 4546
DEED BOOK 348, PAGE 1
PLAN NO. 805 OF 1966

1 STORY BRICK GARAGE

CEMETERY

N/F
DAMONC DEBRA SMITH
3416/50

BOLLARD

PLANTER

12"CLAY
ELEV.=26.17'

20 0 20 40
SCALE IN FEET

REV.	DATE	DESCRIPTION	BY

vhb
Transportation Land Development
Environmental Services
101 Walnut St., P.O. Box 9151
Watertown, MA 02472
617 924 1770 FAX 617 924 2286

COMMONWEALTH OF MASSACHUSETTS
DEPARTMENT OF CONSERVATION AND RECREATION
DIVISION OF ENGINEERING AND
DIVISION OF PLANNING AND RESOURCE PROTECTION

WATERTOWN -CAMBRIDGE GREENWAY
WATERTOWN, CAMBRIDGE MA

DESIGNER: DRM
CHECKED: SHK
DRAWN: DRM
CHECKED: TAL

CONSTRUCTION PLANS

CONT. P15-3000-C1A
ACC. Value

SCALE: AS NOTED
DATE: XX-XX-XX

SHEET NO. C-5

5 OF 11

13061-GEN1.DWG Plotted on 30-Nov-2015 3:14 PM

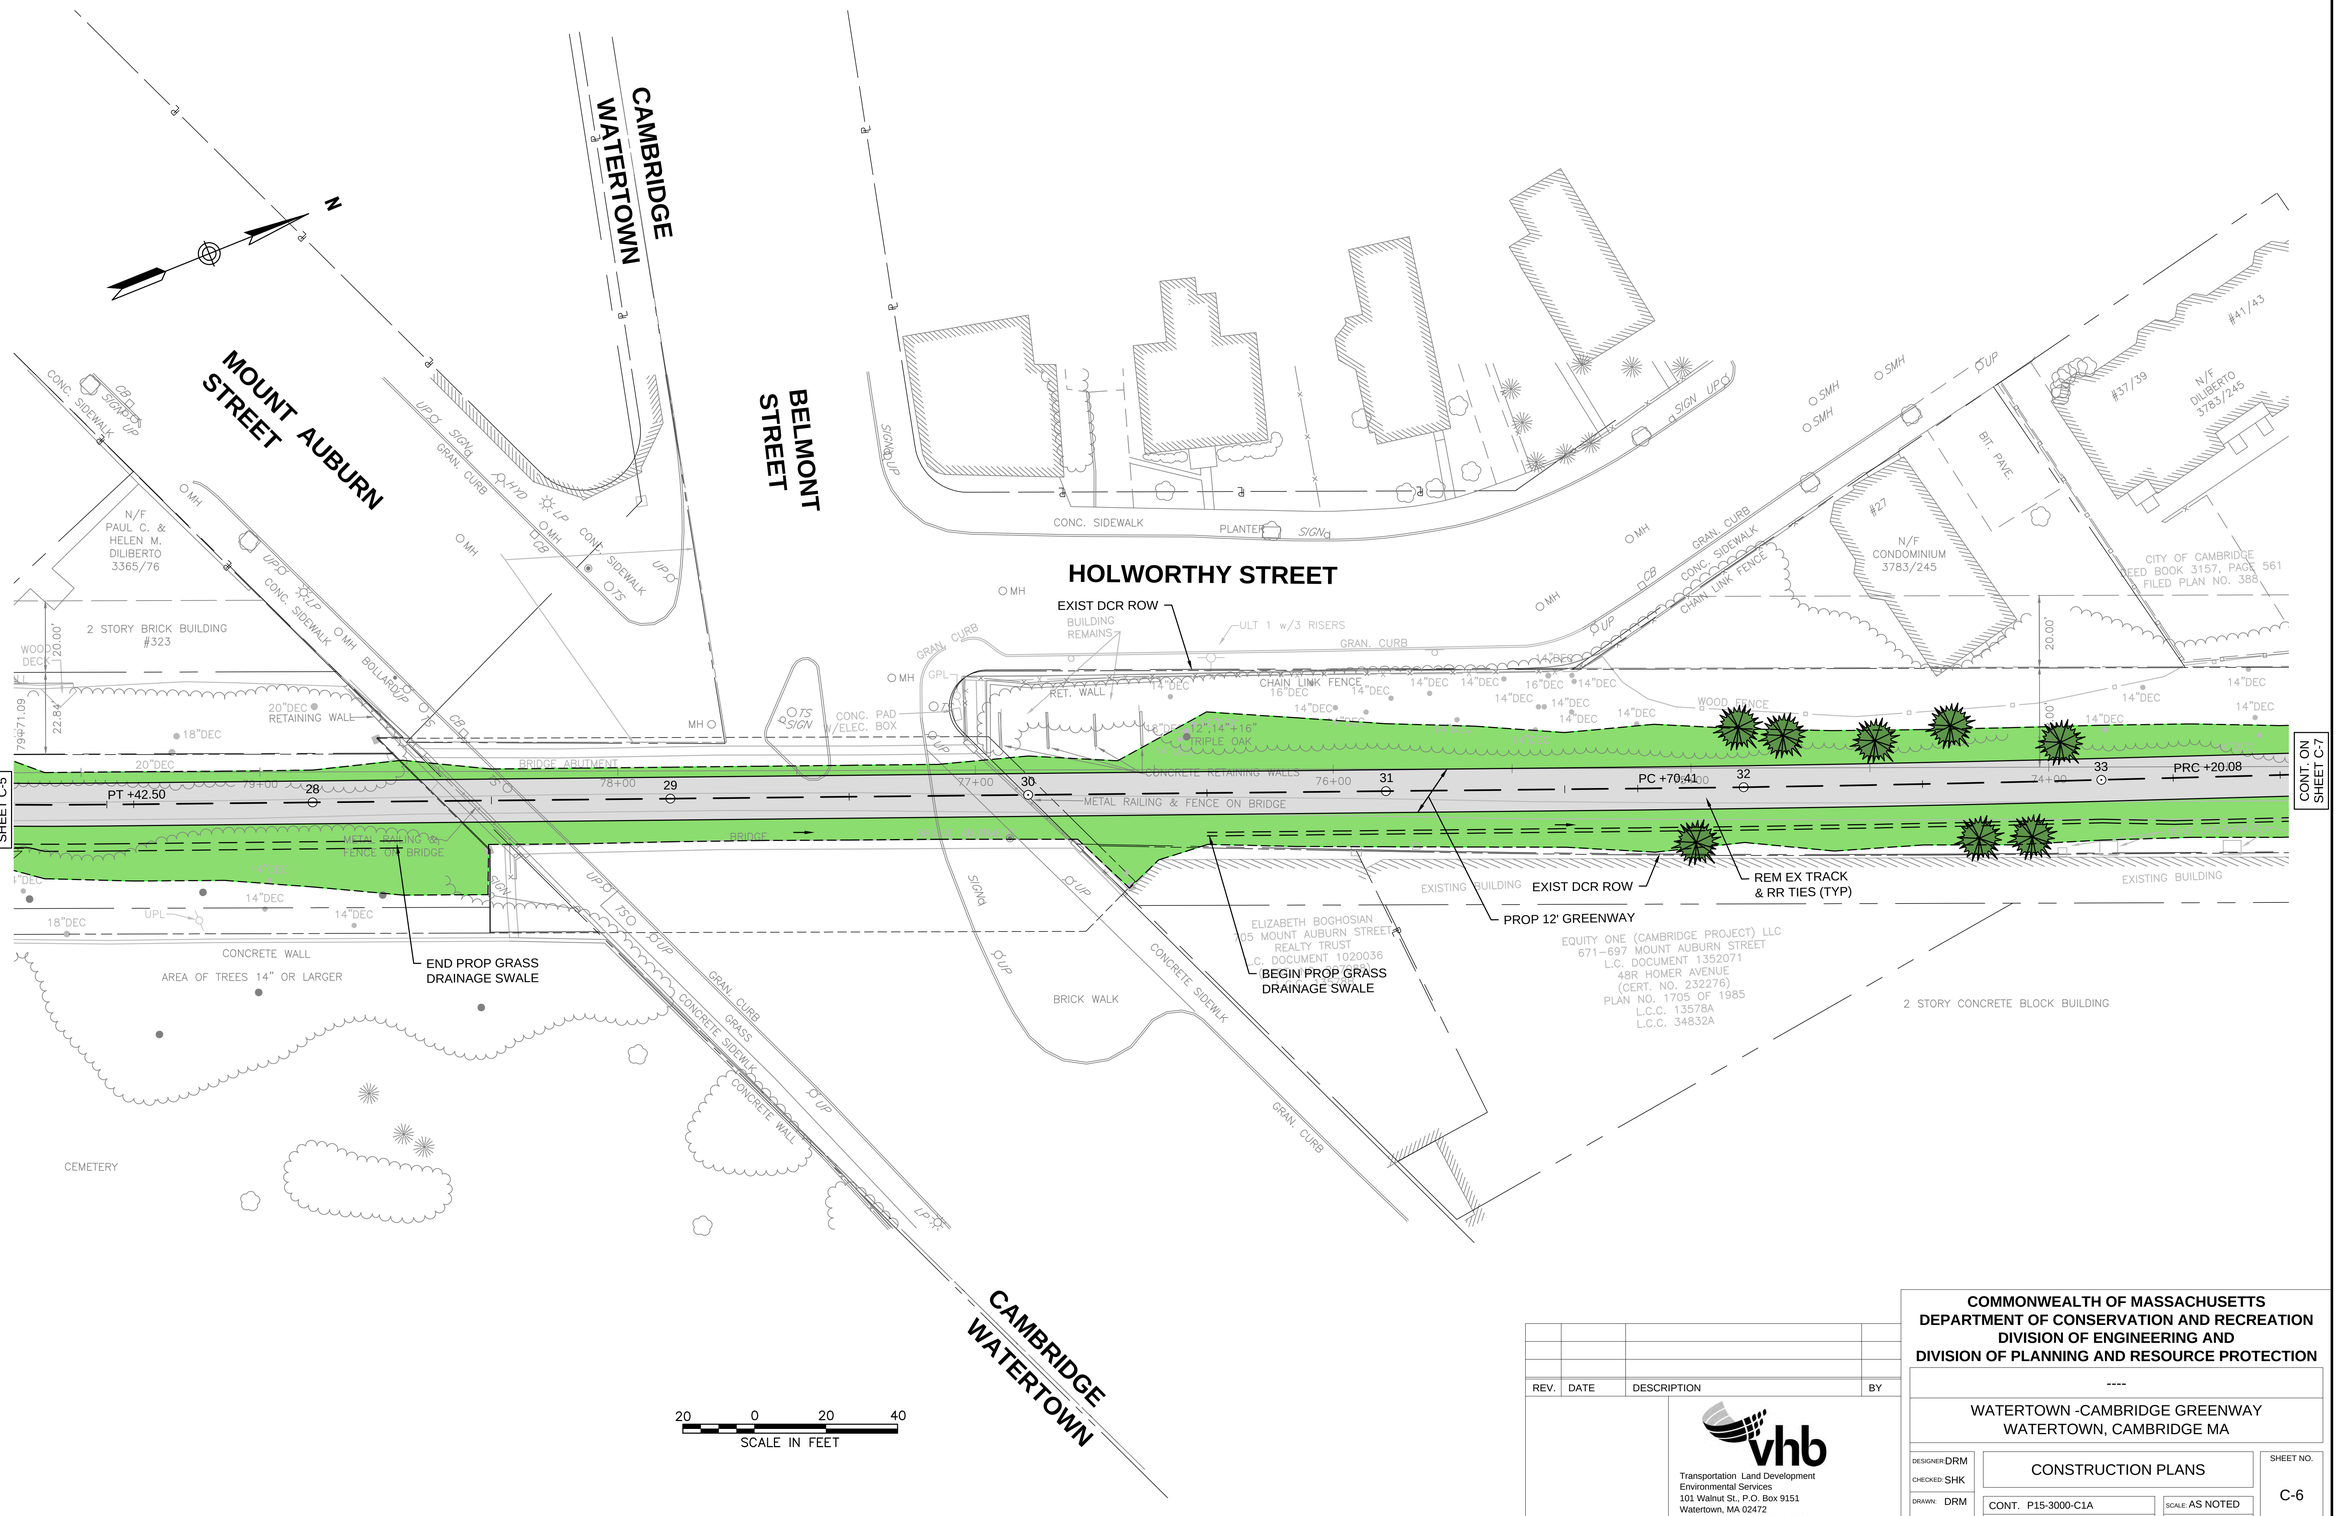

REV.	DATE	DESCRIPTION	BY

vhb
Transportation Land Development
Environmental Services
101 Walnut St., P.O. Box 9151
Watertown, MA 02472
617 924 1770 FAX 617 924 2286

COMMONWEALTH OF MASSACHUSETTS
DEPARTMENT OF CONSERVATION AND RECREATION
DIVISION OF ENGINEERING AND
DIVISION OF PLANNING AND RESOURCE PROTECTION

WATERTOWN -CAMBRIDGE GREENWAY
WATERTOWN, CAMBRIDGE MA

DESIGNER: DRM
CHECKED: SHK
DRAWN: DRM
CHECKED: TAL

CONSTRUCTION PLANS

CONT. P15-3000-C1A
ACC. Value

SCALE: AS NOTED
DATE: XX-XX-XX

SHEET NO.
C-6
6 OF 11

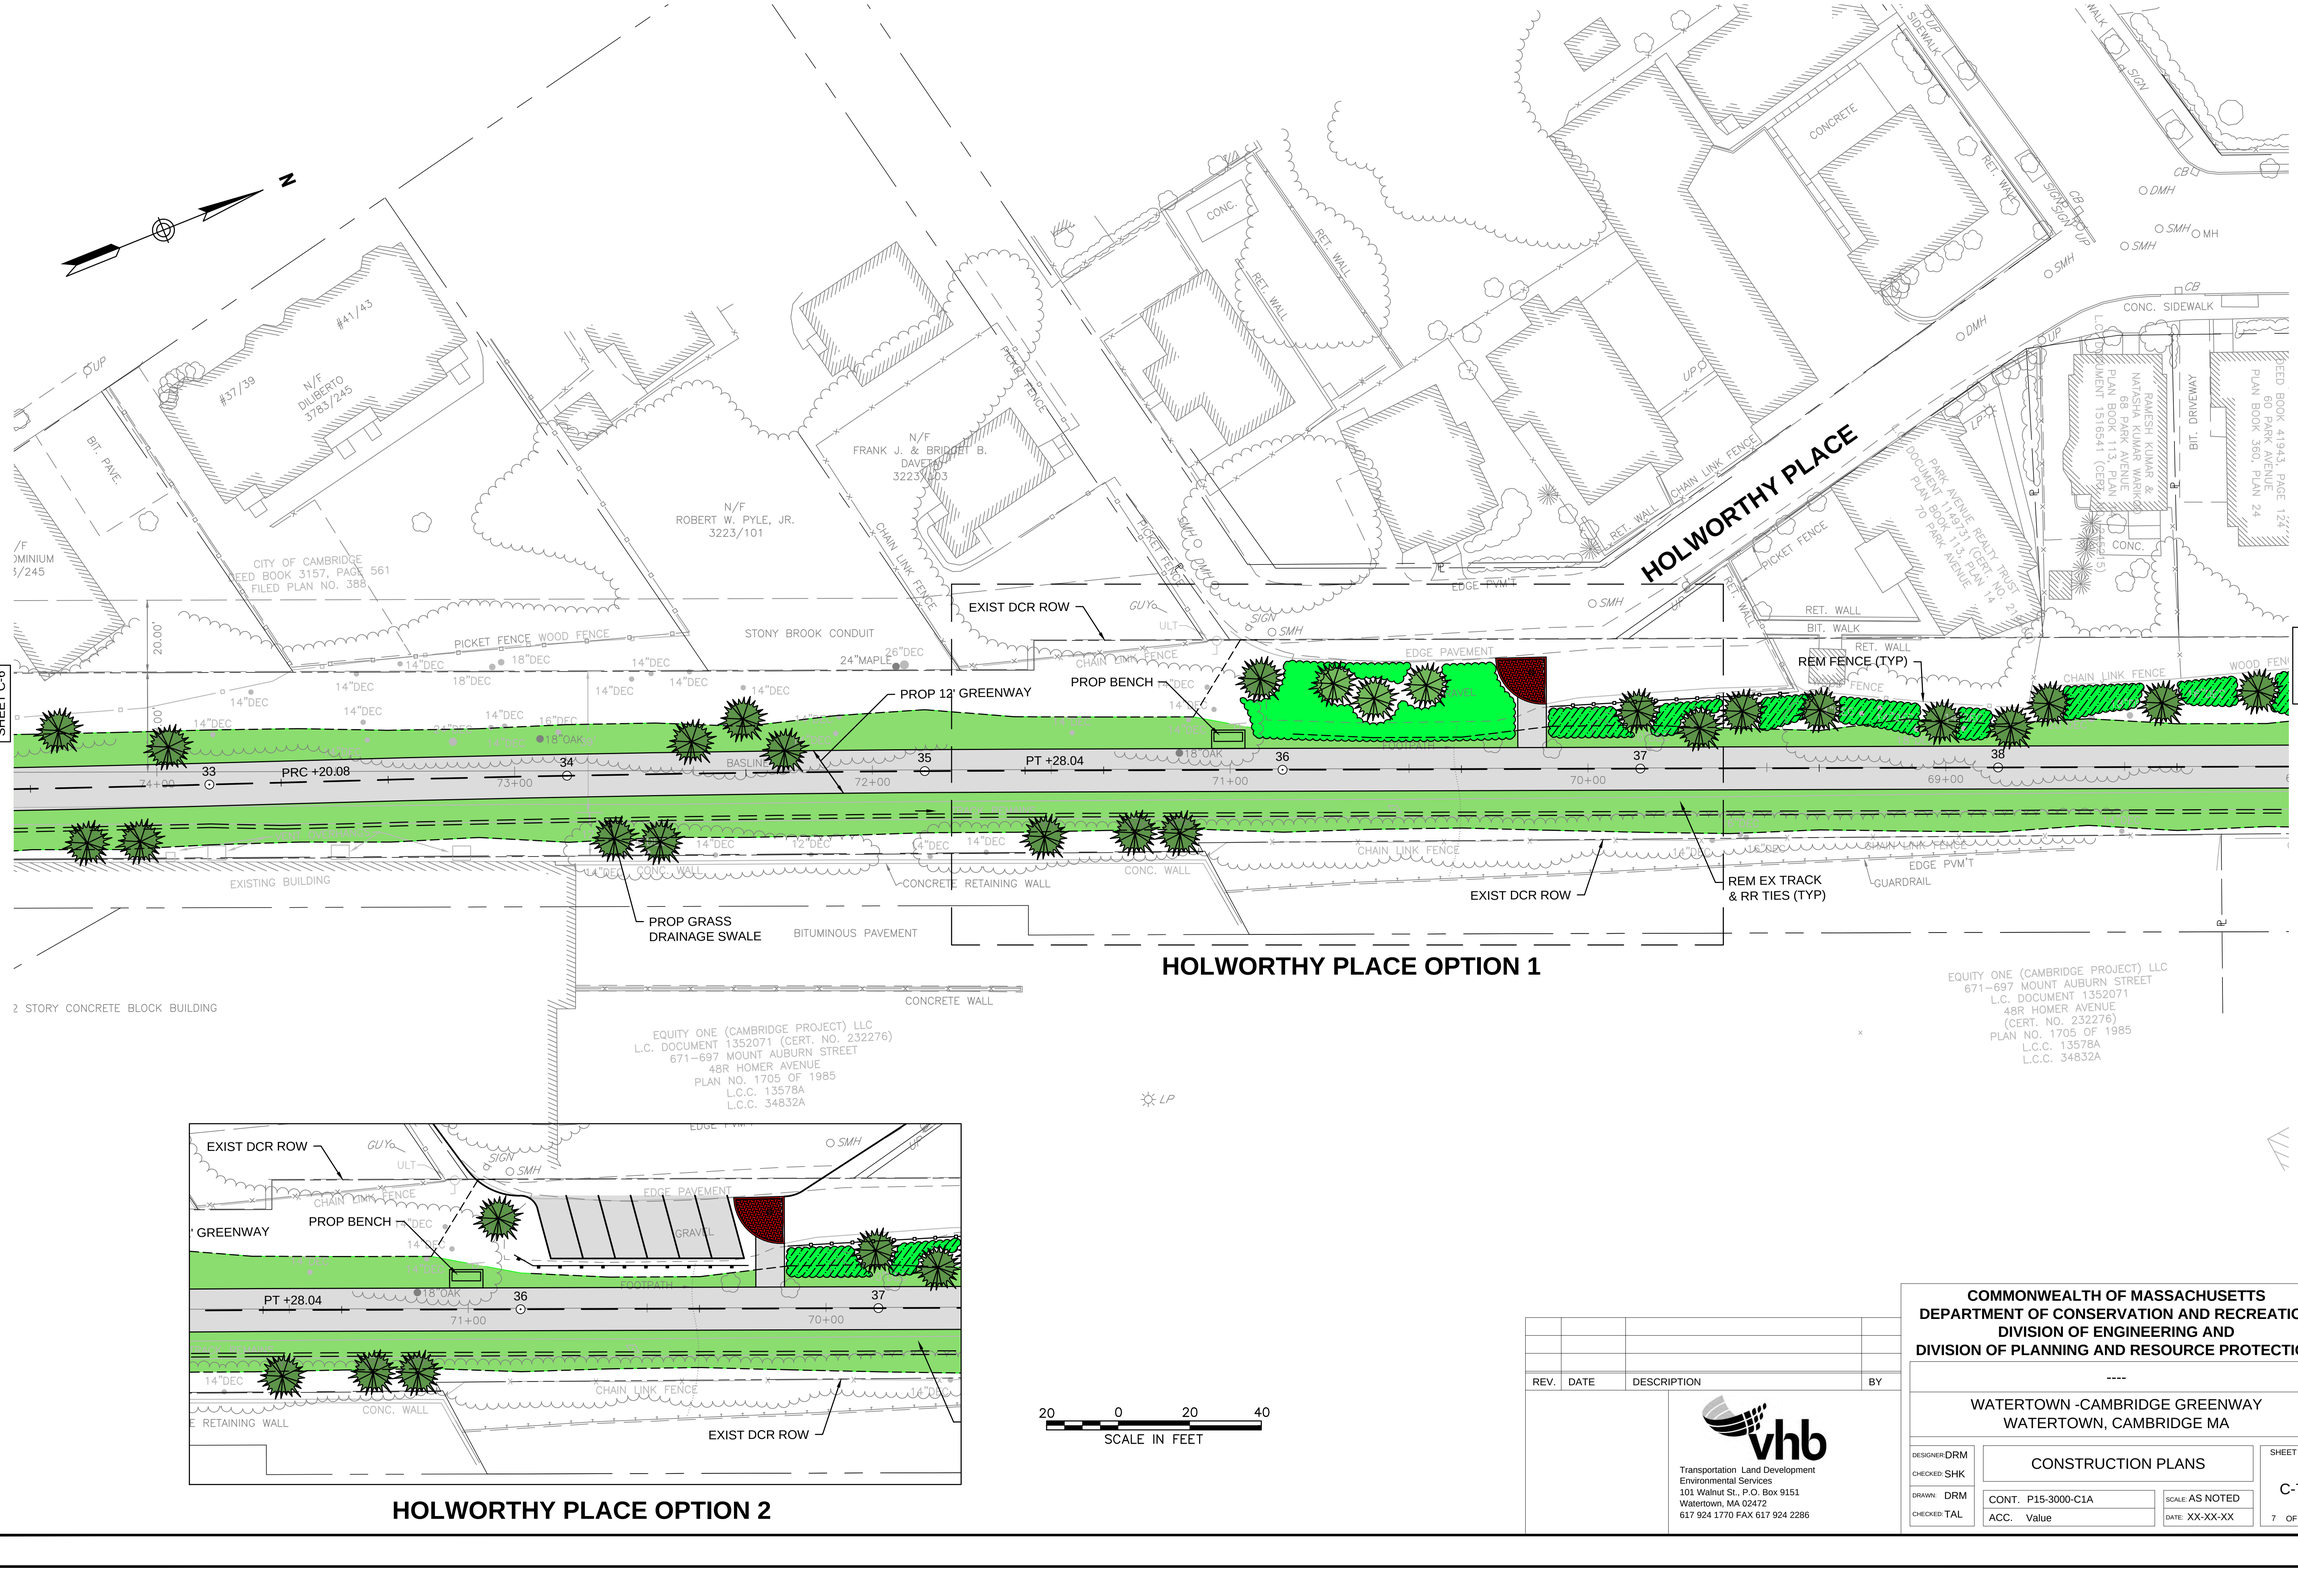

HOLWORTHY PLACE OPTION 1

HOLWORTHY PLACE OPTION 2

20 0 20 40
SCALE IN FEET

REV.	DATE	DESCRIPTION	BY

vhb
Transportation Land Development
Environmental Services
101 Walnut St., P.O. Box 9151
Watertown, MA 02472
617 924 1770 FAX 617 924 2286

COMMONWEALTH OF MASSACHUSETTS
DEPARTMENT OF CONSERVATION AND RECREATION
DIVISION OF ENGINEERING AND
DIVISION OF PLANNING AND RESOURCE PROTECTION

WATERTOWN -CAMBRIDGE GREENWAY
WATERTOWN, CAMBRIDGE MA

DESIGNER: DRM CHECKED: SHK	CONSTRUCTION PLANS	SHEET NO. C-7
DRAWN: DRM CHECKED: TAL	CONT. P15-3000-C1A ACC. Value	SCALE: AS NOTED DATE: XX-XX-XX

13061-GEN1.DWG Plotted on 30-Nov-2015 3:14 PM

PARK AVENUE

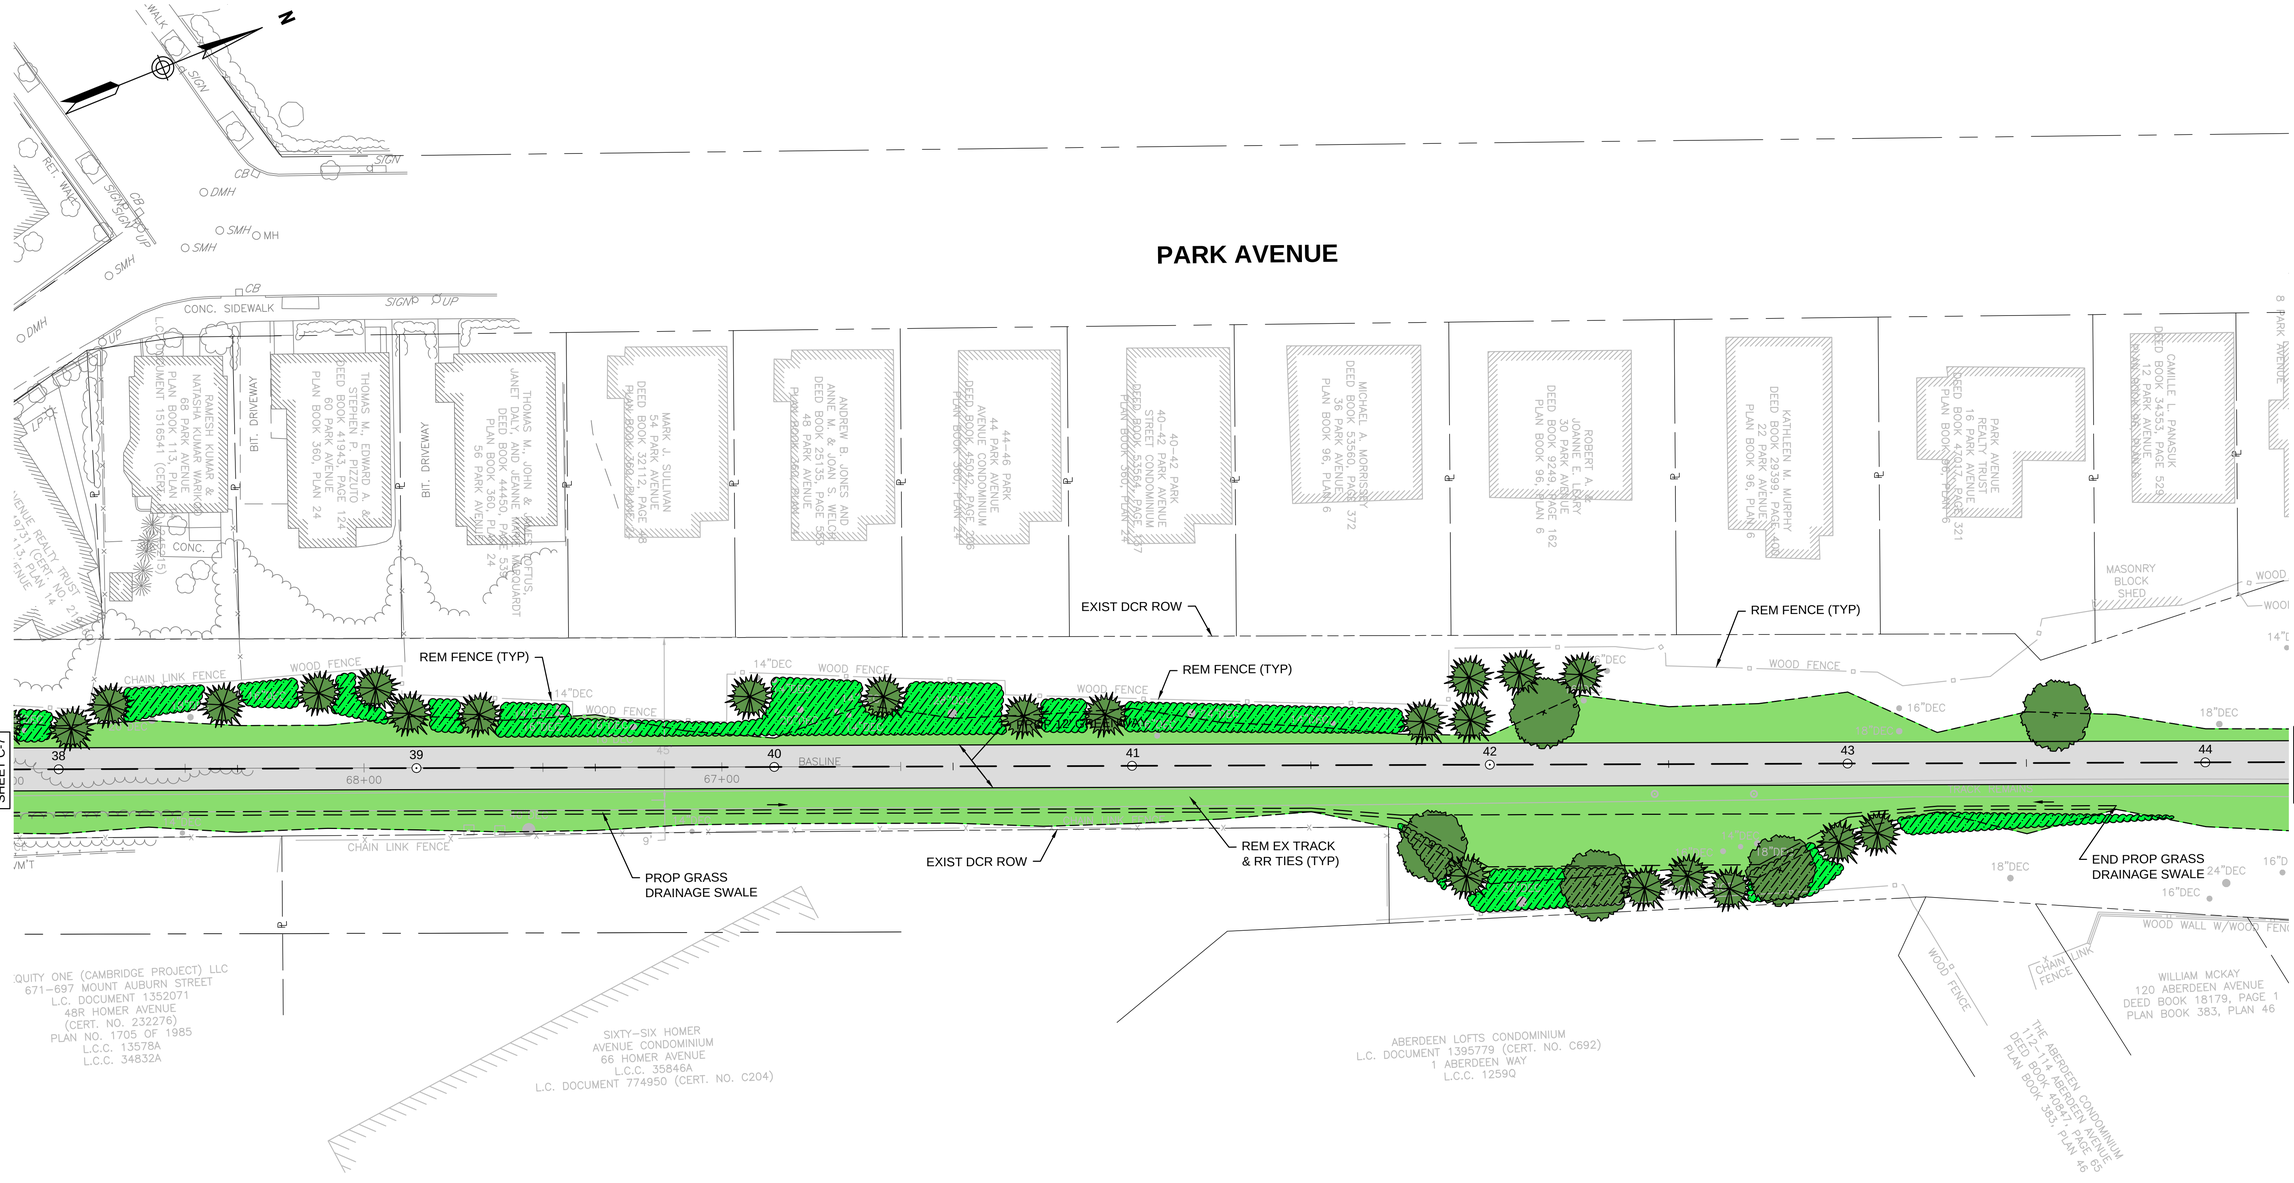

20 0 20 40
SCALE IN FEET

REV.	DATE	DESCRIPTION	BY

vhb
Transportation Land Development
Environmental Services
101 Walnut St., P.O. Box 9151
Watertown, MA 02472
617 924 1770 FAX 617 924 2286

COMMONWEALTH OF MASSACHUSETTS
DEPARTMENT OF CONSERVATION AND RECREATION
DIVISION OF ENGINEERING AND
DIVISION OF PLANNING AND RESOURCE PROTECTION

WATERTOWN -CAMBRIDGE GREENWAY
WATERTOWN, CAMBRIDGE MA

DESIGNER: DRM
CHECKED: SHK
DRAWN: DRM
CHECKED: TAL

CONSTRUCTION PLANS

CONT. P15-3000-C1A
ACC. Value

SCALE: AS NOTED
DATE: XX-XX-XX

SHEET NO. C-8
8 OF 11

20 0 20 40
SCALE IN FEET

REV.	DATE	DESCRIPTION	BY

vhb
Transportation Land Development
Environmental Services
101 Walnut St., P.O. Box 9151
Watertown, MA 02472
617 924 1770 FAX 617 924 2286

COMMONWEALTH OF MASSACHUSETTS
DEPARTMENT OF CONSERVATION AND RECREATION
DIVISION OF ENGINEERING AND
DIVISION OF PLANNING AND RESOURCE PROTECTION

WATERTOWN -CAMBRIDGE GREENWAY
WATERTOWN, CAMBRIDGE MA

DESIGNER: DRM
CHECKED: SHK
DRAWN: DRM
CHECKED: TAL

CONSTRUCTION PLANS

CONT. P15-3000-C1A
ACC. Value

SCALE: AS NOTED
DATE: XX-XX-XX

SHEET NO.
C-9
9 OF 11

13061-GEN1.DWG Plotted on 30-Nov-2015 3:14 PM

13061-GEN1.DWG Plotted on 30-Nov-2015 3:14 PM

REV.	DATE	DESCRIPTION	BY

vhb
Transportation Land Development
Environmental Services
101 Walnut St., P.O. Box 9151
Watertown, MA 02472
617 924 1770 FAX 617 924 2286

COMMONWEALTH OF MASSACHUSETTS
DEPARTMENT OF CONSERVATION AND RECREATION
DIVISION OF ENGINEERING AND
DIVISION OF PLANNING AND RESOURCE PROTECTION

WATERTOWN -CAMBRIDGE GREENWAY
WATERTOWN, CAMBRIDGE MA

DESIGNER: DRM
CHECKED: SHK
DRAWN: DRM
CHECKED: TAL

CONSTRUCTION PLANS

CONT. P15-3000-C1A
ACC. Value

SCALE: AS NOTED
DATE: XX-XX-XX

SHEET NO.
C-10
10 OF 11

13061-GEN1.DWG Plotted on 30-Nov-2015 3:15 PM

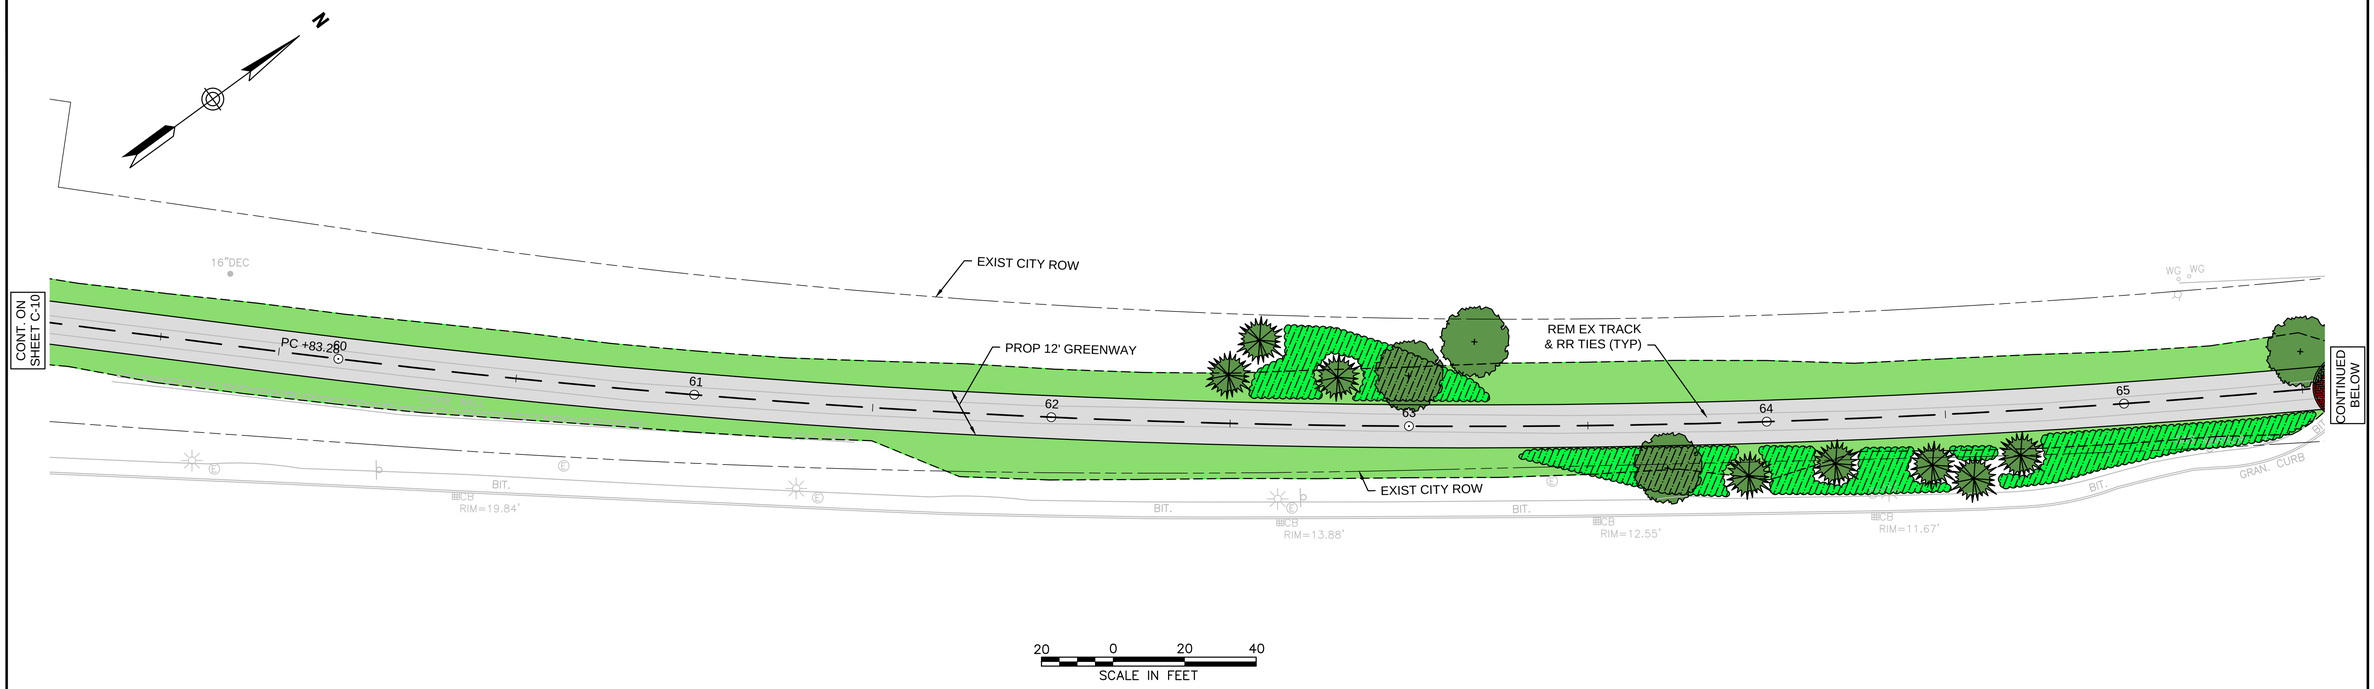

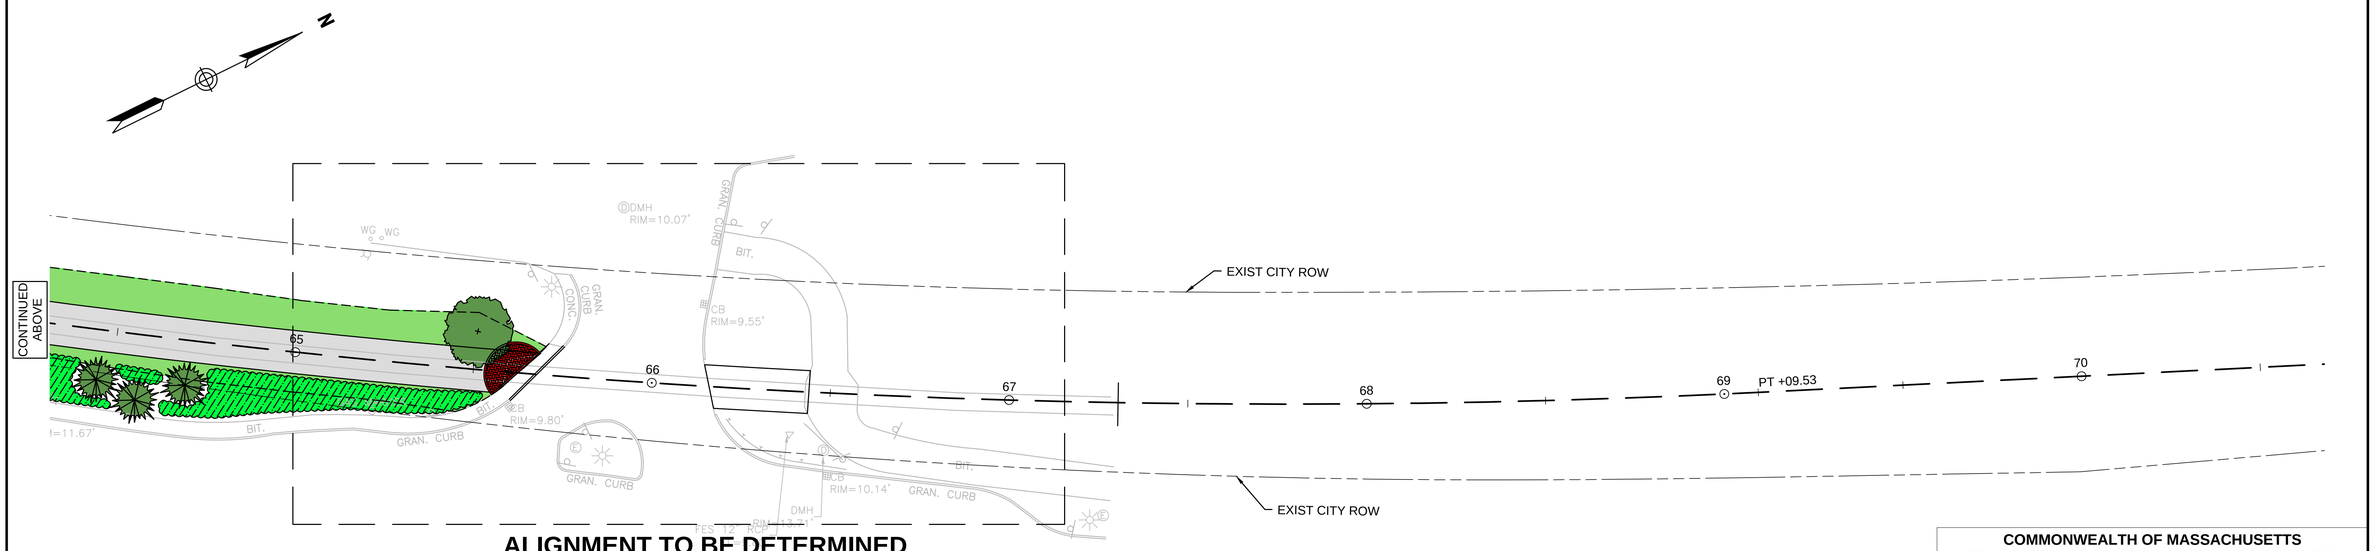

ALIGNMENT TO BE DETERMINED

REV.	DATE	DESCRIPTION	BY

vhb
Transportation Land Development
Environmental Services
101 Walnut St., P.O. Box 9151
Watertown, MA 02472
617 924 1770 FAX 617 924 2286

COMMONWEALTH OF MASSACHUSETTS
DEPARTMENT OF CONSERVATION AND RECREATION
DIVISION OF ENGINEERING AND
DIVISION OF PLANNING AND RESOURCE PROTECTION

WATERTOWN -CAMBRIDGE GREENWAY
WATERTOWN, CAMBRIDGE MA

DESIGNER: DRM
CHECKED: SHK
DRAWN: DRM
CHECKED: TAL

CONSTRUCTION PLANS

CONT. P15-3000-C1A
ACC. Value

SCALE: AS NOTED
DATE: XX-XX-XX

SHEET NO.
C-11
11 OF 11