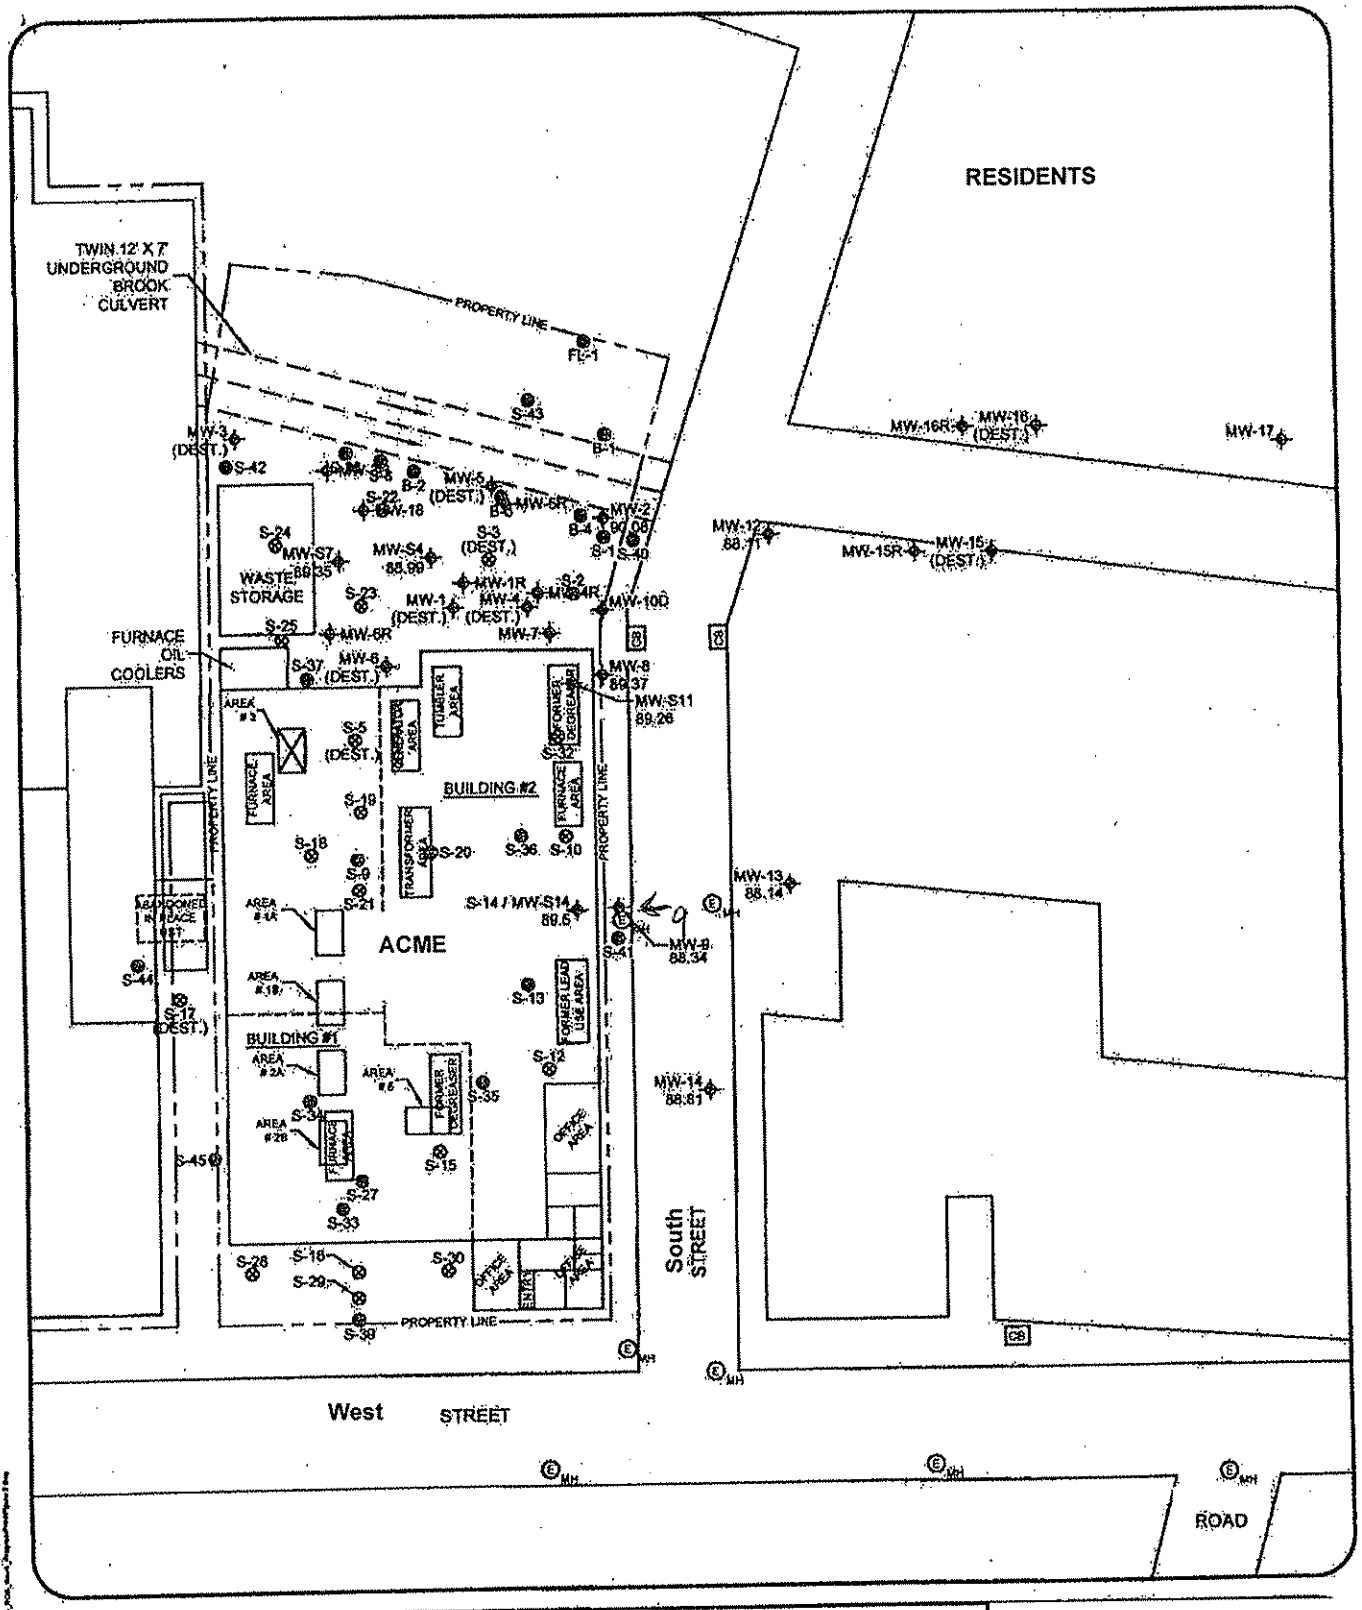

CLIENT:	Figure 1		
TITLE: Site Plan	NORTH	SCALE: 1" = 50'-0"	DR BY:
		JOB #	CK BY:
		DATE: 03-03-09	REV:
			SIZE: A