# Supplement to Figure 3.
# Site and Sewage Disposal System Plan

Excerpted from plan titled, "Proposed Site and Sewage Disposal System Plan," dated 8-14-07 (rev. 10-19-07). Prepared by Coastal Engineering Company, Inc.

Revised 11-5-07 by Oxbow Associates, Inc.

Not to original scale.
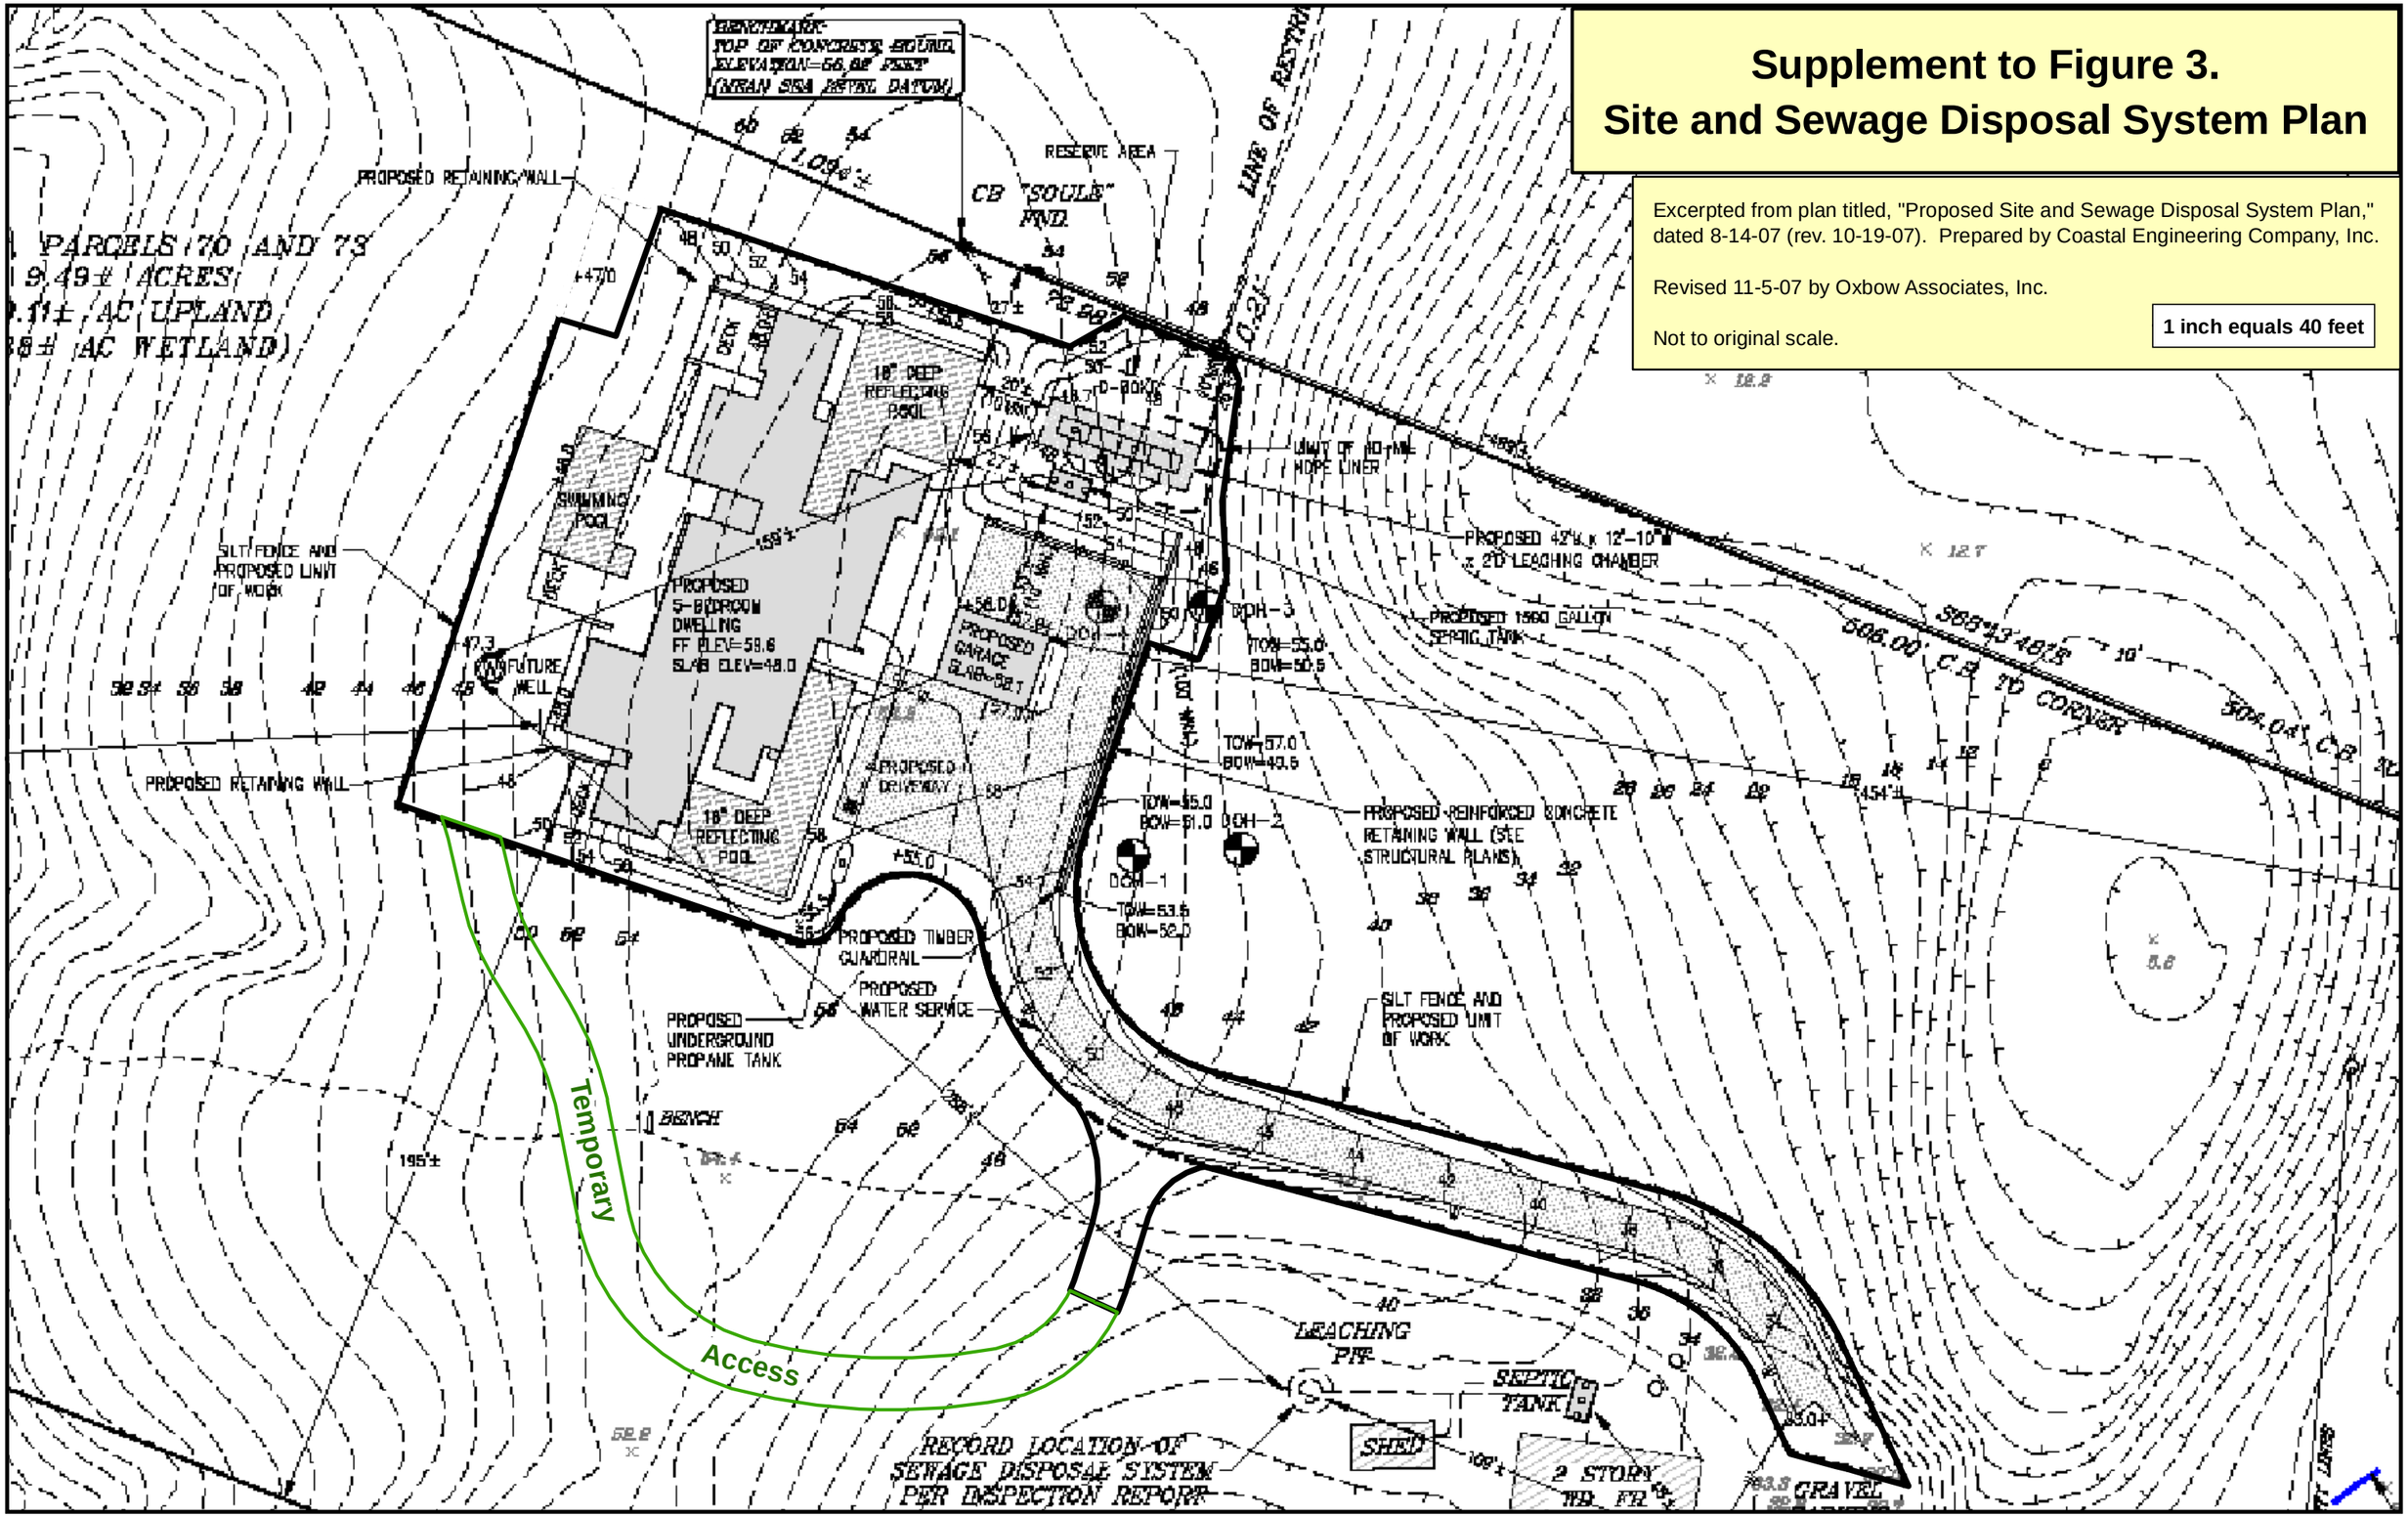
**1 inch equals 40 feet**