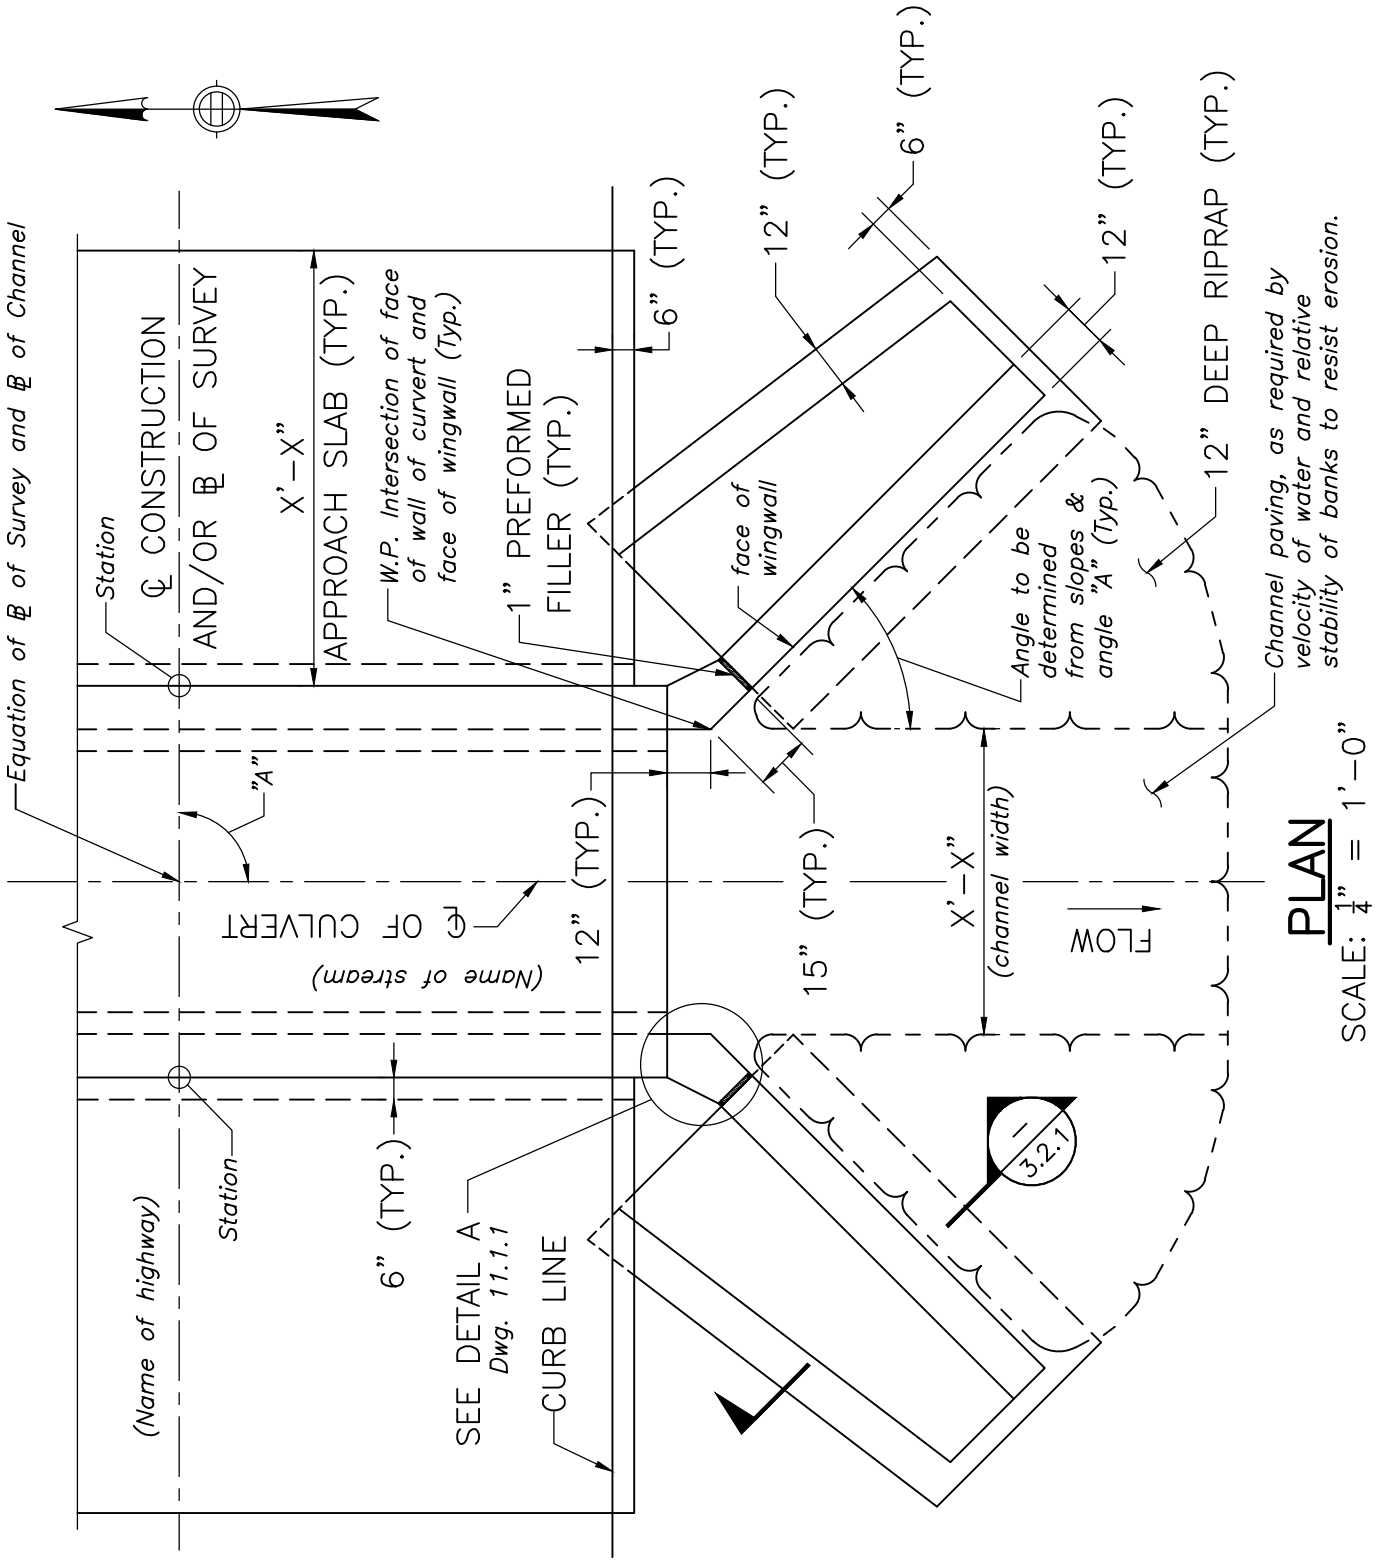

massDOT Massachusetts Department of Transportation Highway Division

LRFD BRIDGE MANUAL, PART II

TYPICAL PLAN (ROADWAY ON BARREL ROOF)

CONCRETE BOX CULVERTS

DATE OF ISSUE
JUNE 2013

DRAWING NUMBER
11.2.1