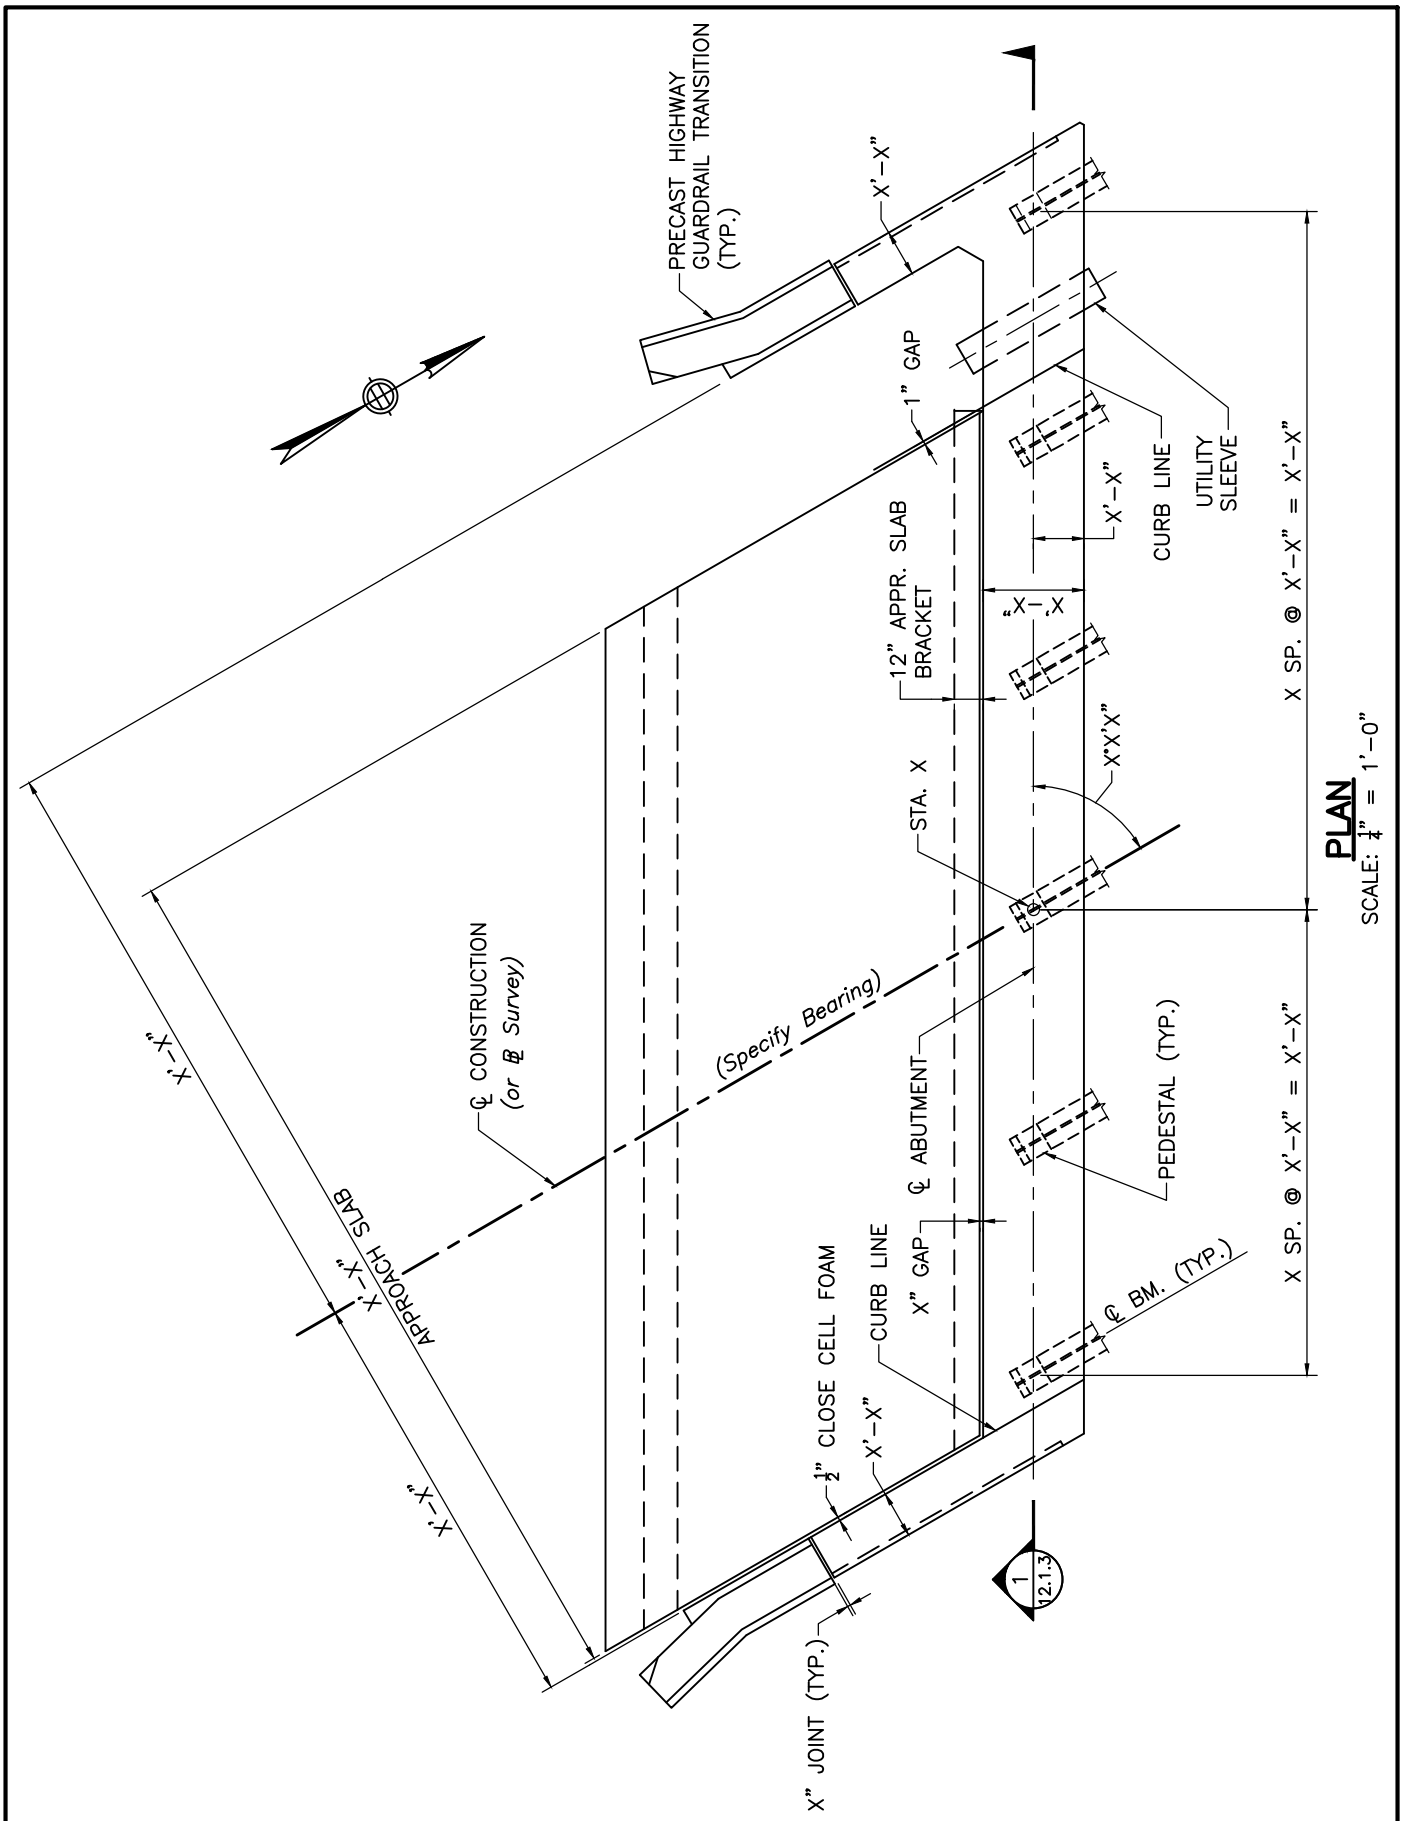

massDOT Massachusetts Department of Transportation Highway Division

LRFD BRIDGE MANUAL, PART II

ABUTMENT PLAN

INTEGRAL ABUTMENTS

DATE OF ISSUE
JUNE 2013

DRAWING NUMBER
12.1.2