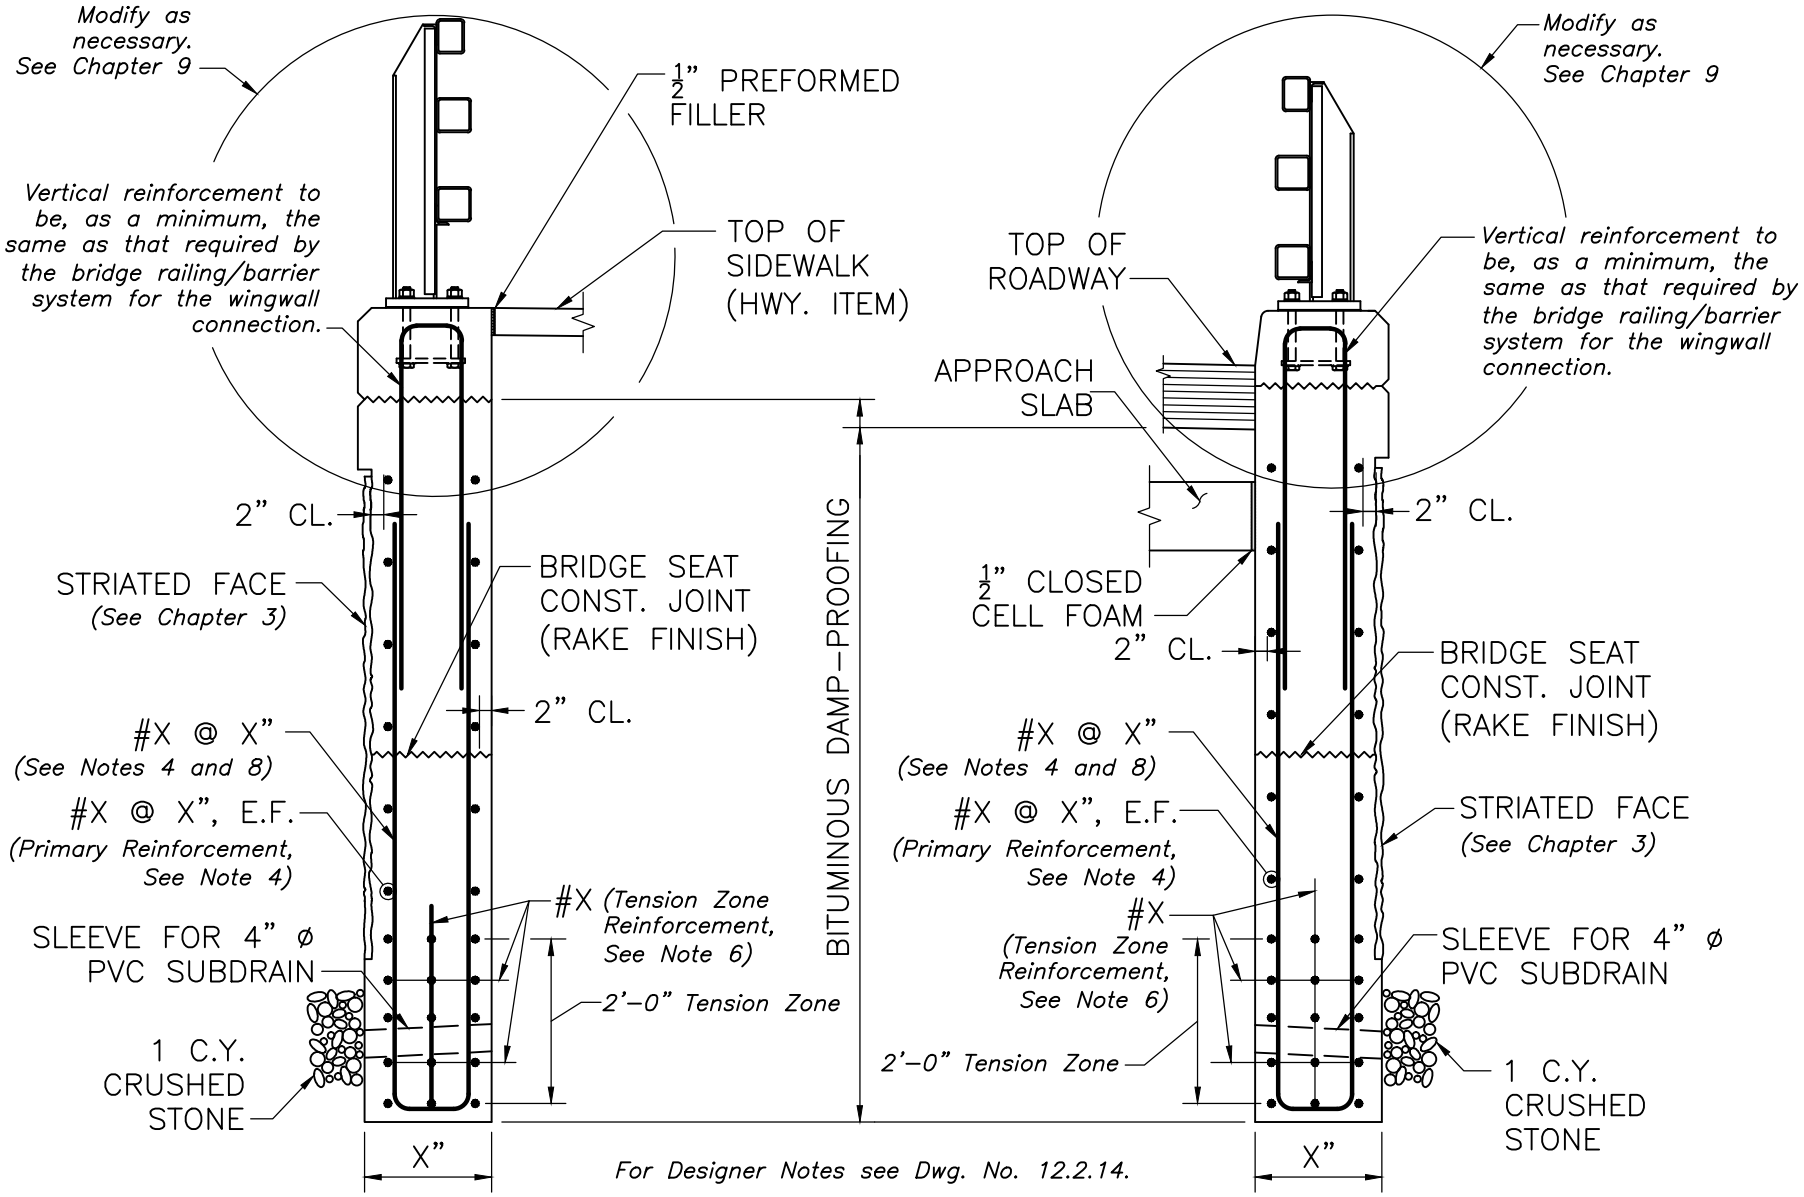

WINGWALL WITH SIDEWALK
SECTION 2
SCALE: ½" = 1'-0"

WINGWALL WITH SAFETY CURB
SECTION 2
SCALE: ½" = 1'-0"

massDOT Massachusetts Department of Transportation Highway Division

LRFD BRIDGE MANUAL, PART II

INTEGRAL WINGWALL SECTIONS

INTEGRAL ABUTMENTS

DATE OF ISSUE
JUNE 2013

DRAWING NUMBER
12.2.10