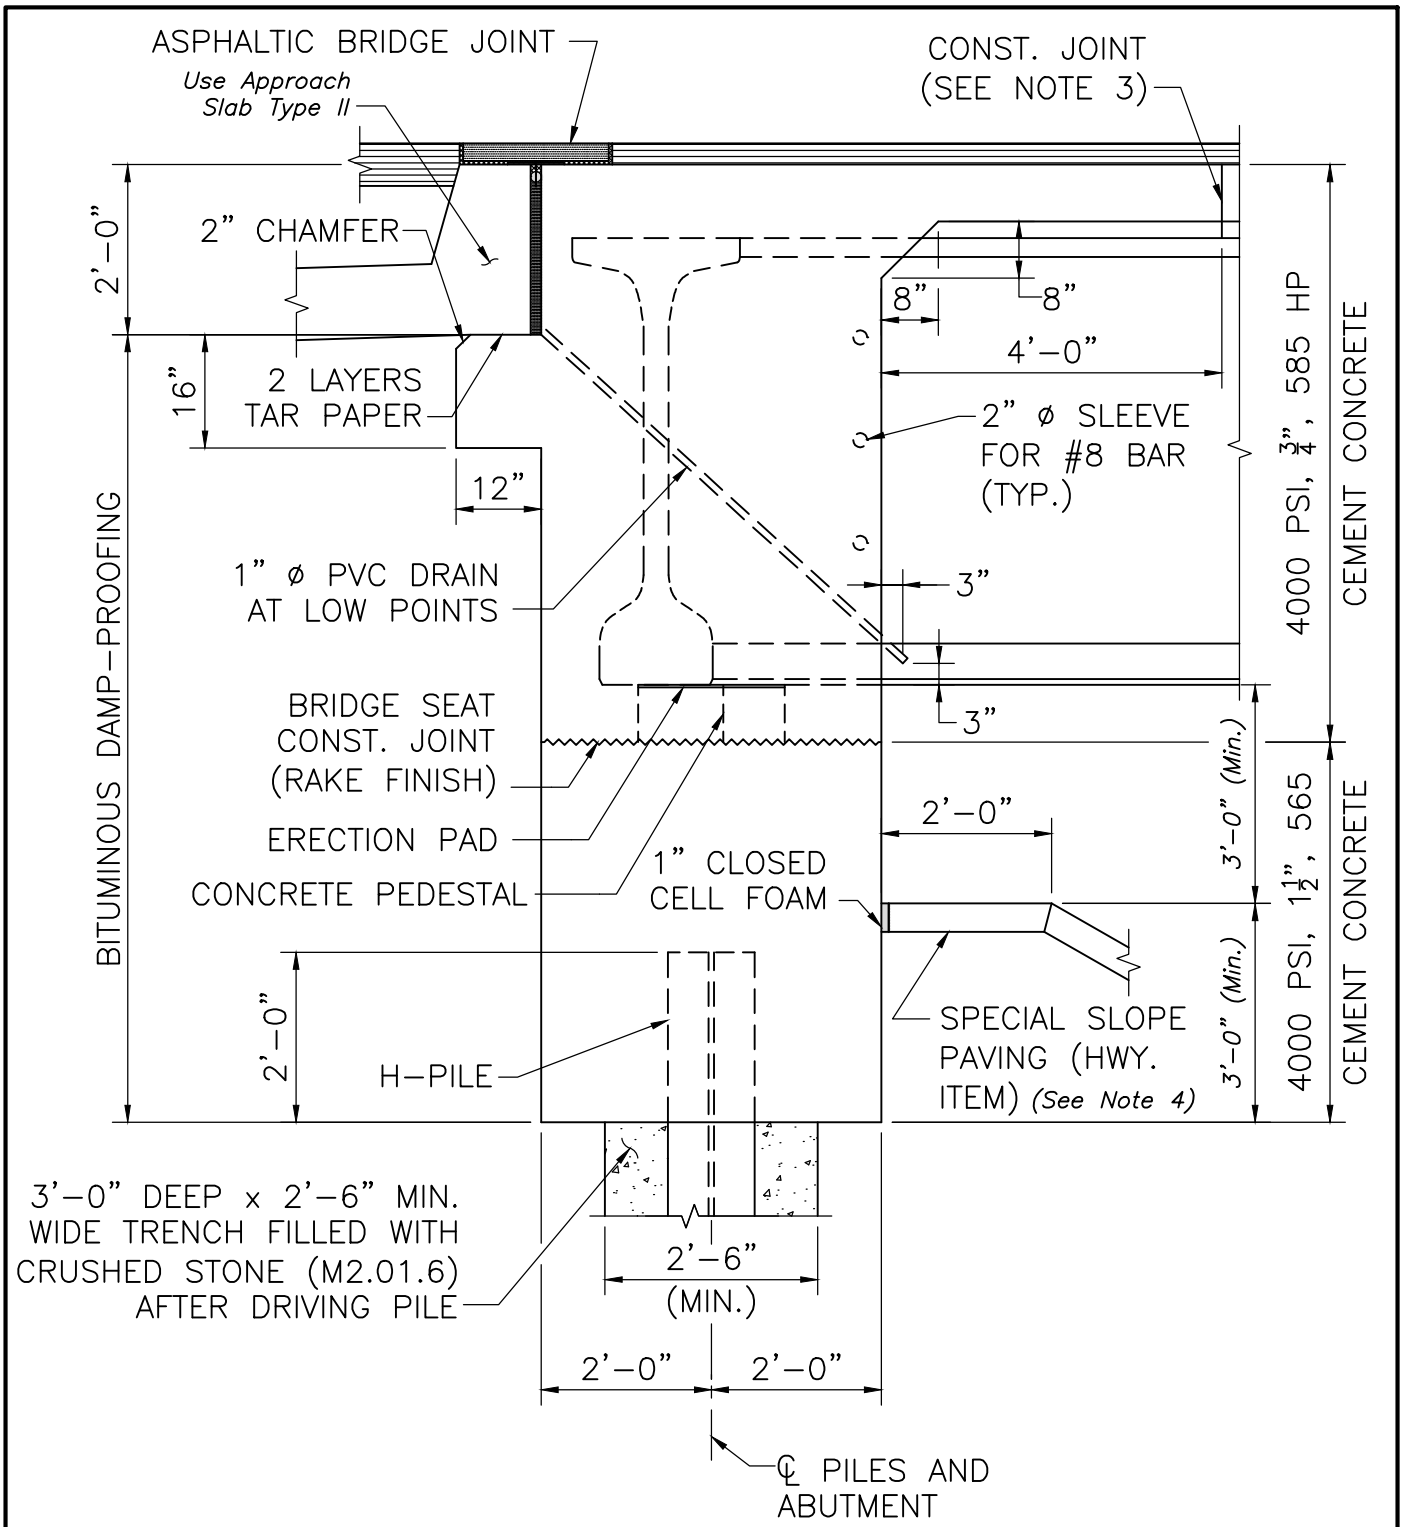

INTEGRAL ABUTMENT SECTION

SCALE: $\frac{1}{2}$" = 1'-0"

NOTES:

1. *Connection Plate and Diaphragm are not shown for clarity.*
2. *For additional Designer Notes see Dwg. No. 12.2.14.*
3. *For Construction Notes and Pile Notes see Dwg. No's. 12.2.11 and 12.2.12, respectively.*
4. *Special Slope Paving treatment is shown. If different treatment is required, modify as necessary.*

massDOT Massachusetts Department of Transportation Highway Division LRFD BRIDGE MANUAL, PART II	ABUTMENT SECTION NEBT BEAMS INTEGRAL ABUTMENTS	DATE OF ISSUE JUNE 2013 DRAWING NUMBER **12.2.3**