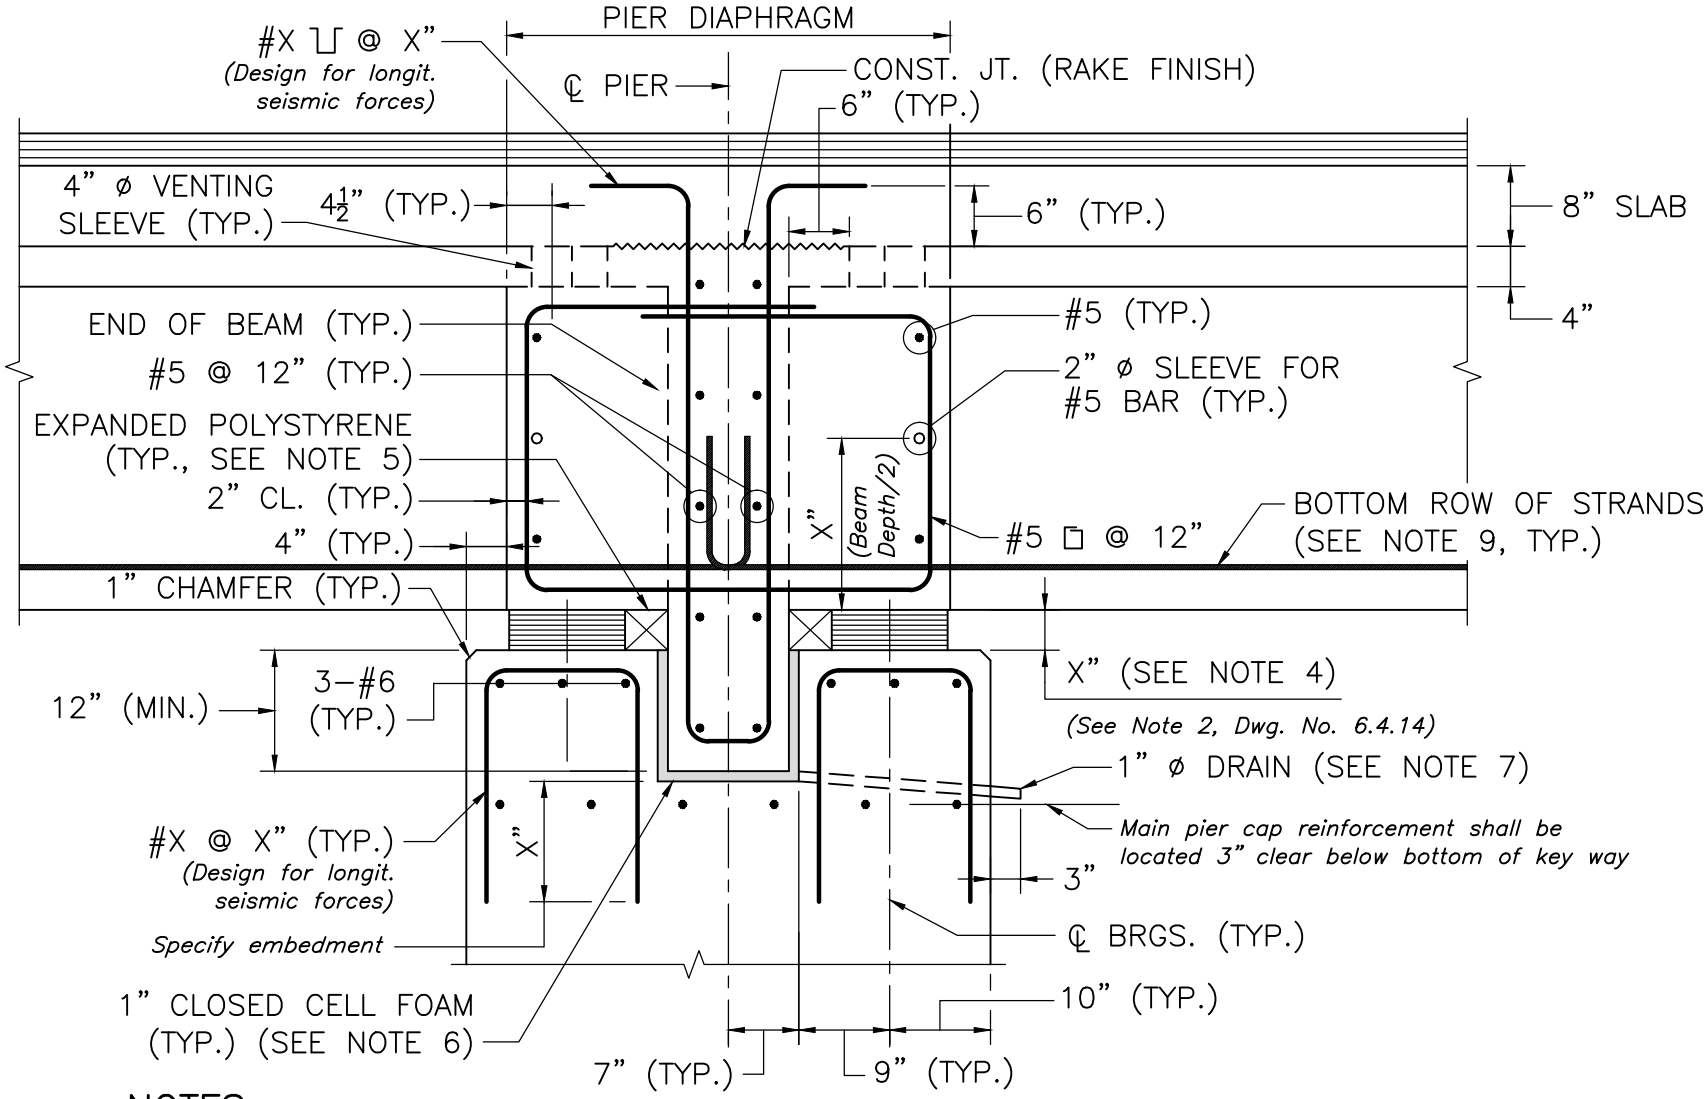

NOTES:

(See Dwg. No. 6.5.10 for Notes 1 through 8 to be included on the Construction Drawings, and modify Note 7 as shown)

7. PROVIDE VENTING SLEEVES IN THE TOP FLANGE OF THE NEXT F BEAMS AS SHOWN.

9. DECK SLAB REINFORCEMENT AND THE REMAINDER OF STRANDS IN BEAMS NOT SHOWN FOR CLARITY.

DETAILS OVER PIER

SCALE: ¾" = 1'-0"

massDOT Massachusetts Department of Transportation Highway Division

LRFD BRIDGE MANUAL, PART II

DETAILS OVER PIER FOR NEXT F BEAMS

PIER DETAILS

DATE OF ISSUE JUNE 2013

DRAWING NUMBER **6.5.15**