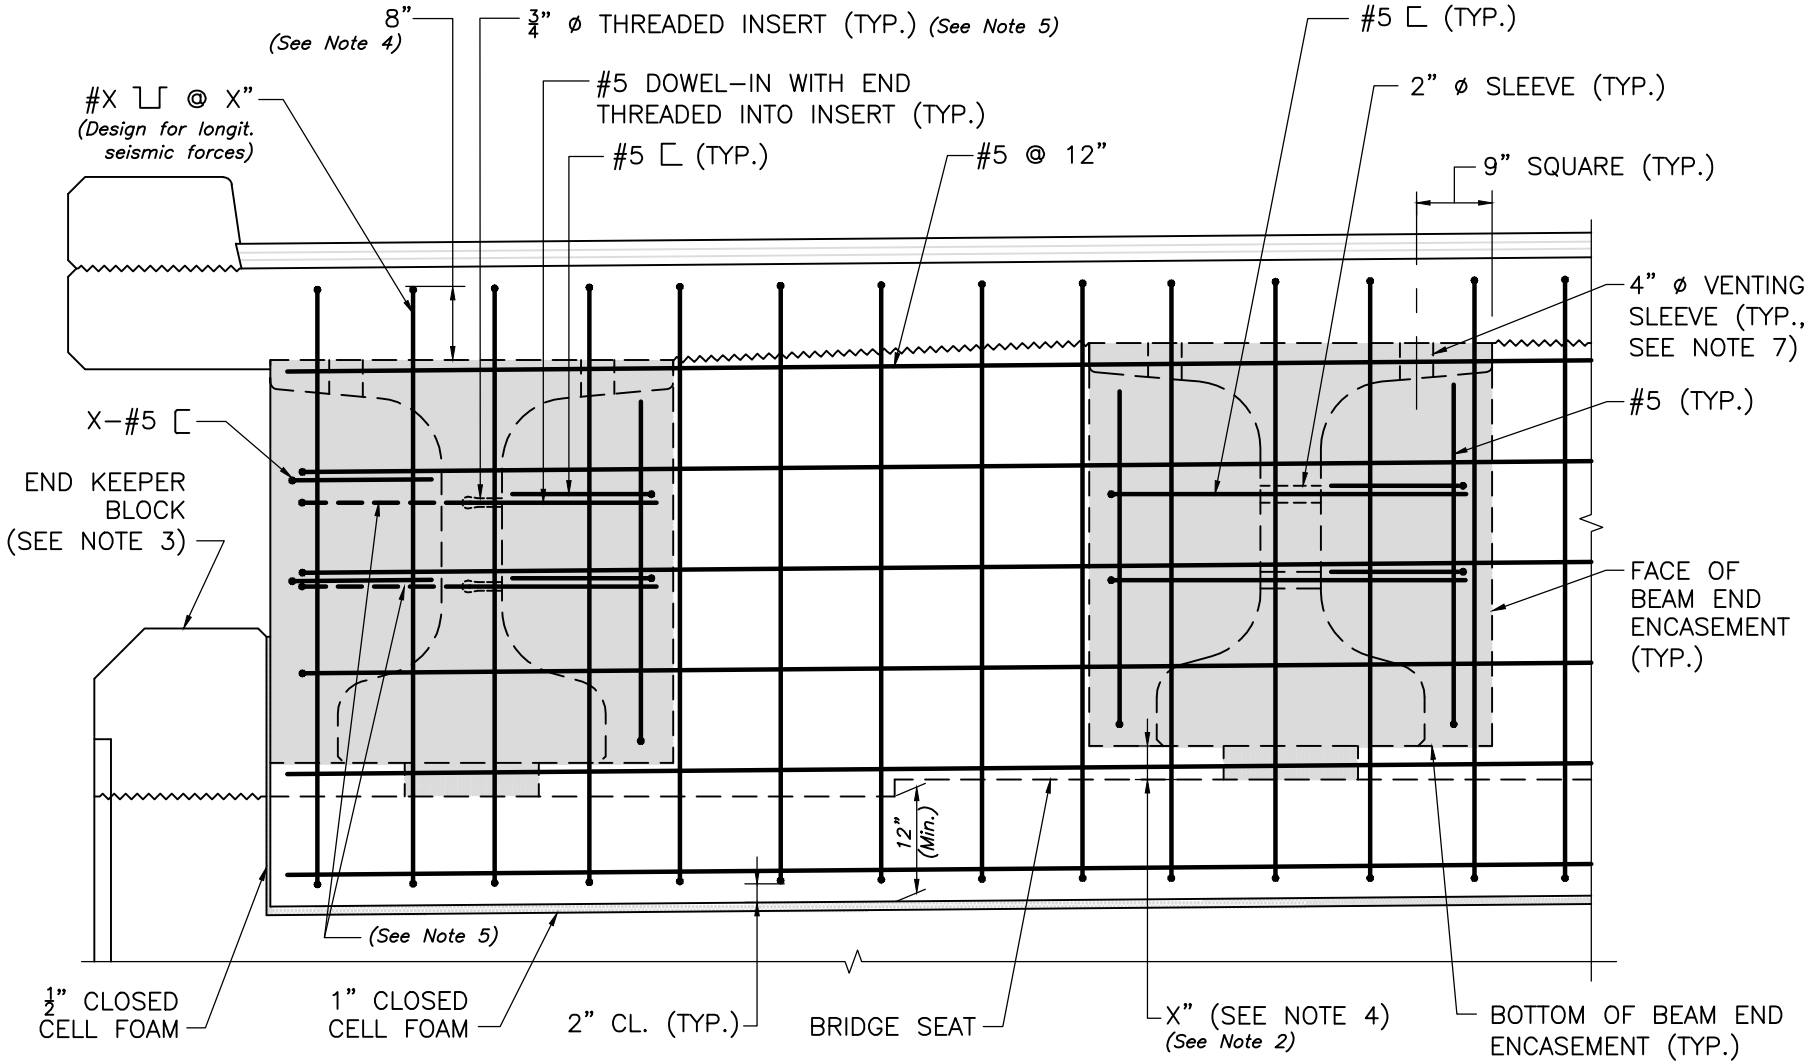

NOTES:

(See Dwg. No. 6.5.10 for Notes to be included on Construction Drawings)

PIER DIAPHRAGM SECTION

SCALE: 3/4" = 1'-0"

NOTES:

(See Dwg. No. 6.5.10 for Designer Notes)

massDOT Massachusetts Department of Transportation Highway Division

LRFD BRIDGE MANUAL, PART II

PIER DIAPHRAGM SECTION FOR NEBT BEAMS

PIER DETAILS

DATE OF ISSUE
JUNE 2013

DRAWING NUMBER
6.5.9