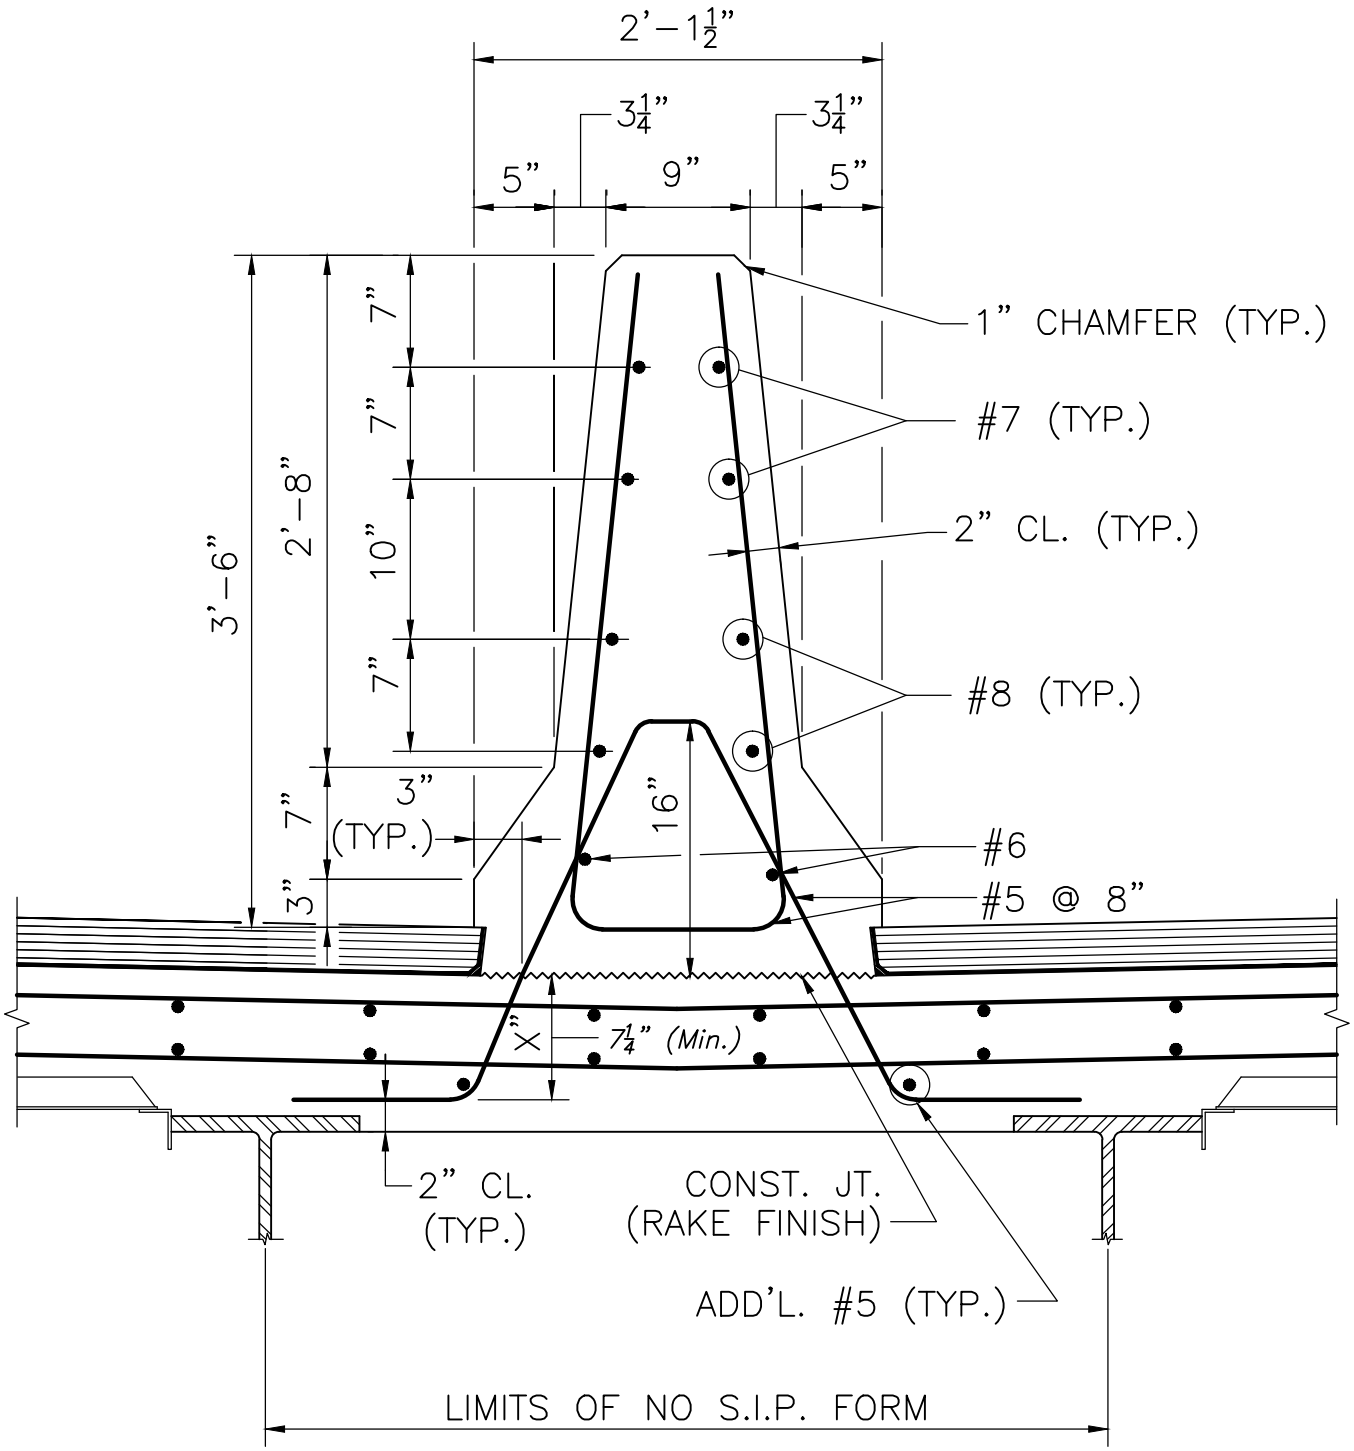

DOUBLE FACE MEDIAN BARRIER

SCALE: 1" = 1'-0"

NOTE:

CF-PL2 Barrier similar, except modify details to be consistent with Dwg. No. 9.5.1.

massDOT Massachusetts Department of Transportation Highway Division LRFD BRIDGE MANUAL, PART II	DOUBLE FACE MEDIAN BARRIER CF-PL3 MEDIAN BARRIER	DATE OF ISSUE JUNE 2013 DRAWING NUMBER **9.7.1**