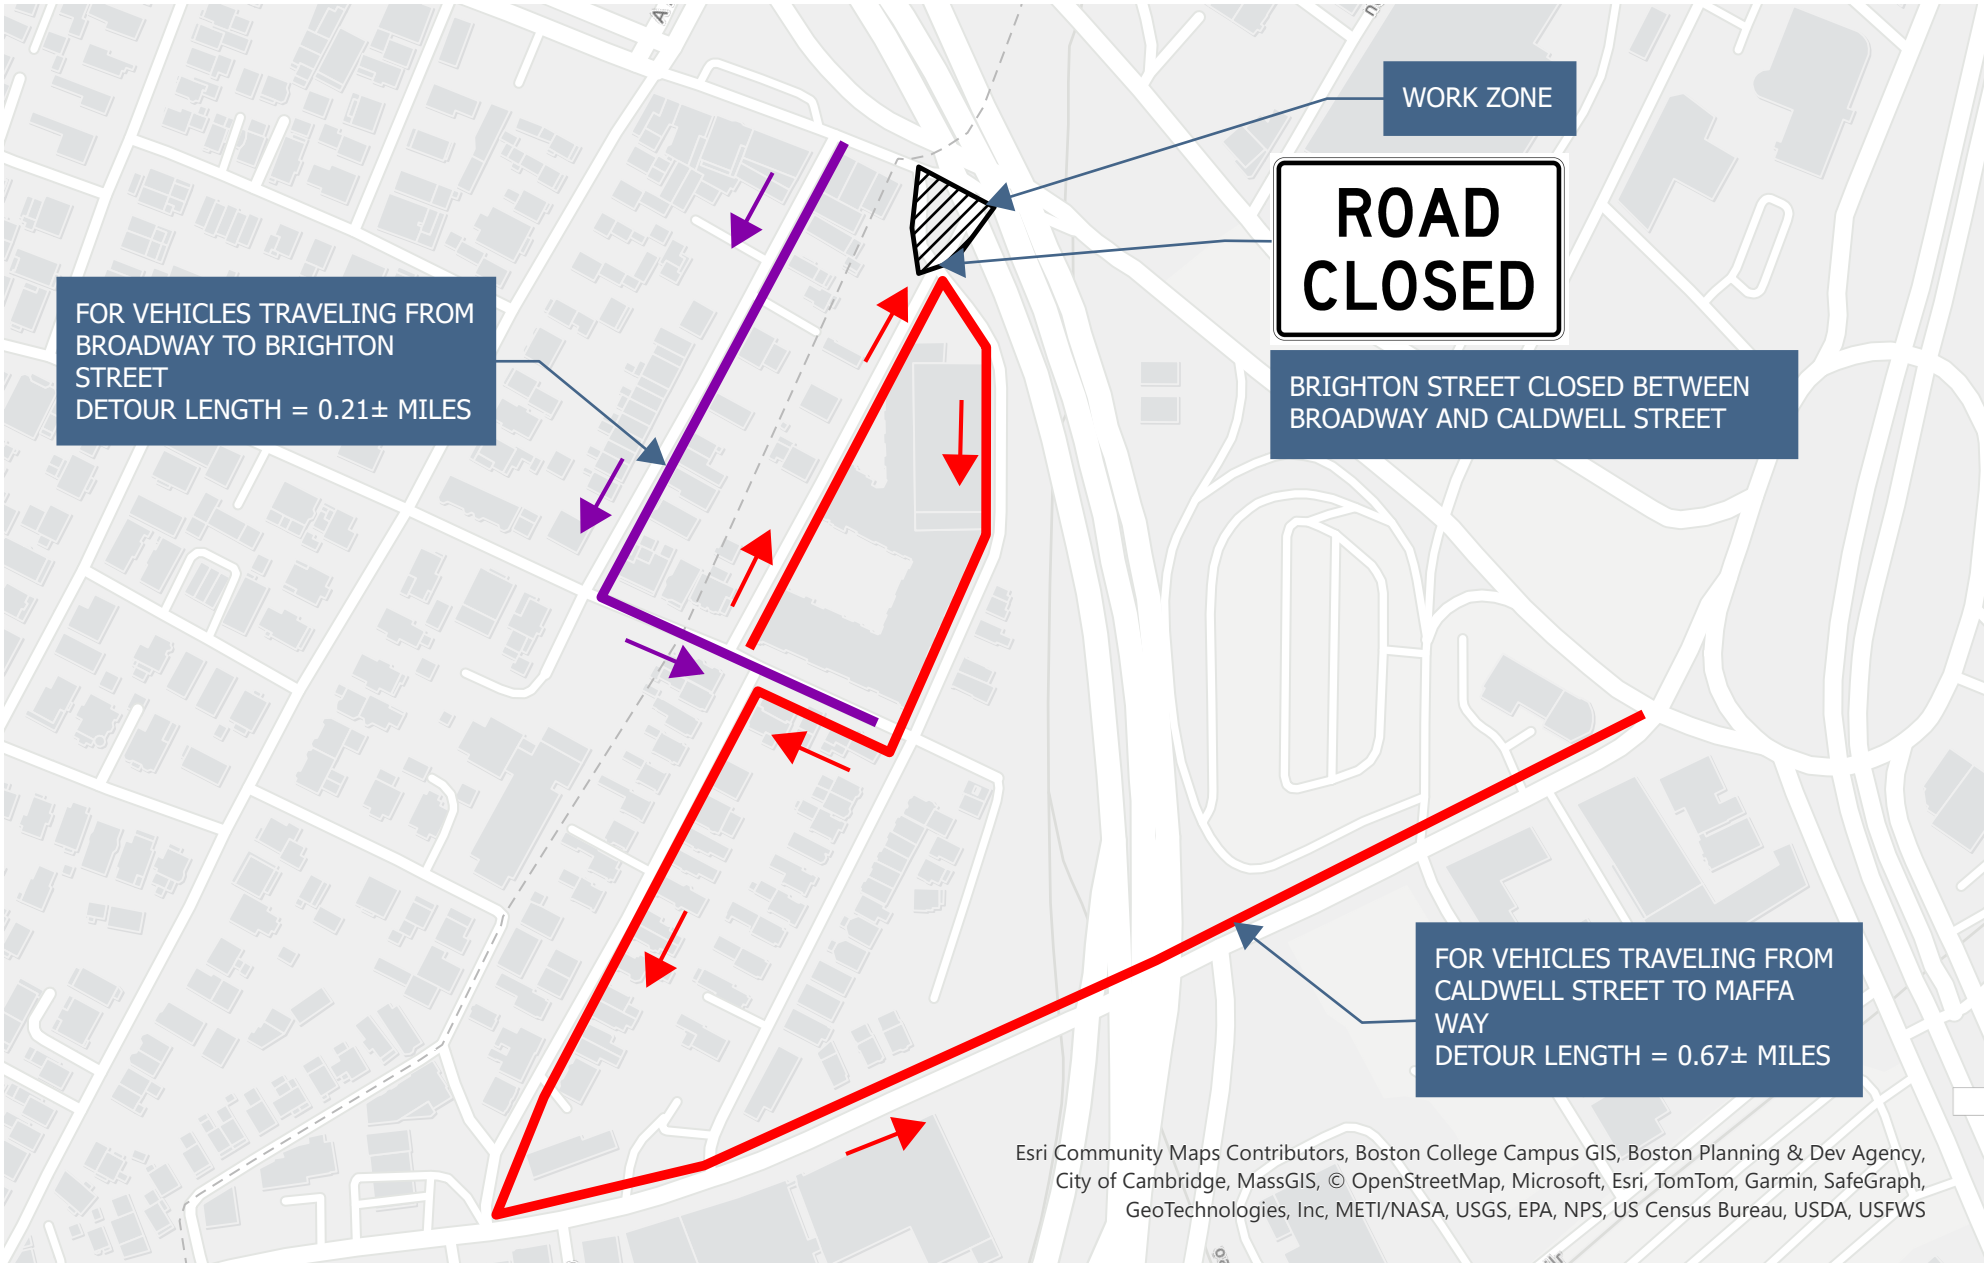

BRIGHTON STREET AT BROADWAY CLOSURE DETOUR PLAN

0 50 100 200 300 400 500 600 700 800
US Feet

N