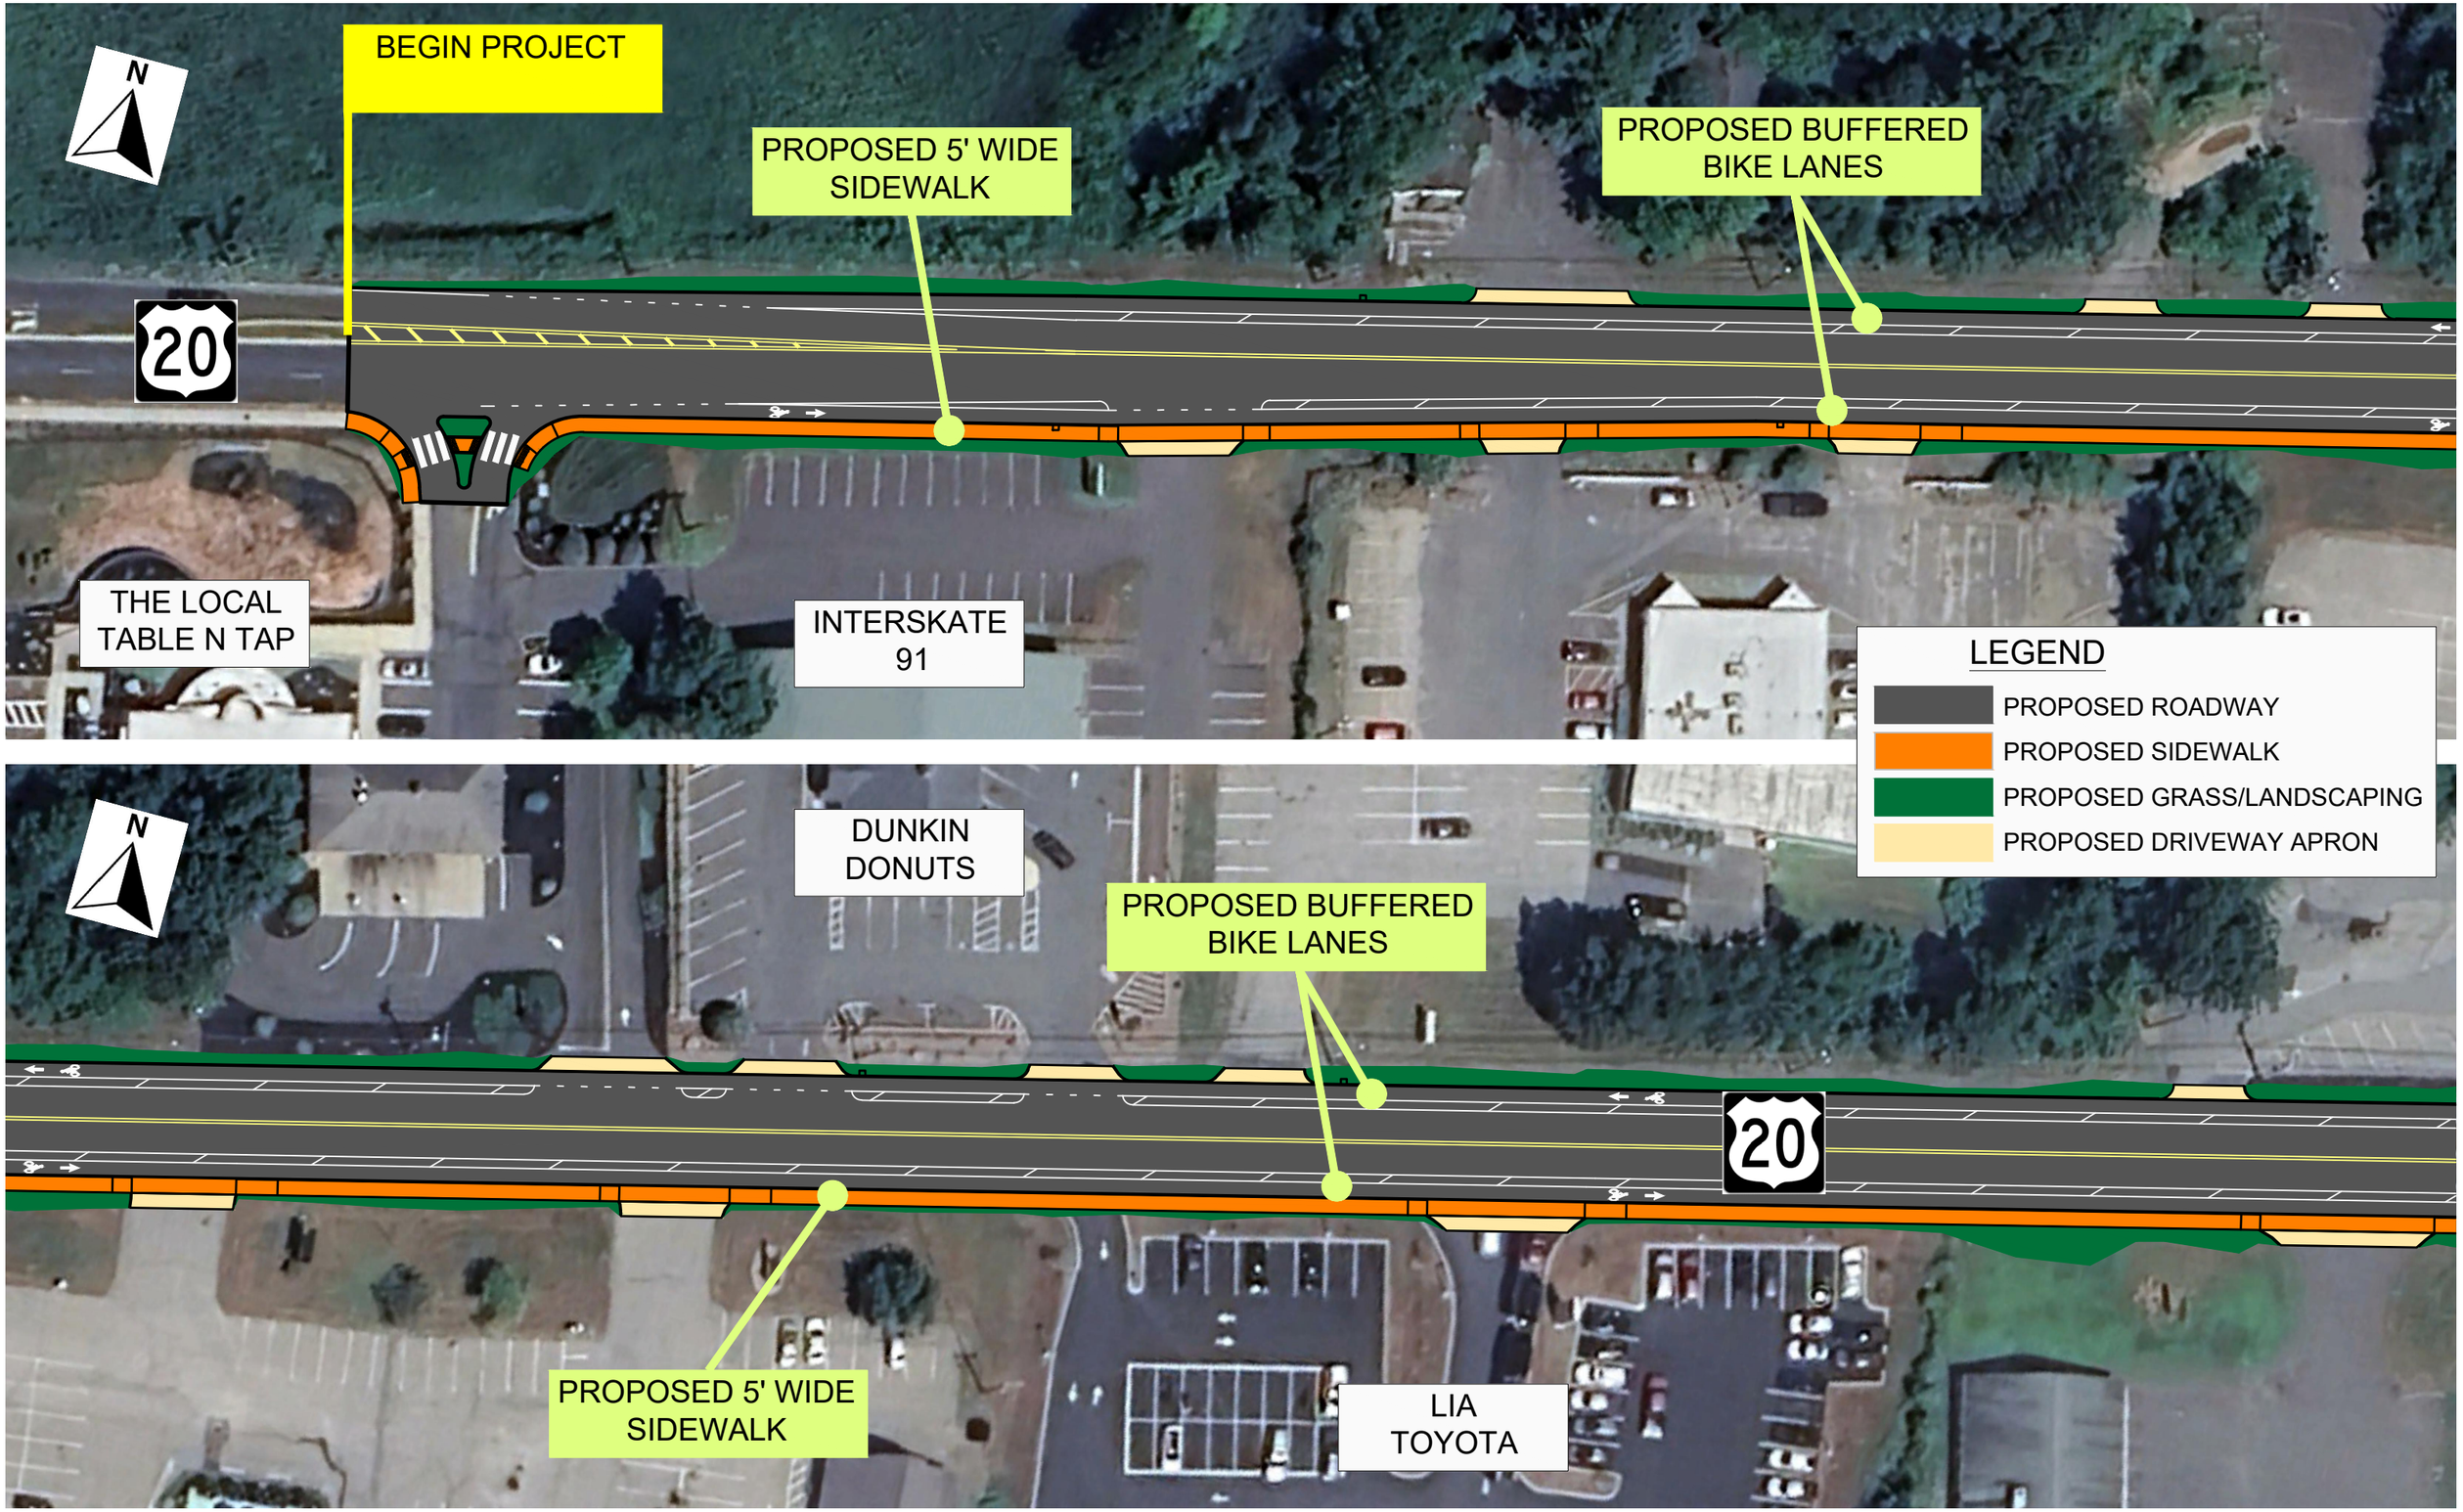
N
BEGIN PROJECT
PROPOSED 5' WIDE SIDEWALK
PROPOSED BUFFERED BIKE LANES
20
THE LOCAL TABLE N TAP
INTERSKATE 91
LEGEND
PROPOSED ROADWAY
PROPOSED SIDEWALK
PROPOSED GRASS/LANDSCAPING
PROPOSED DRIVEWAY APRON
N
DUNKIN DONUTS
PROPOSED BUFFERED BIKE LANES
20
PROPOSED 5' WIDE SIDEWALK
LIA TOYOTA

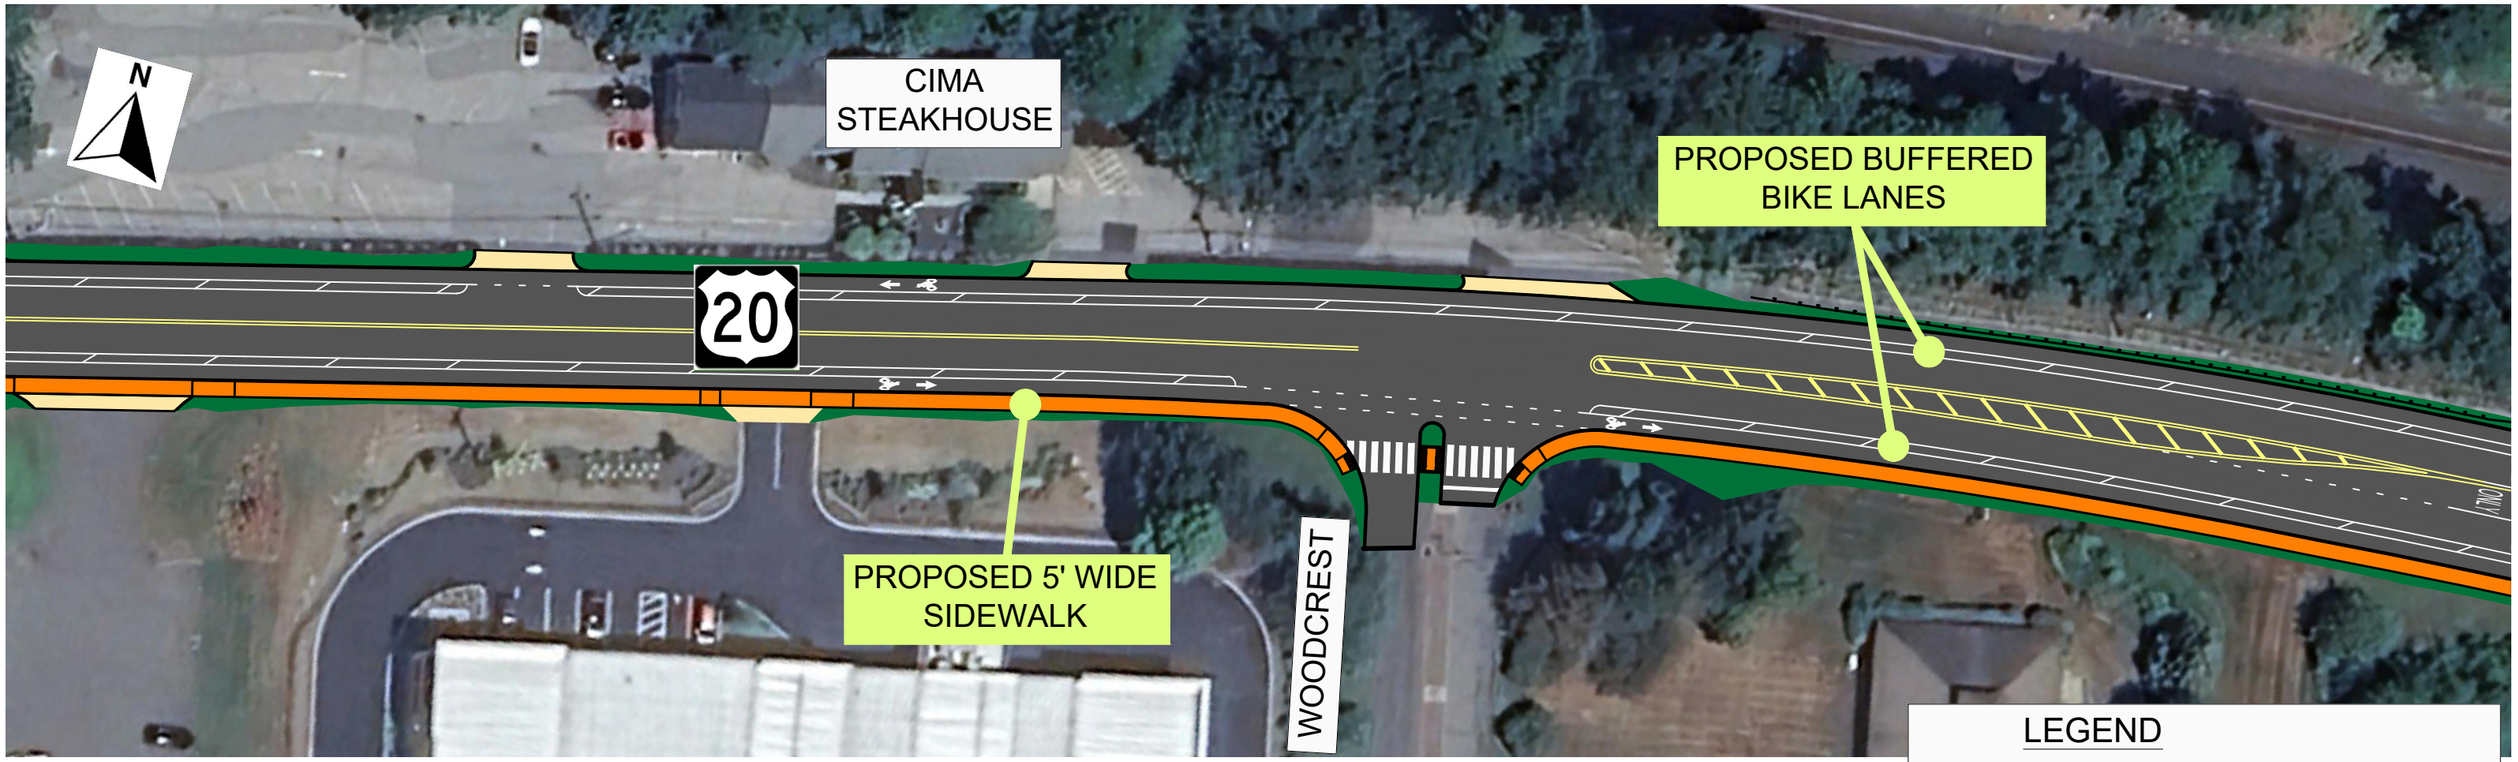

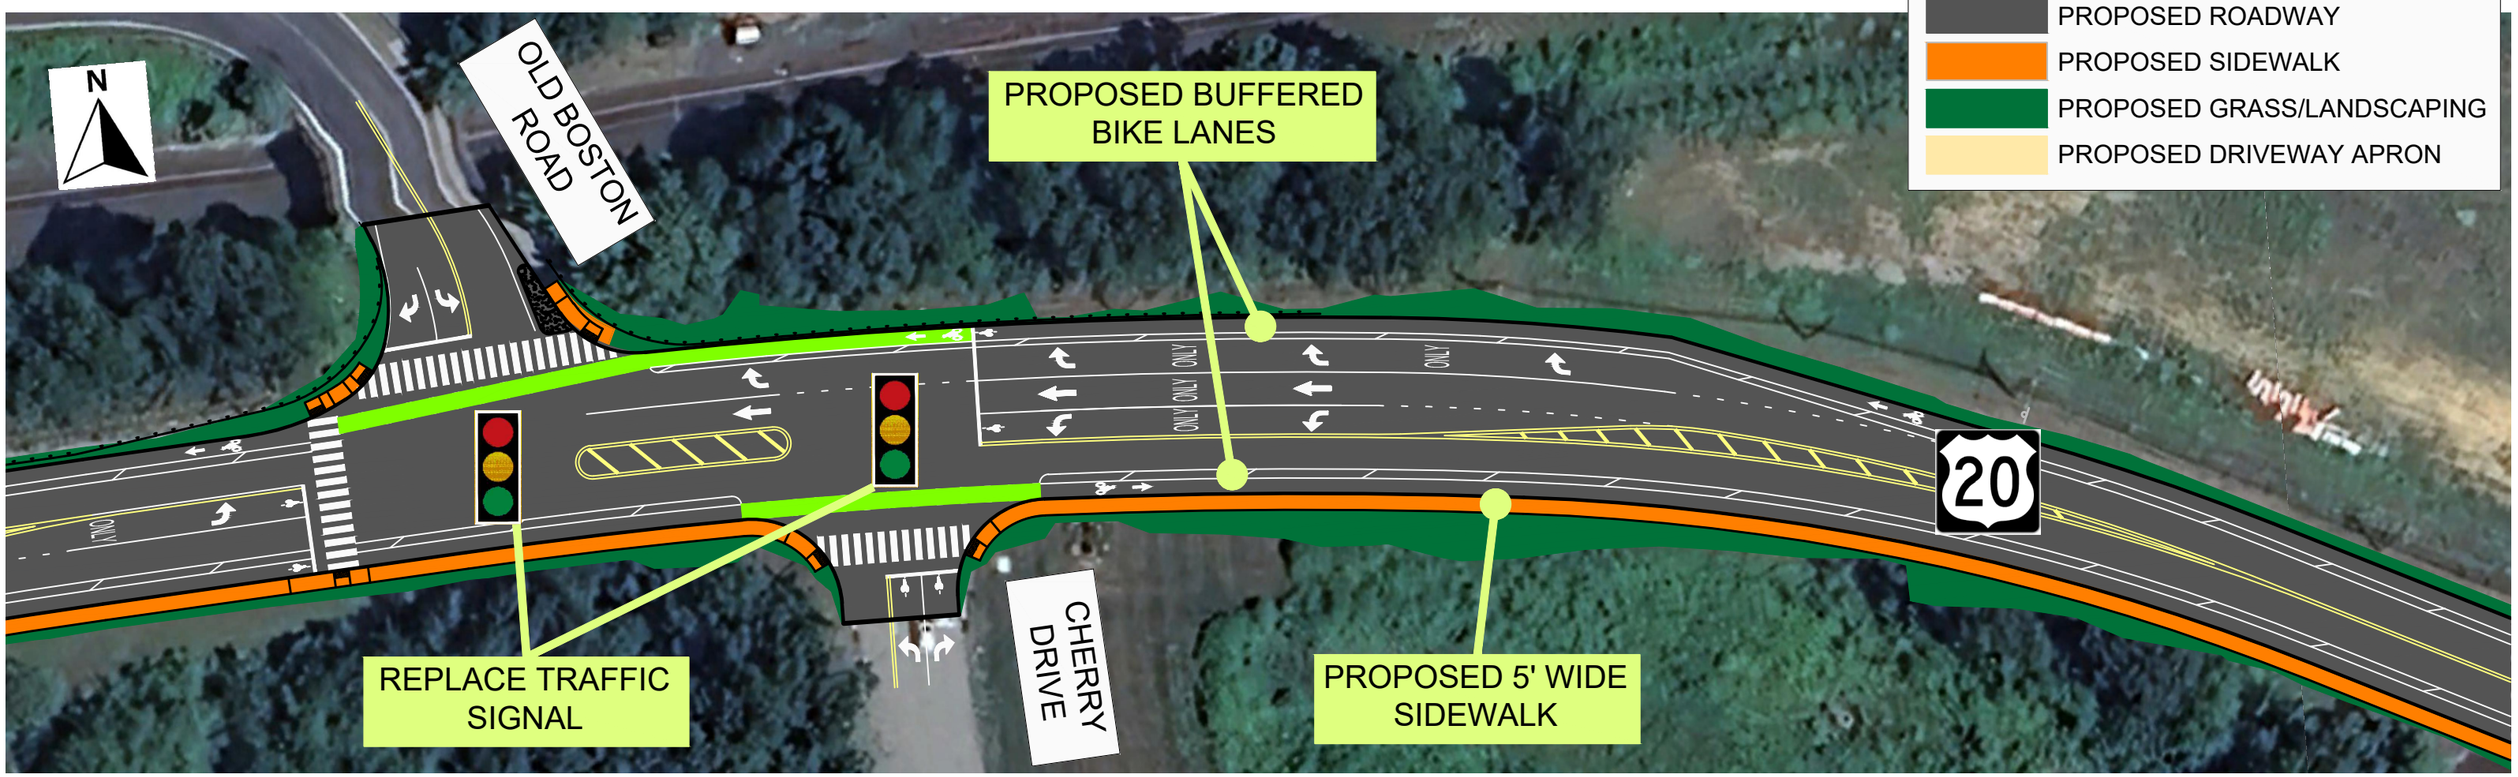

LEGEND

- PROPOSED ROADWAY
- PROPOSED SIDEWALK
- PROPOSED GRASS/LANDSCAPING
- PROPOSED DRIVEWAY APRON

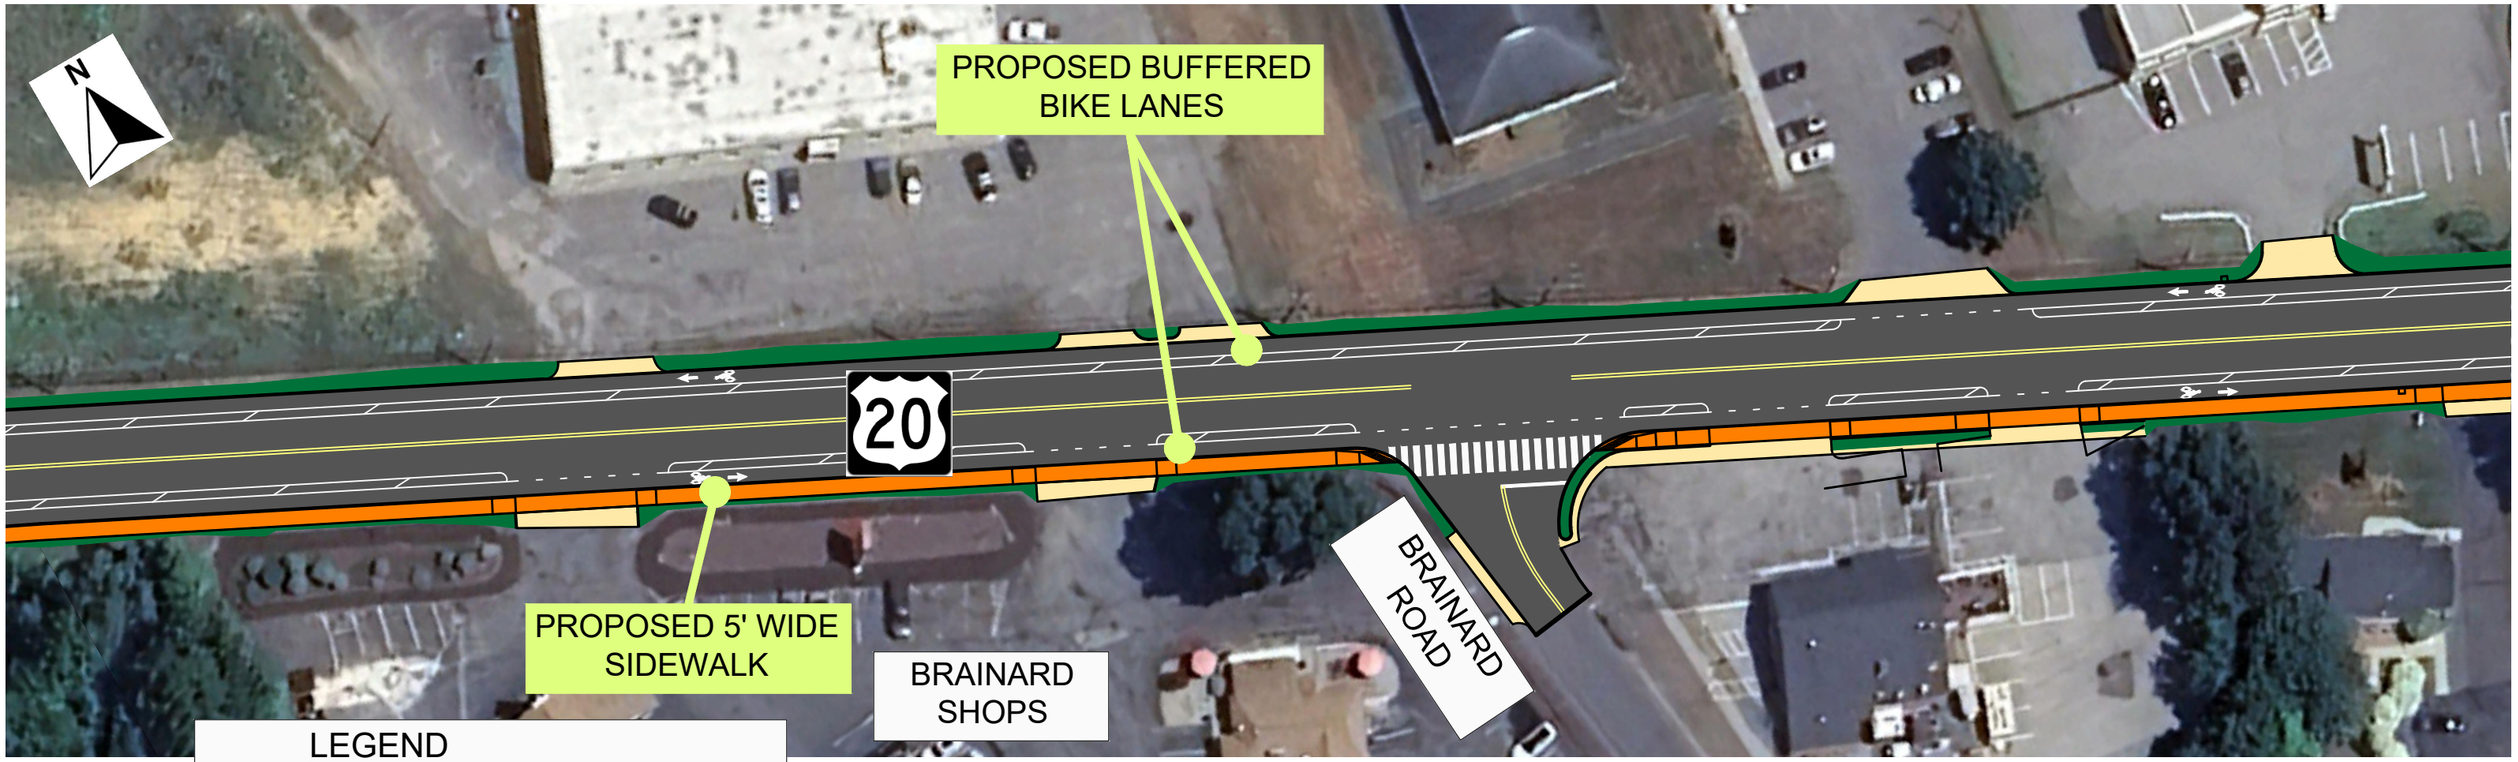

LEGEND

- PROPOSED ROADWAY
- PROPOSED SIDEWALK
- PROPOSED GRASS/LANDSCAPING
- PROPOSED DRIVEWAY APRON

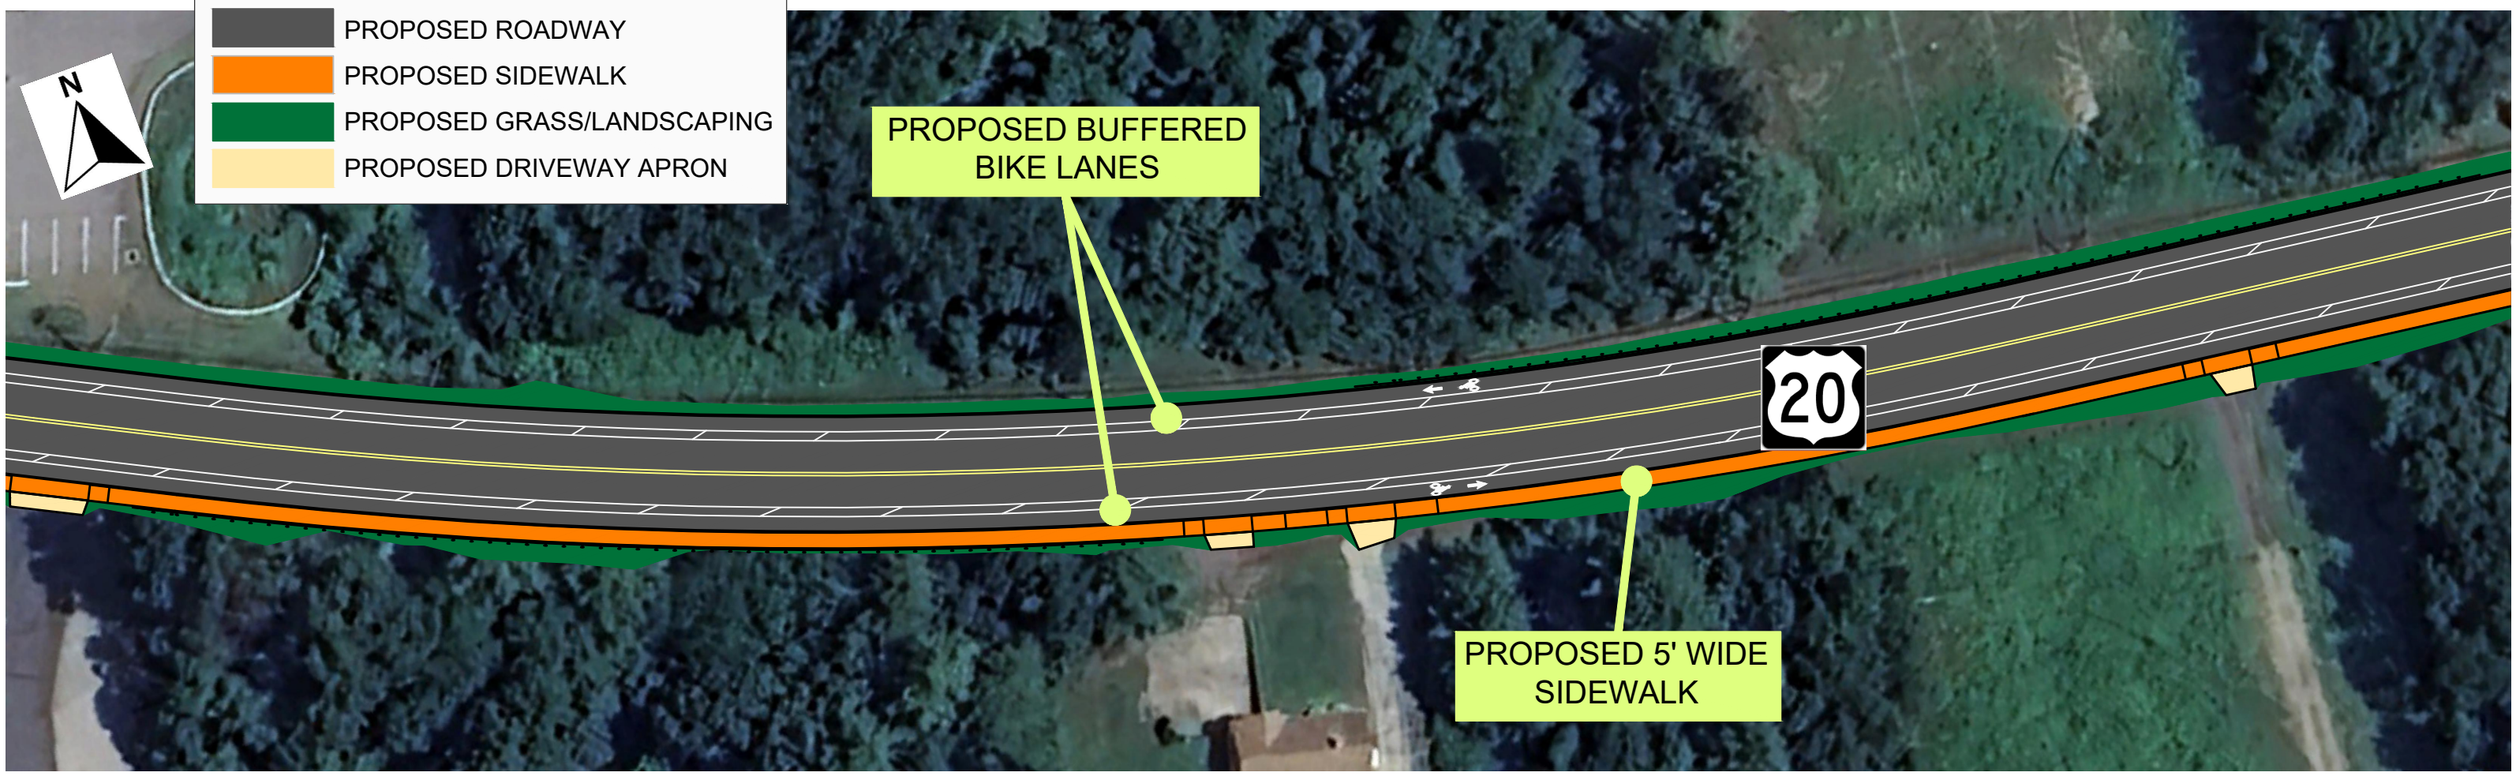

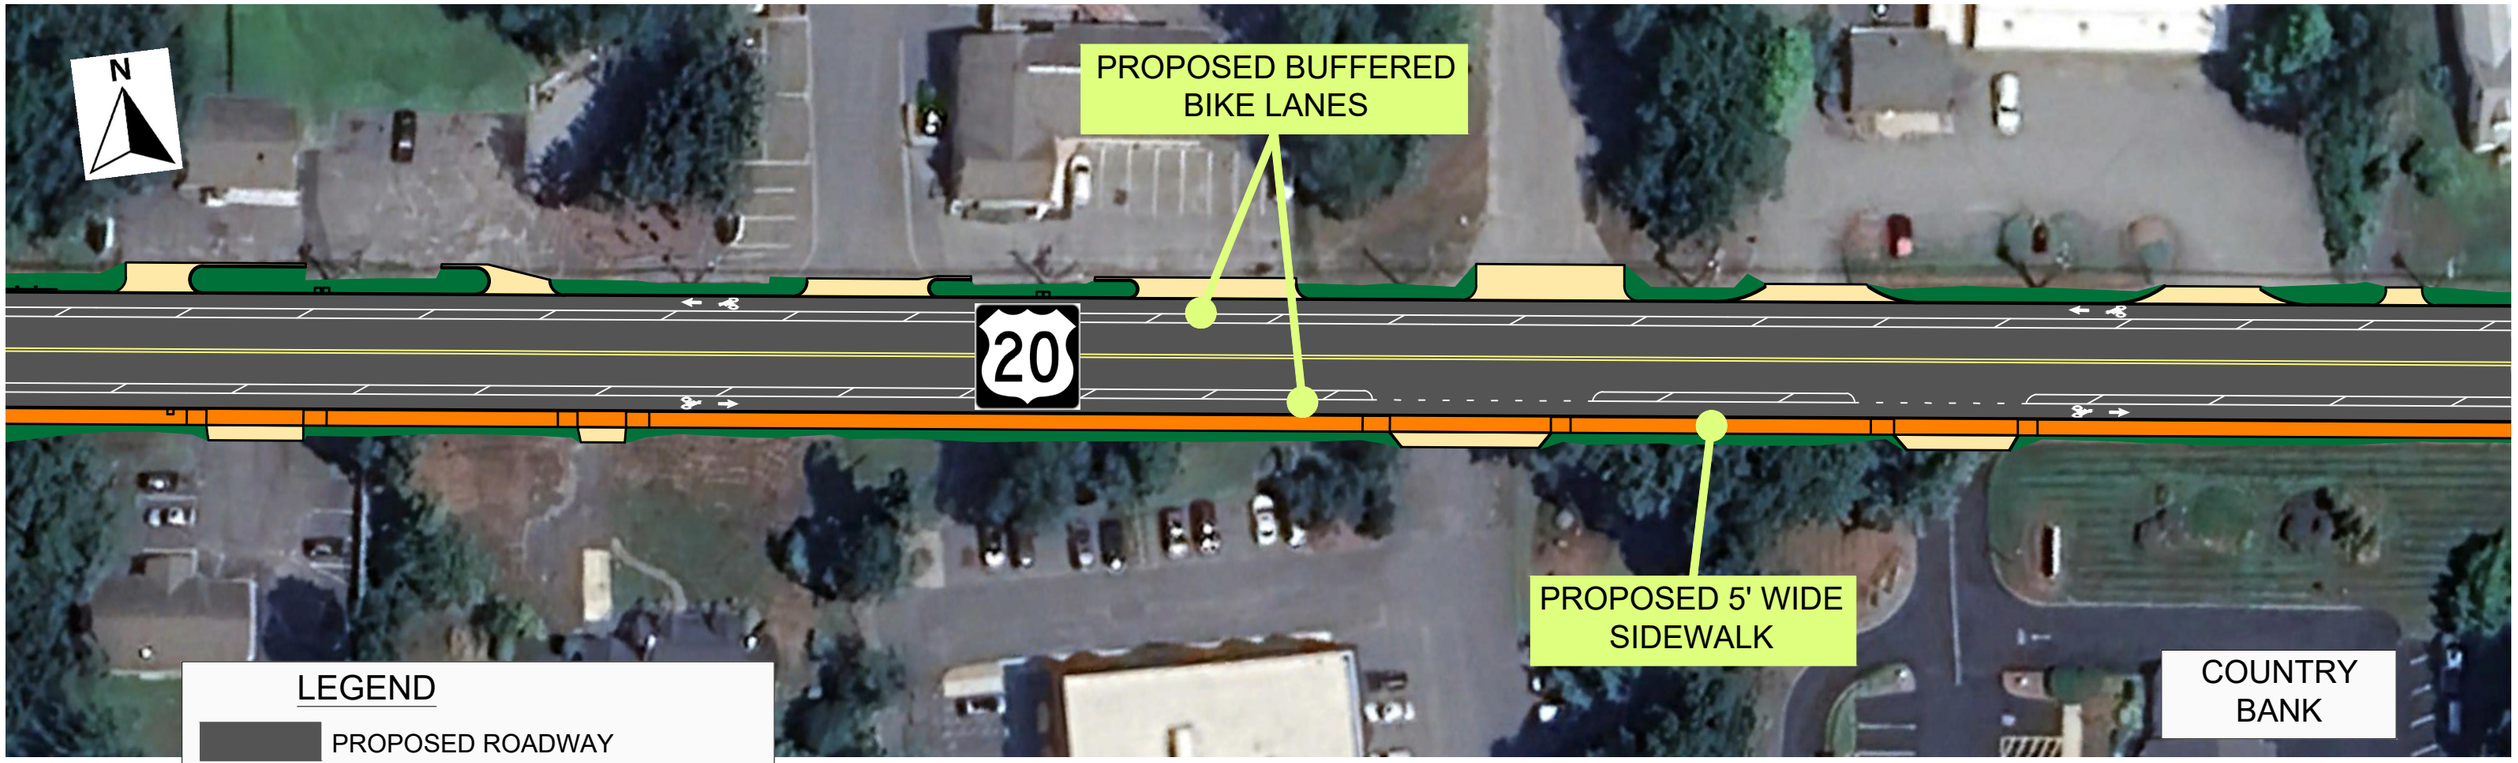

LEGEND

- PROPOSED ROADWAY
- PROPOSED SIDEWALK
- PROPOSED GRASS/LANDSCAPING
- PROPOSED DRIVEWAY APRON

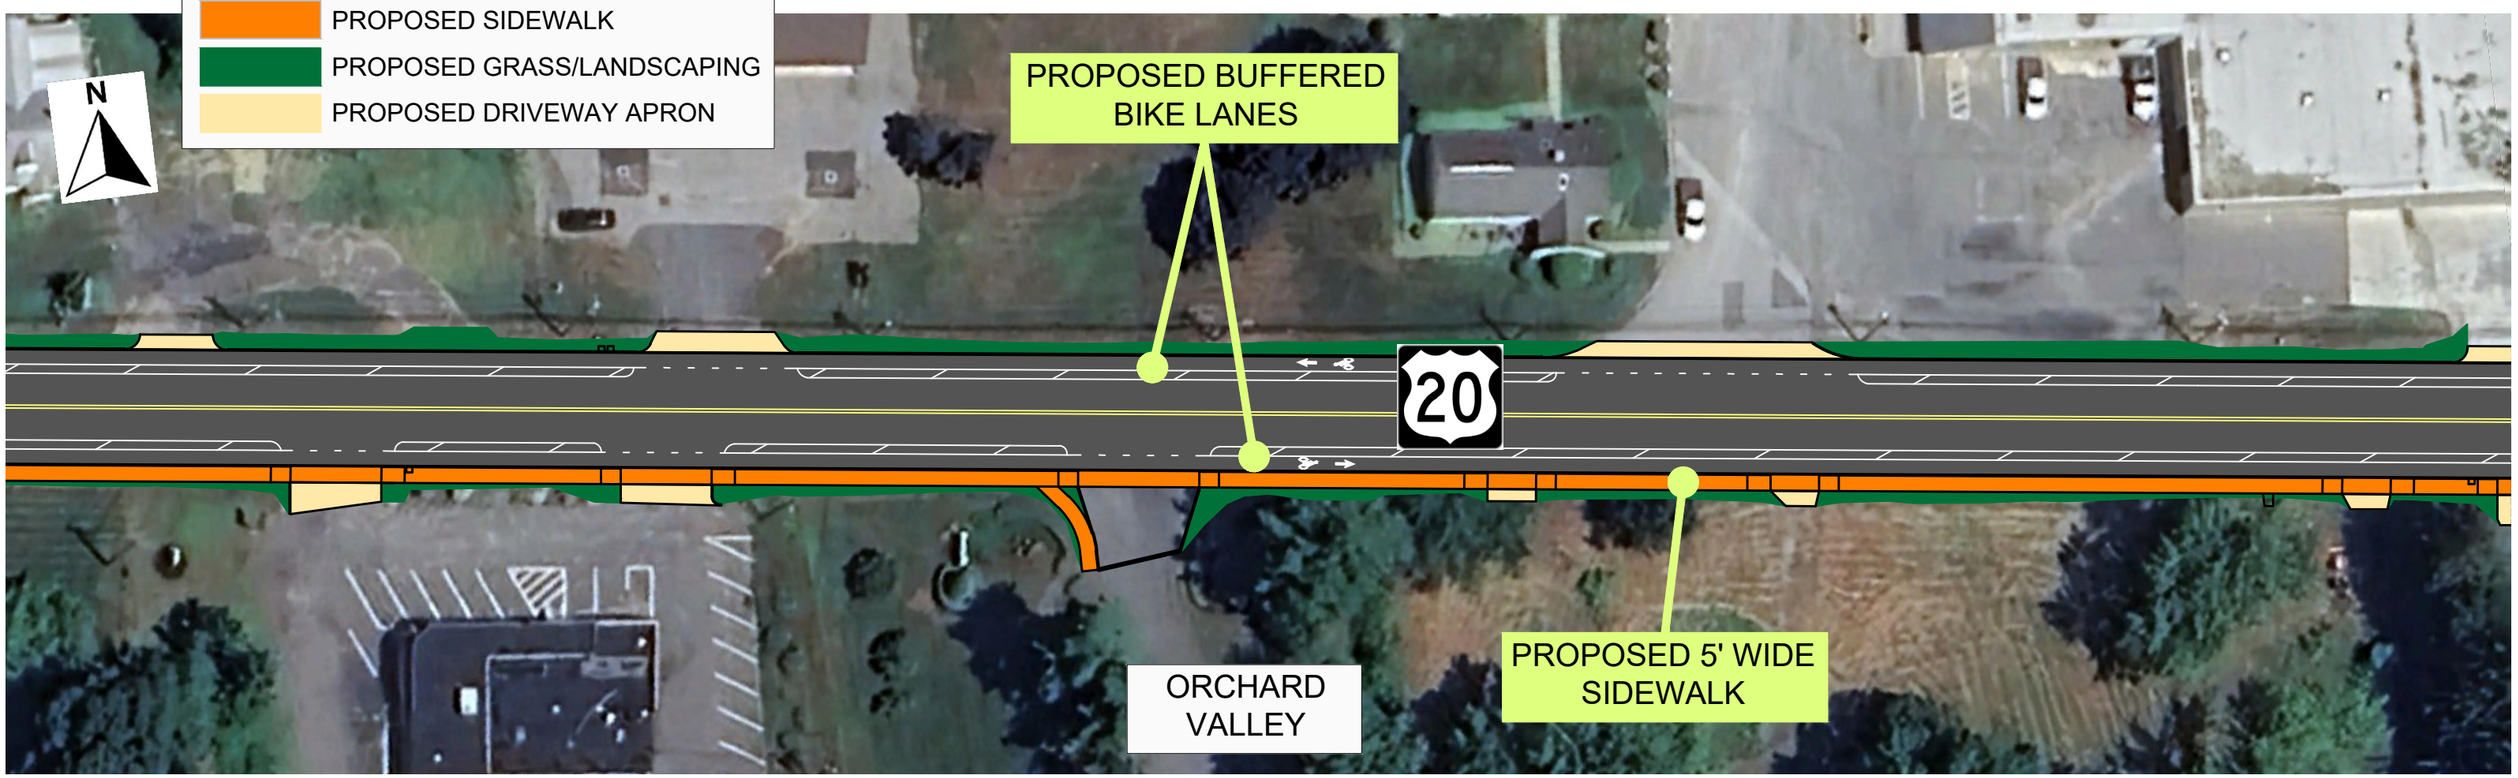

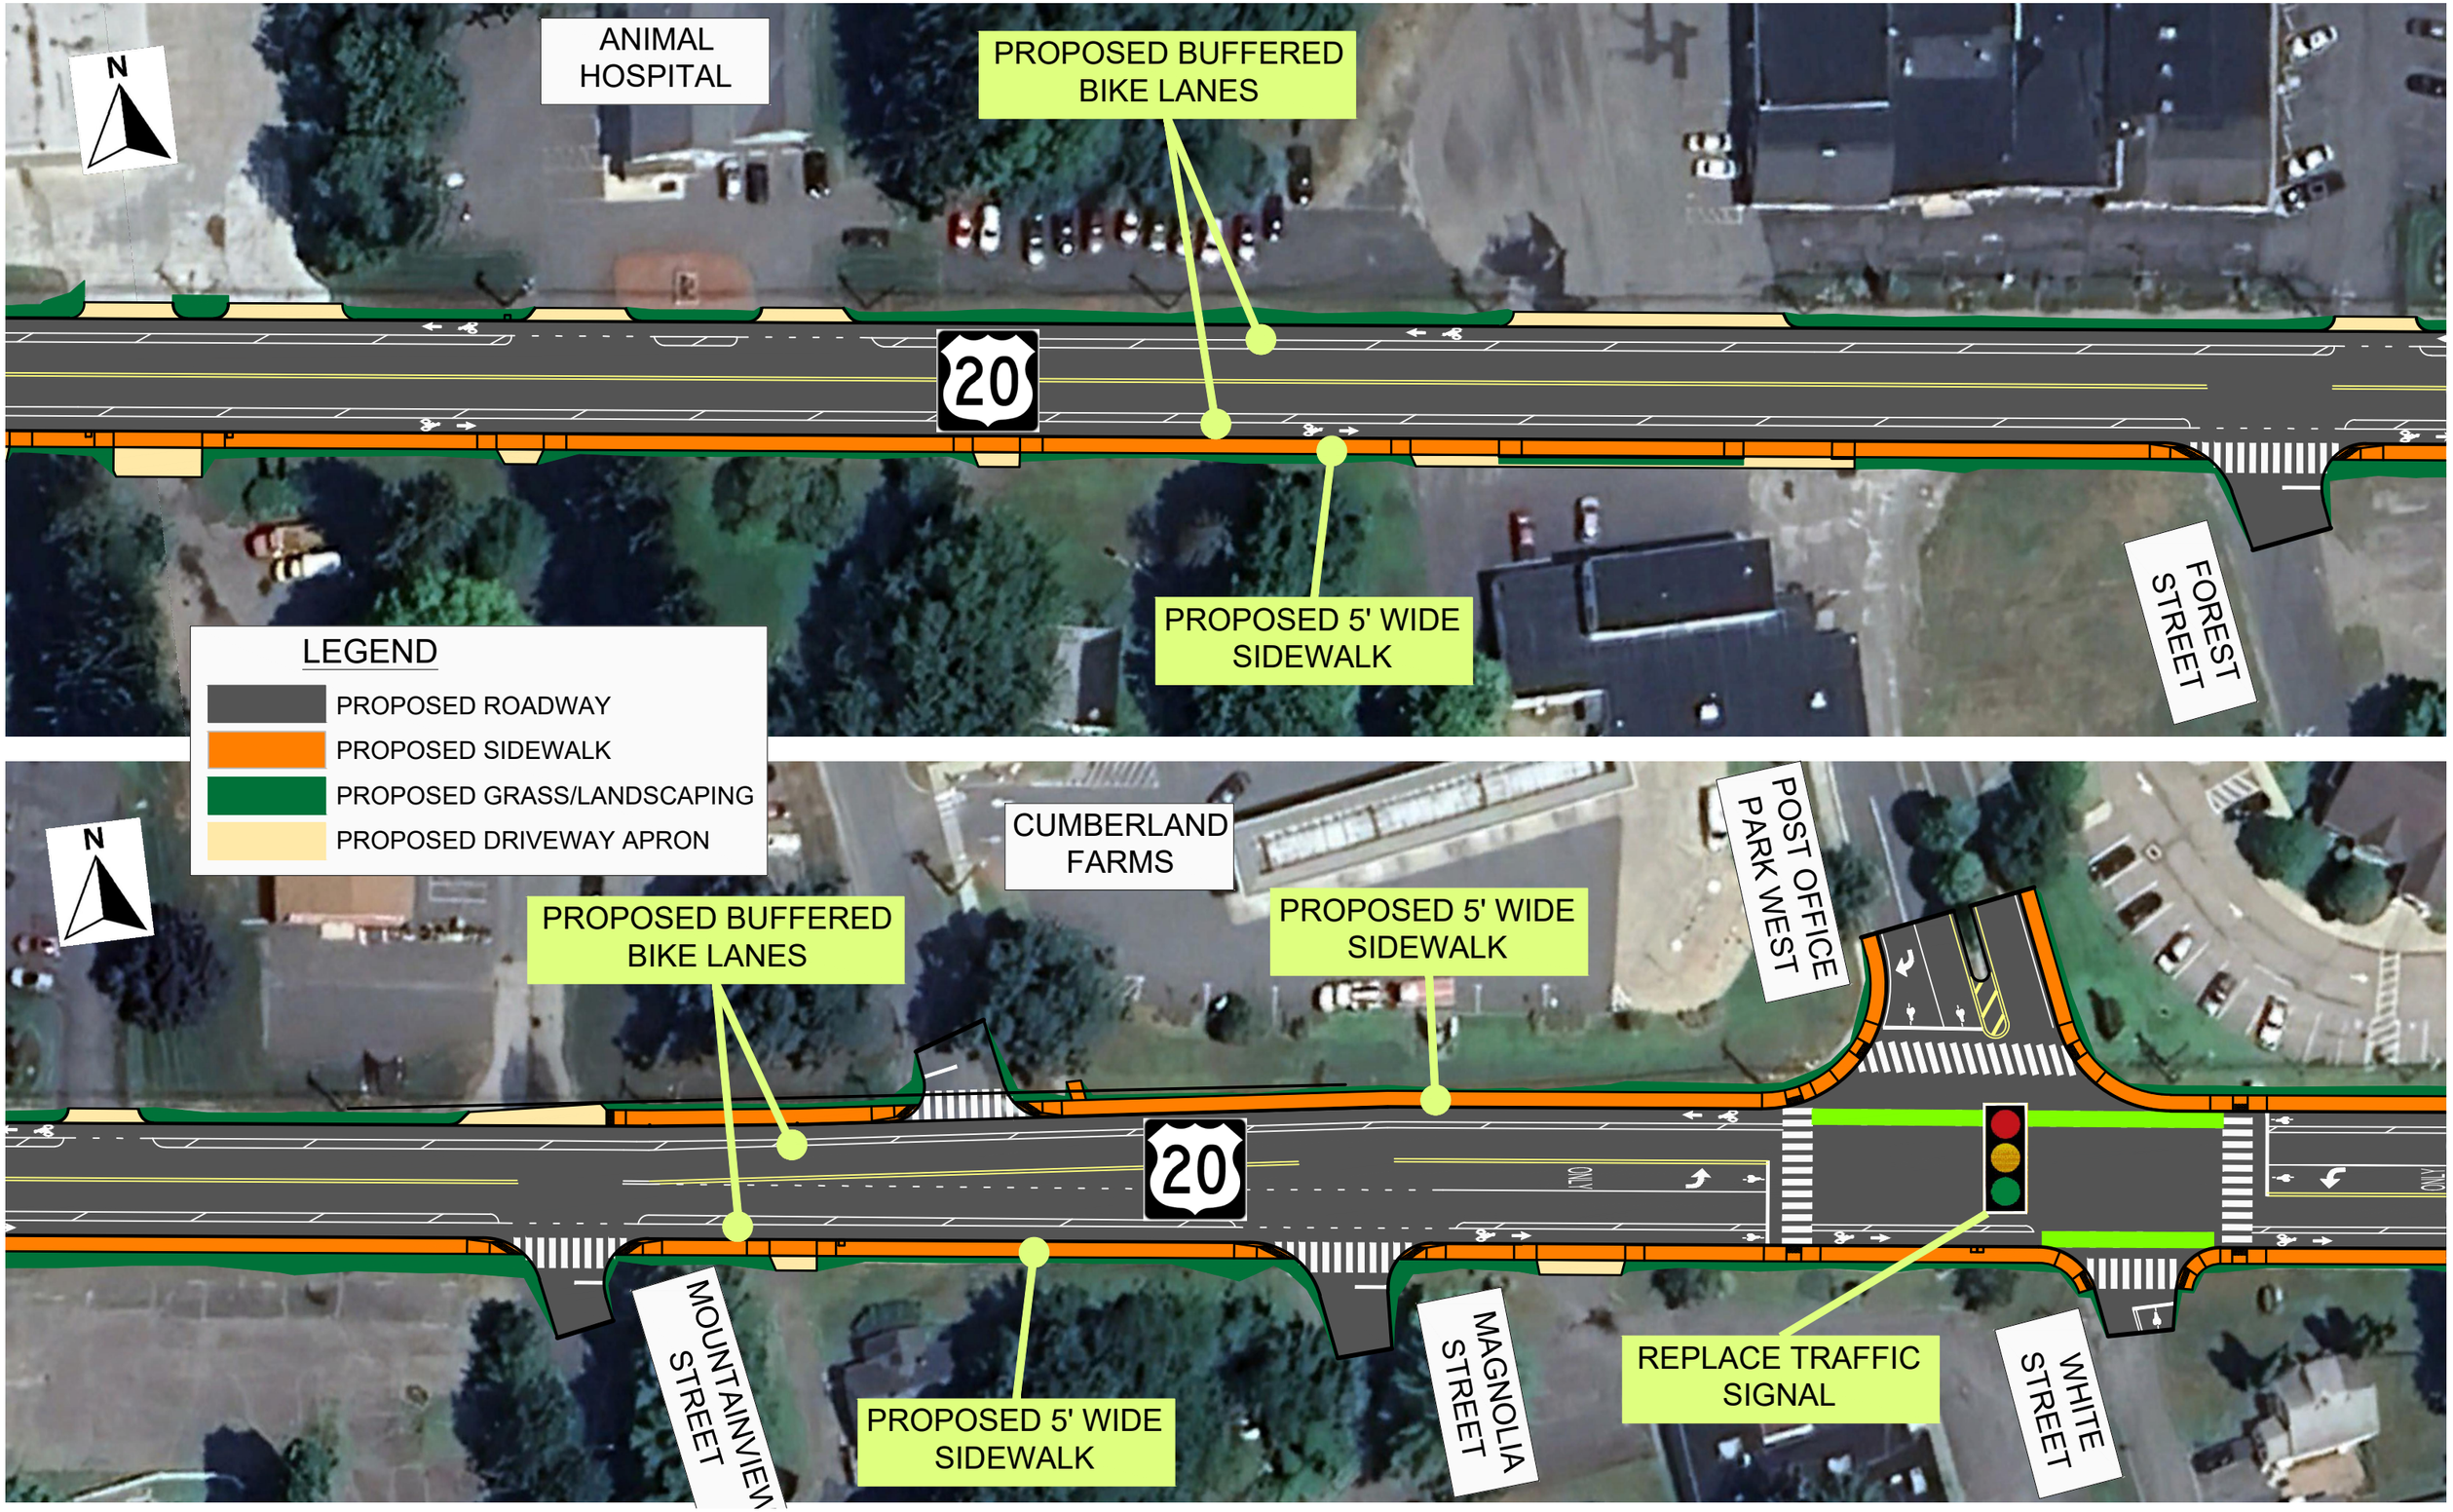
N
ANIMAL HOSPITAL
PROPOSED BUFFERED BIKE LANES
20
PROPOSED 5' WIDE SIDEWALK
FOREST STREET
LEGEND
PROPOSED ROADWAY
PROPOSED SIDEWALK
PROPOSED GRASS/LANDSCAPING
PROPOSED DRIVEWAY APRON
N
CUMBERLAND FARMS
POST OFFICE PARK WEST
PROPOSED BUFFERED BIKE LANES
PROPOSED 5' WIDE SIDEWALK
20
ONLY
ONLY
MOUNTAINVIEW STREET
PROPOSED 5' WIDE SIDEWALK
MAGNOLIA STREET
REPLACE TRAFFIC SIGNAL
WHITE STREET

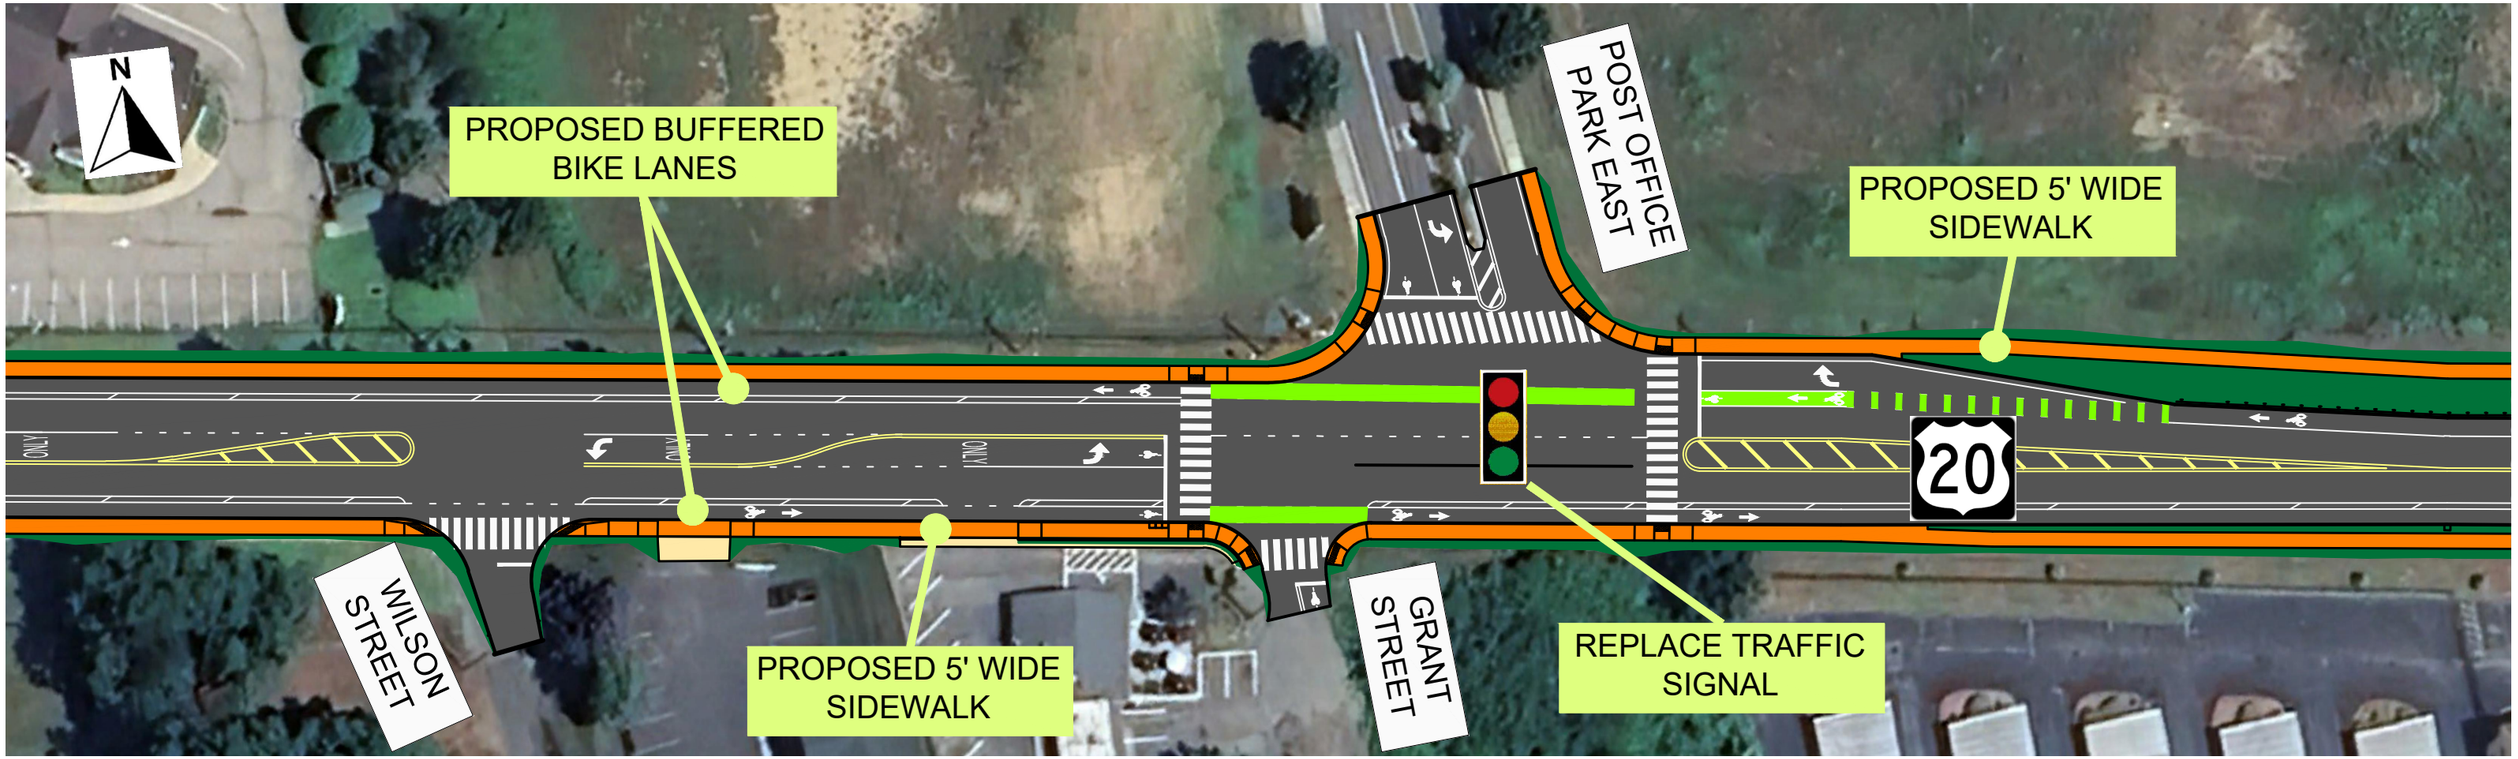

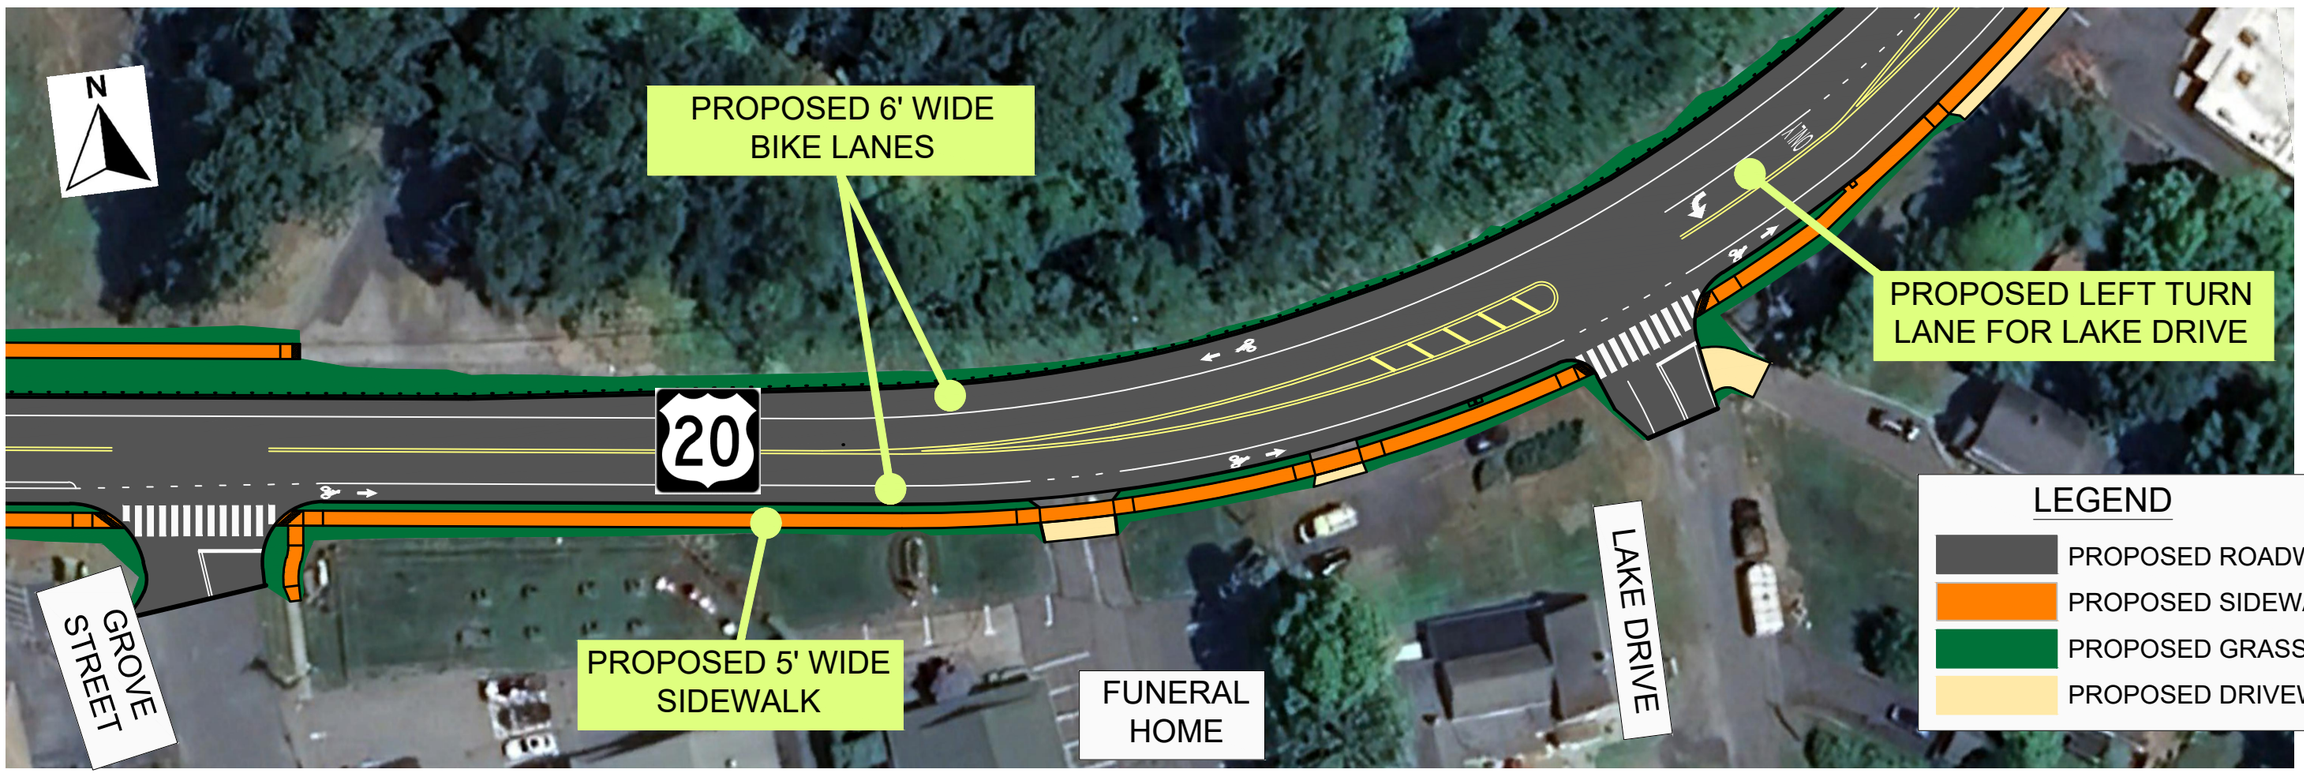

LEGEND

- PROPOSED ROADWAY
- PROPOSED SIDEWALK
- PROPOSED GRASS/LANDSCAPING
- PROPOSED DRIVEWAY APRON

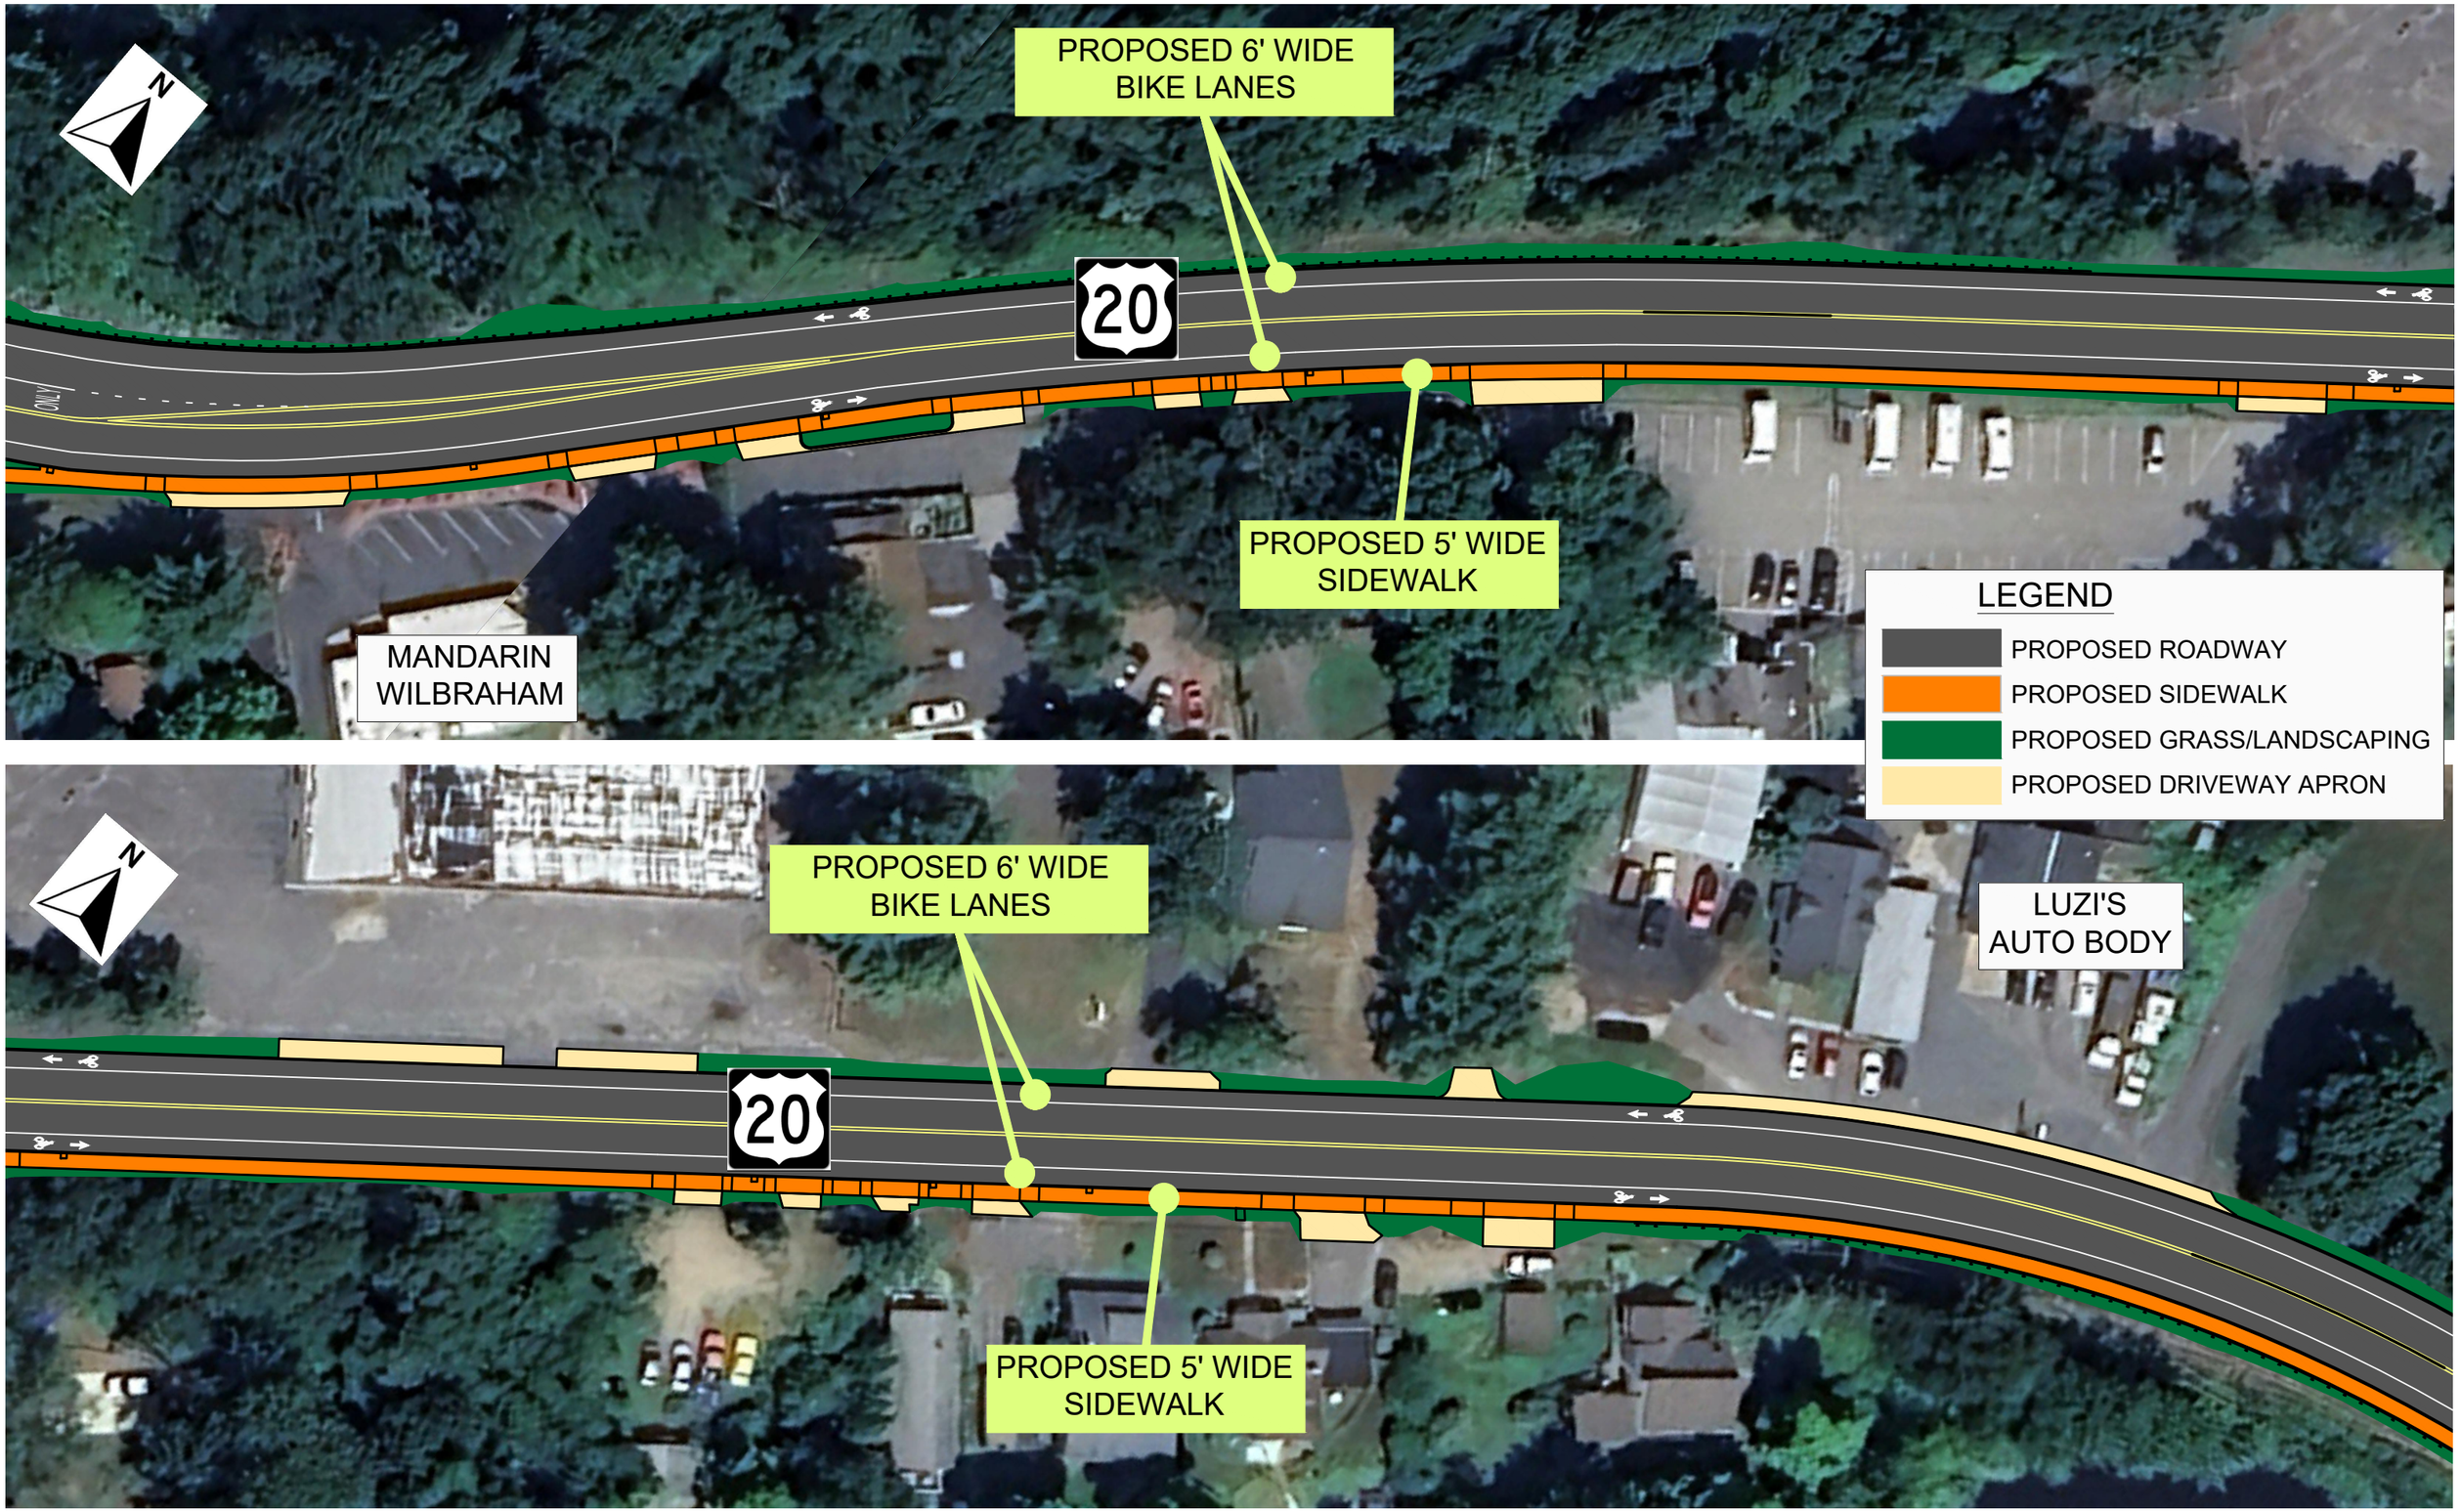
PROPOSED 6' WIDE
BIKE LANES
20
PROPOSED 5' WIDE
SIDEWALK
MANDARIN
WILBRAHAM
LEGEND
PROPOSED ROADWAY
PROPOSED SIDEWALK
PROPOSED GRASS/LANDSCAPING
PROPOSED DRIVEWAY APRON
PROPOSED 6' WIDE
BIKE LANES
LUZI'S
AUTO BODY
20
PROPOSED 5' WIDE
SIDEWALK

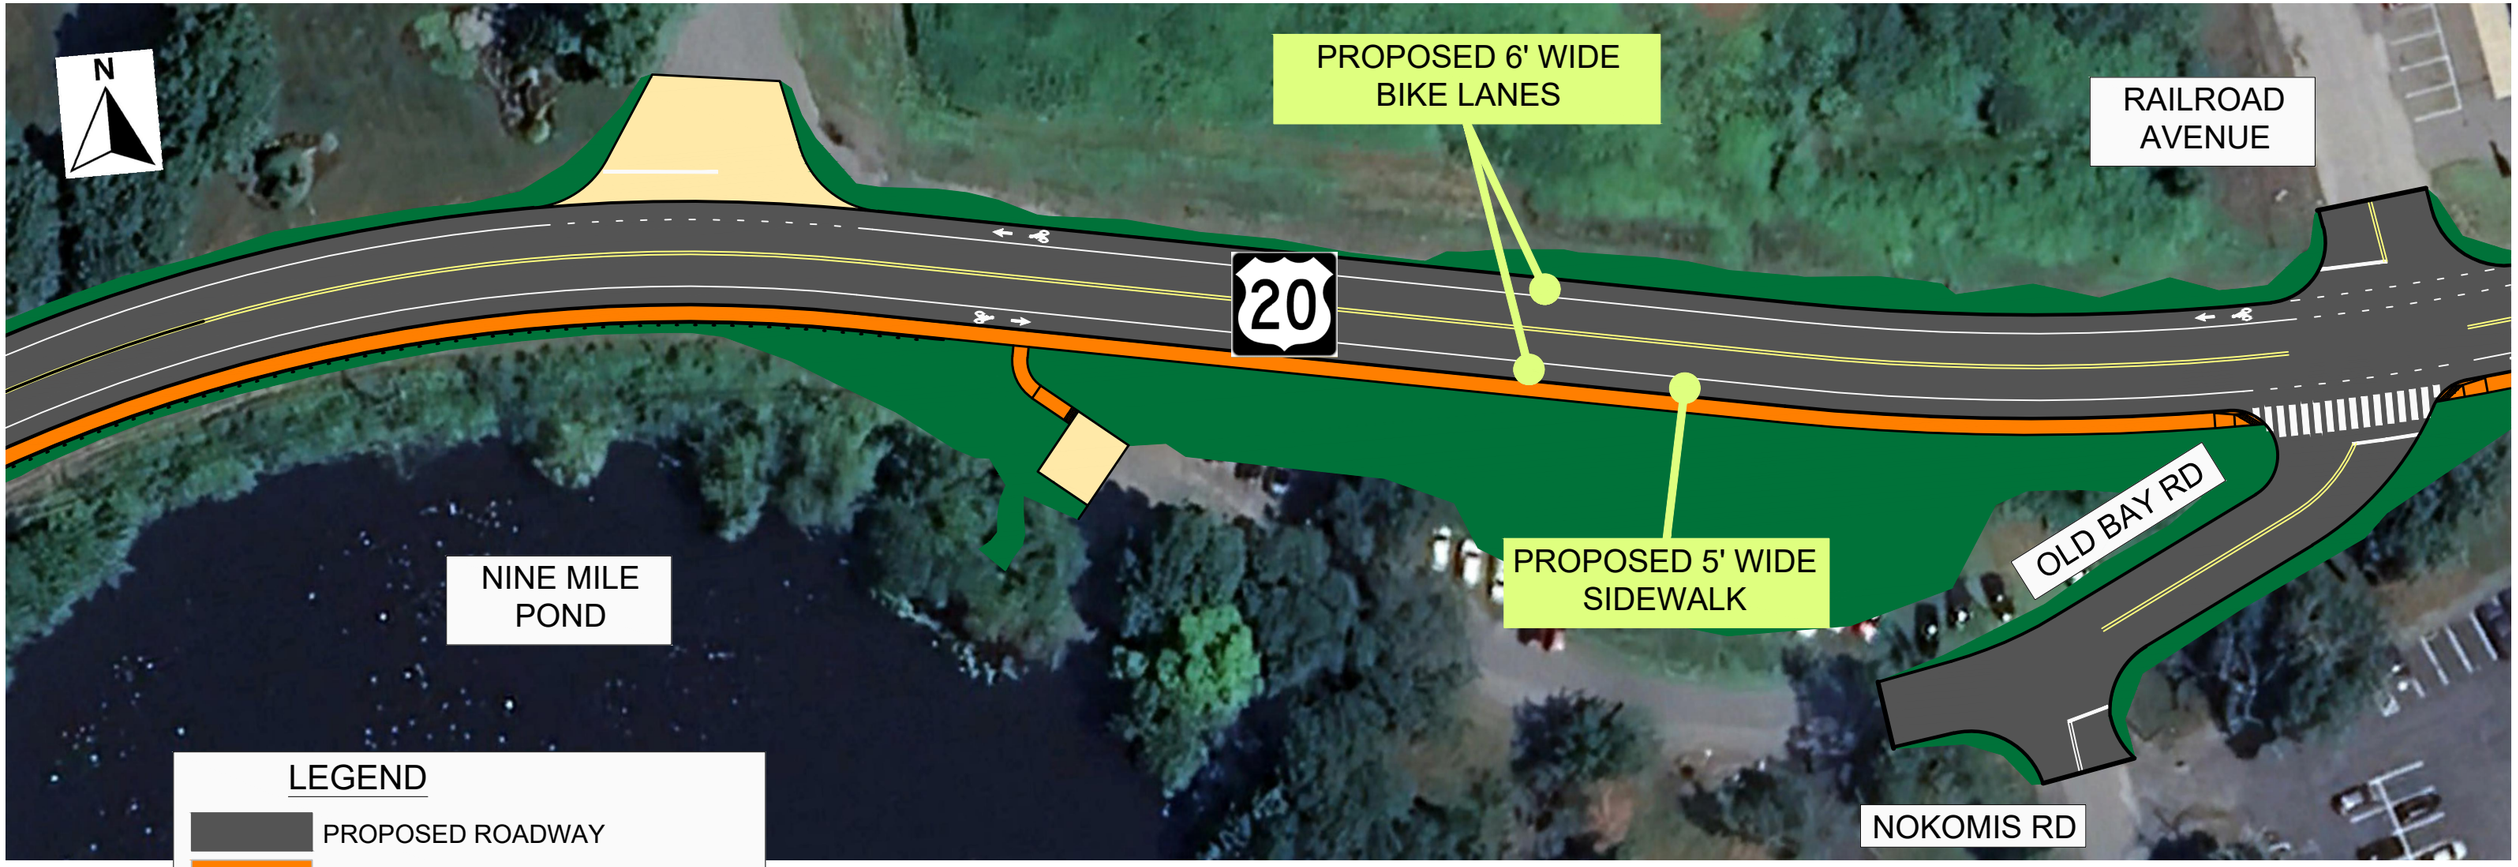

LEGEND

- PROPOSED ROADWAY
- PROPOSED SIDEWALK
- PROPOSED GRASS/LANDSCAPING
- PROPOSED DRIVEWAY APRON

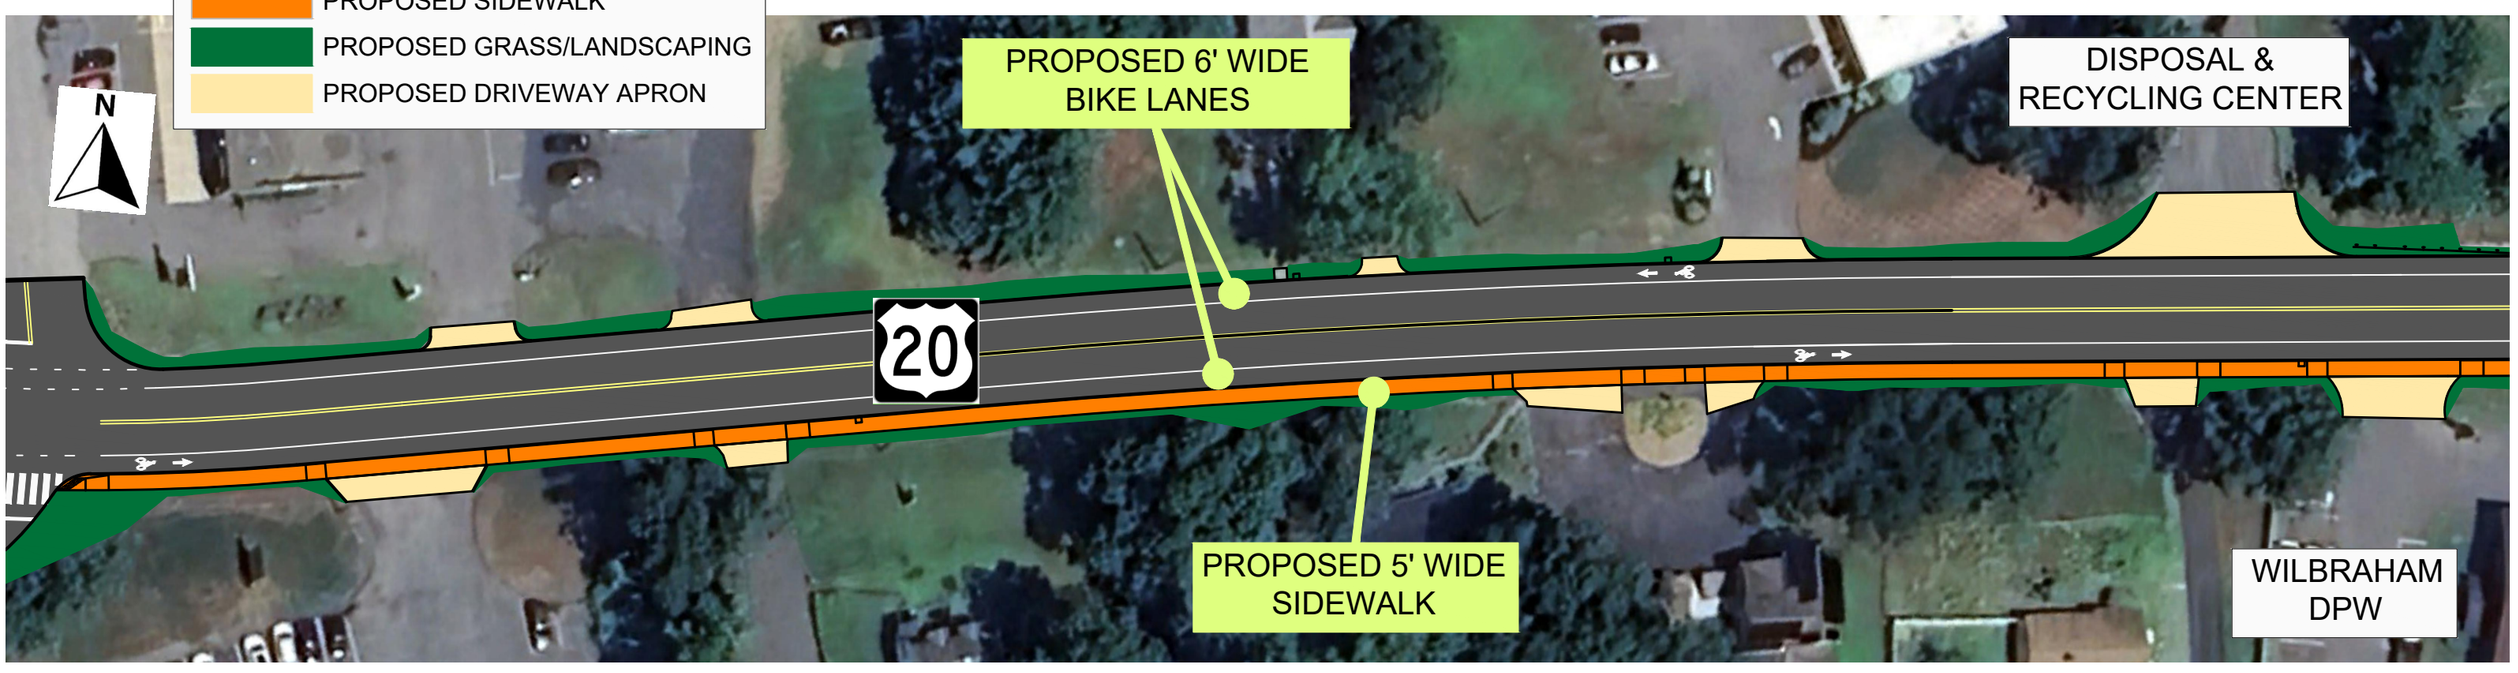

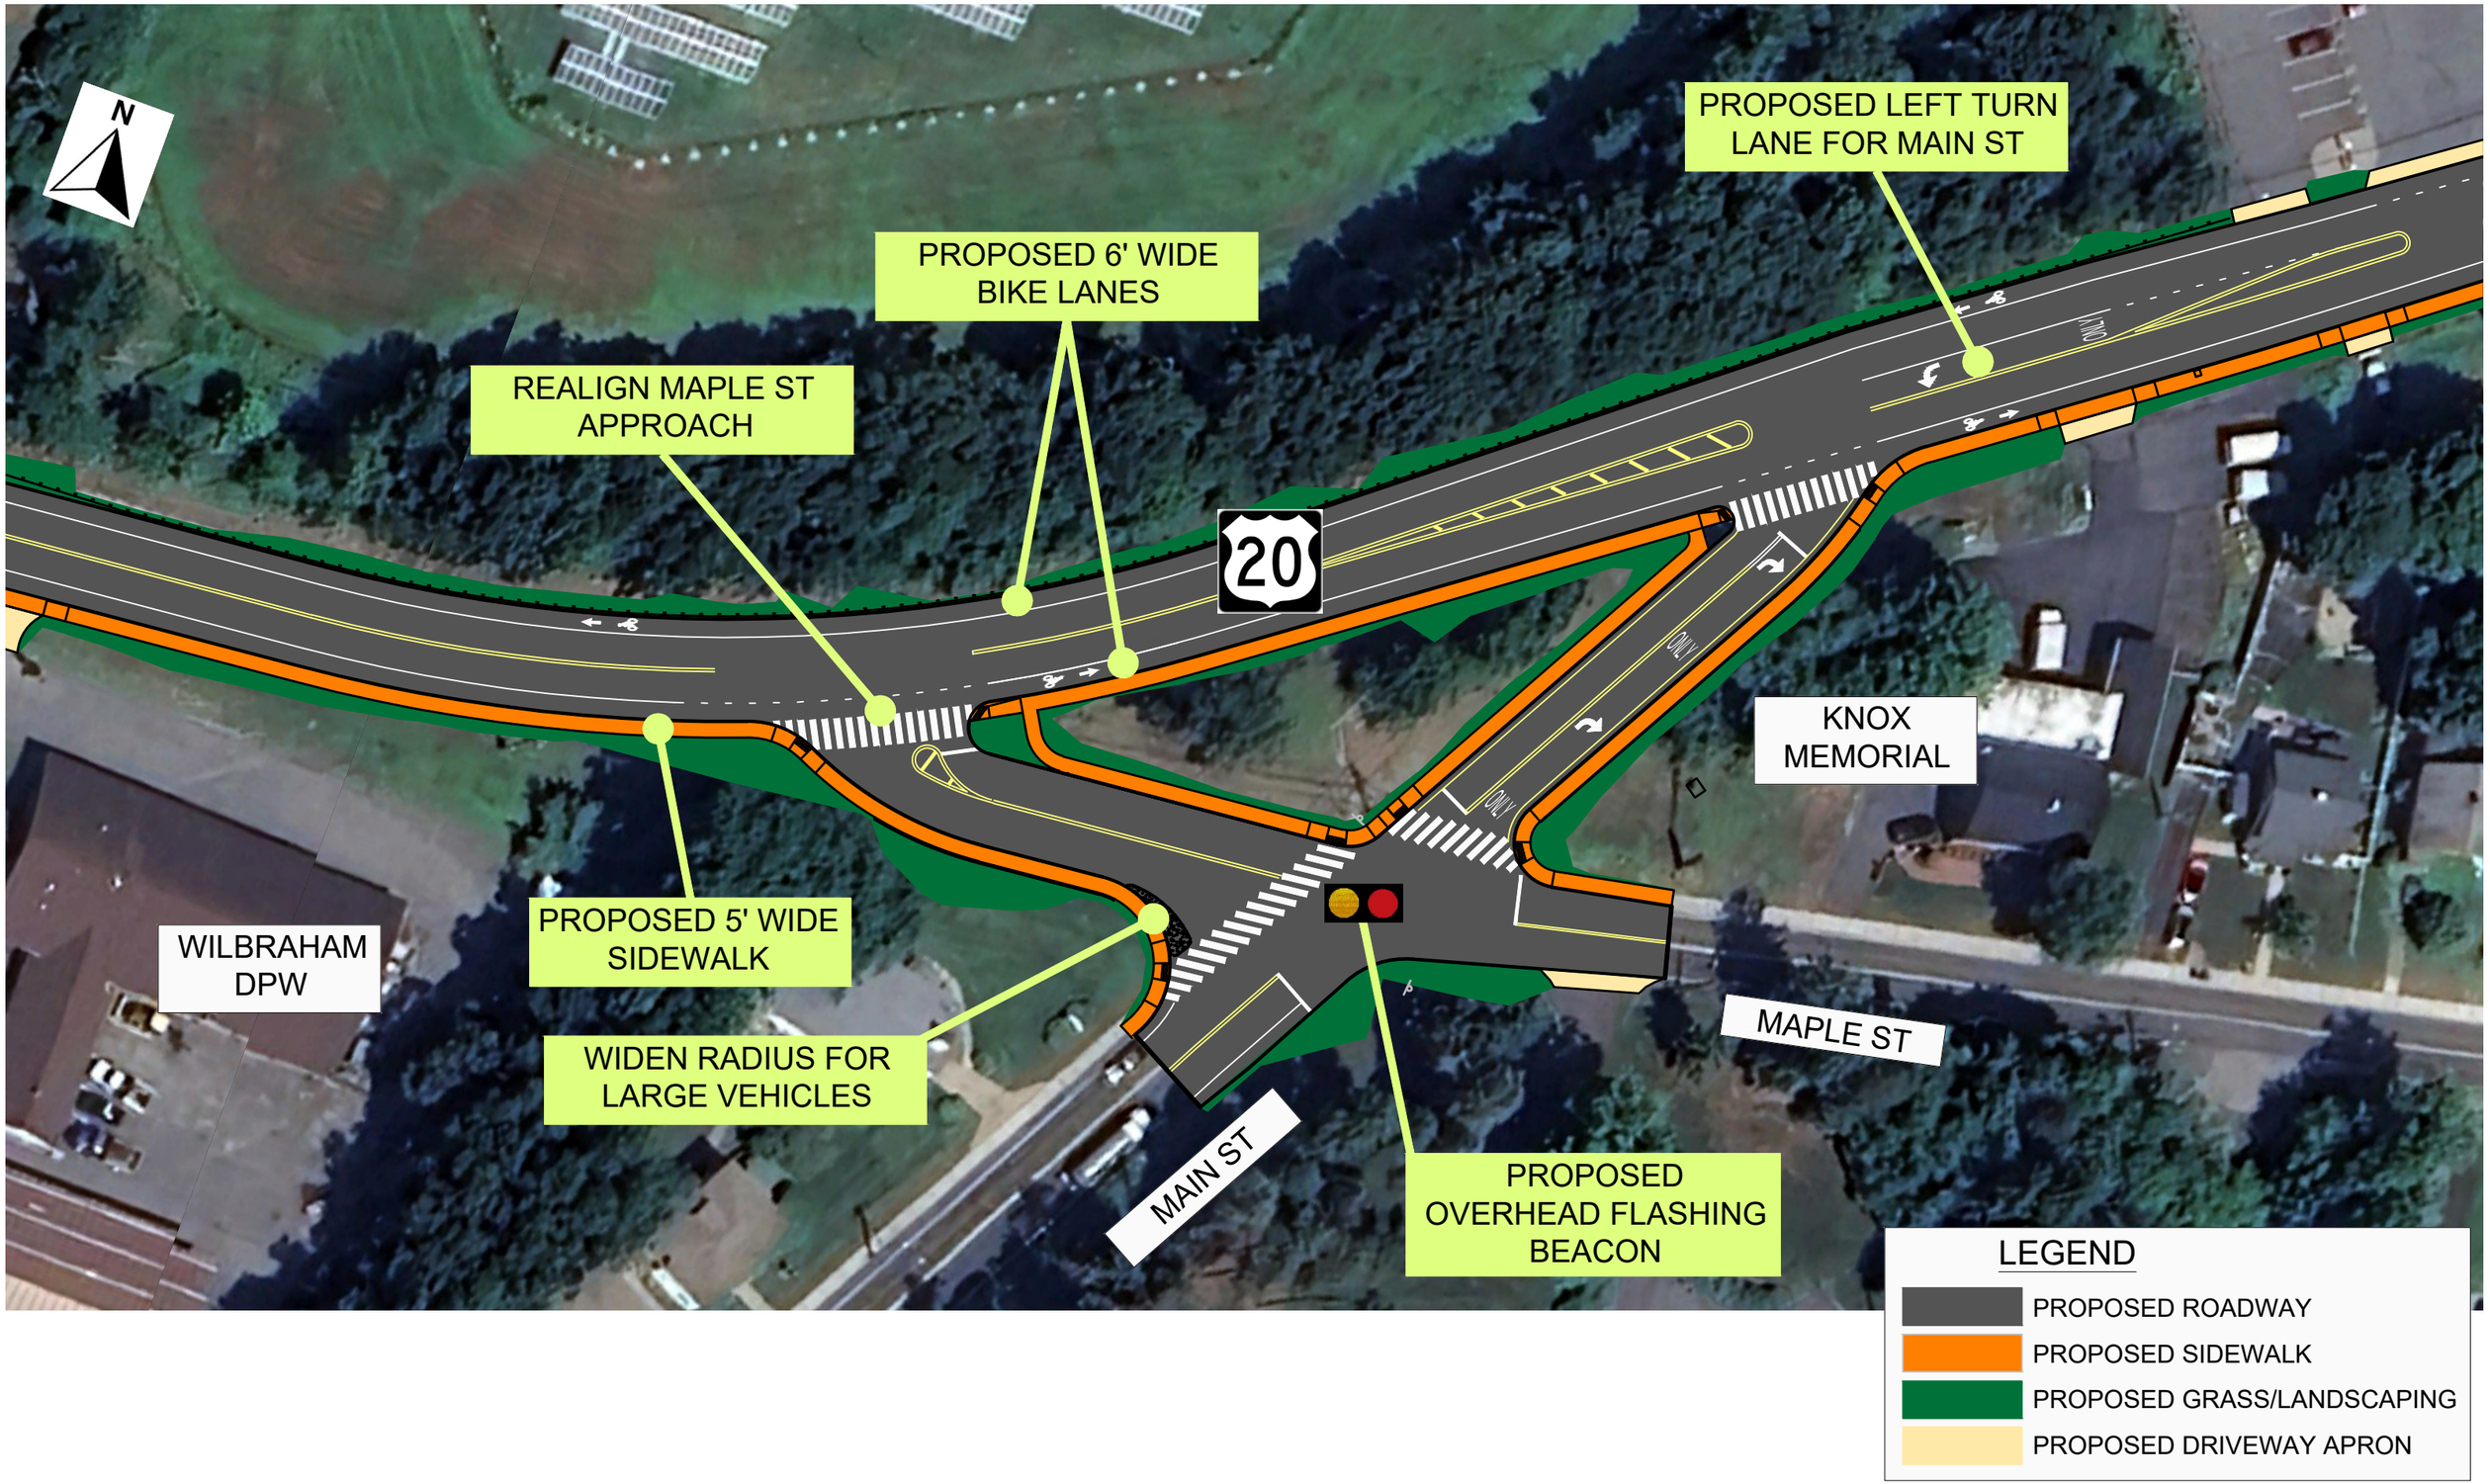
N
PROPOSED LEFT TURN LANE FOR MAIN ST
PROPOSED 6' WIDE BIKE LANES
REALIGN MAPLE ST APPROACH
20
KNOX MEMORIAL
WILBRAHAM DPW
PROPOSED 5' WIDE SIDEWALK
WIDEN RADIUS FOR LARGE VEHICLES
MAIN ST
MAPLE ST
PROPOSED OVERHEAD FLASHING BEACON
LEGEND
PROPOSED ROADWAY
PROPOSED SIDEWALK
PROPOSED GRASS/LANDSCAPING
PROPOSED DRIVEWAY APRON

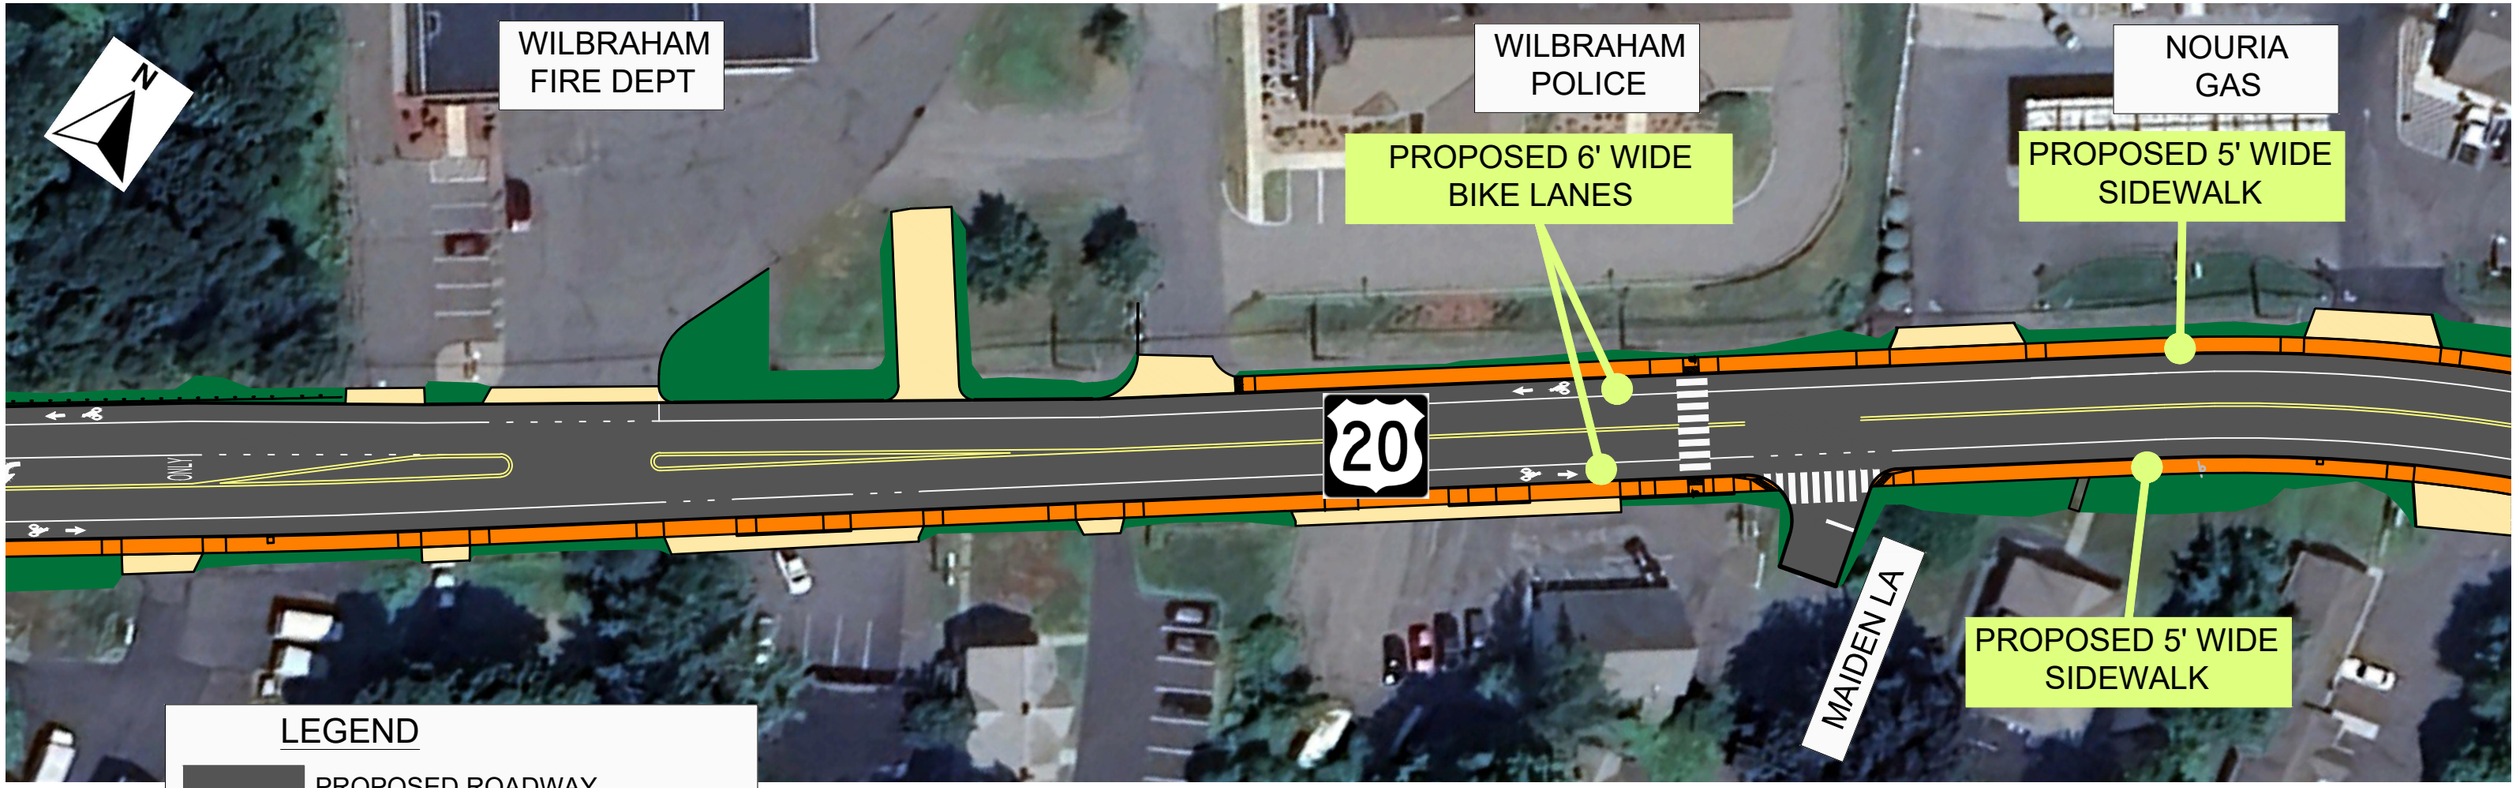

LEGEND

- PROPOSED ROADWAY
- PROPOSED SIDEWALK
- PROPOSED GRASS/LANDSCAPING
- PROPOSED DRIVEWAY APRON

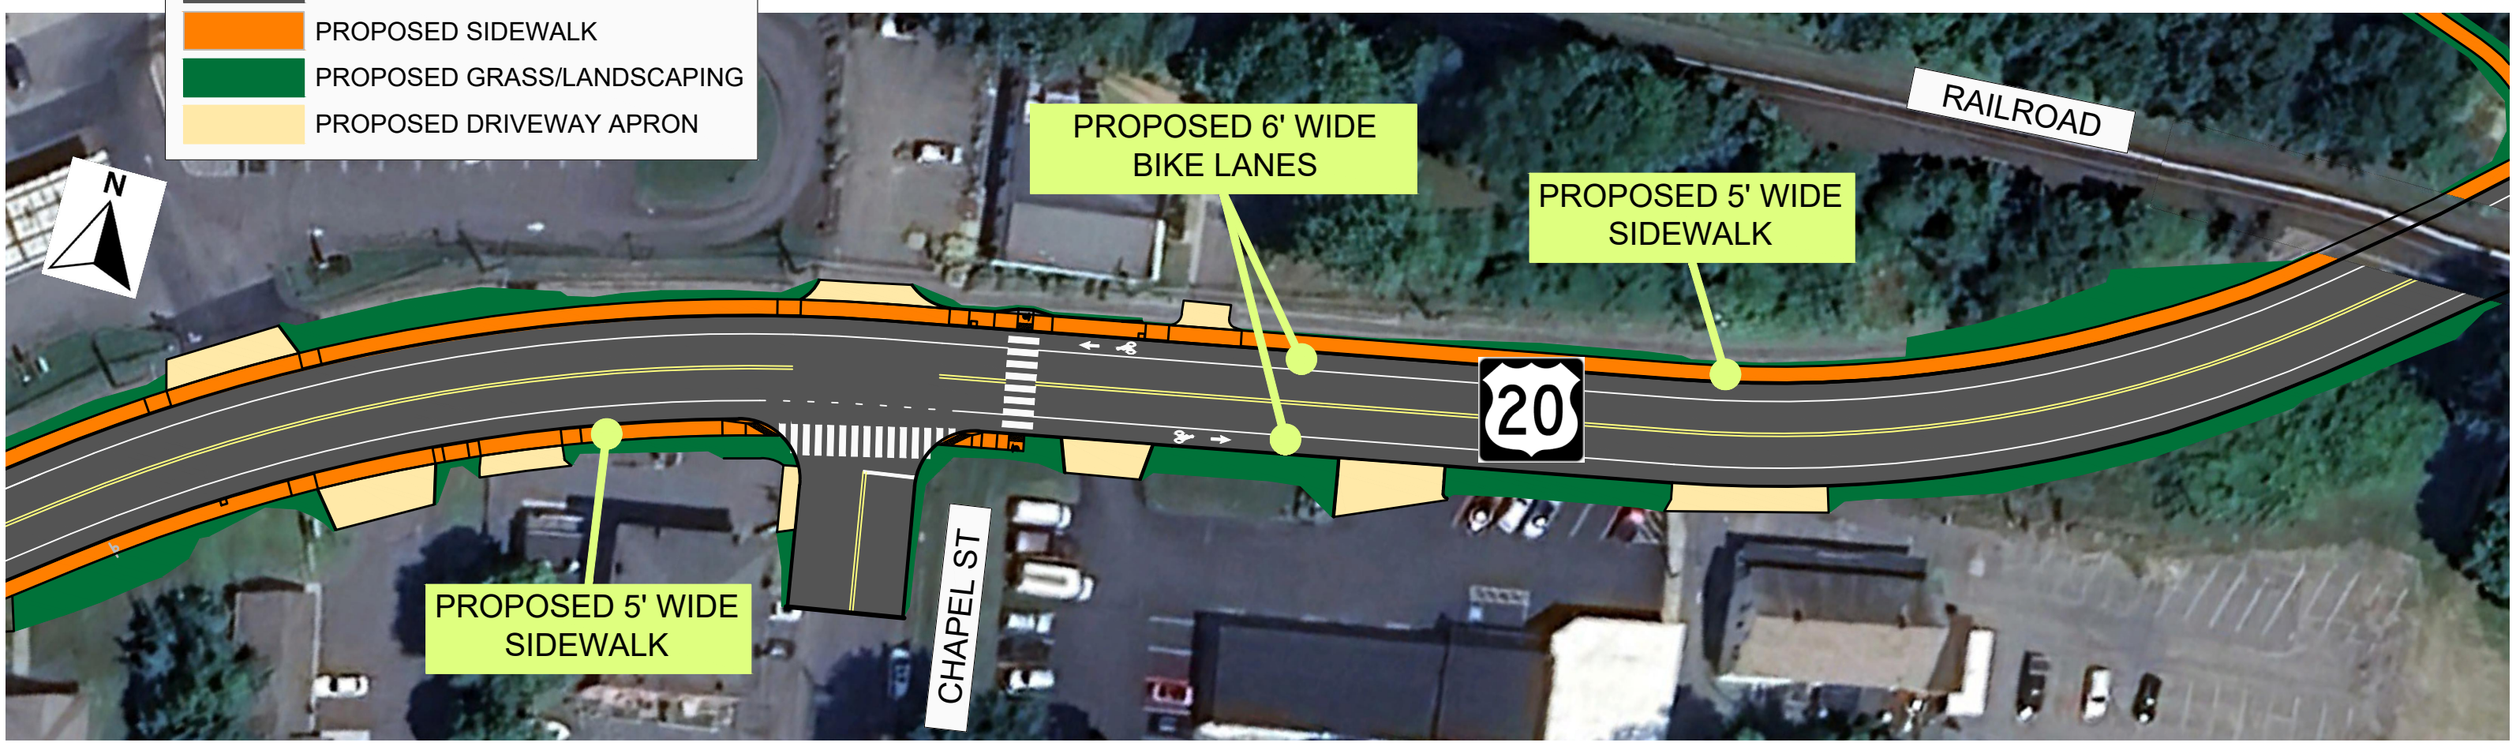

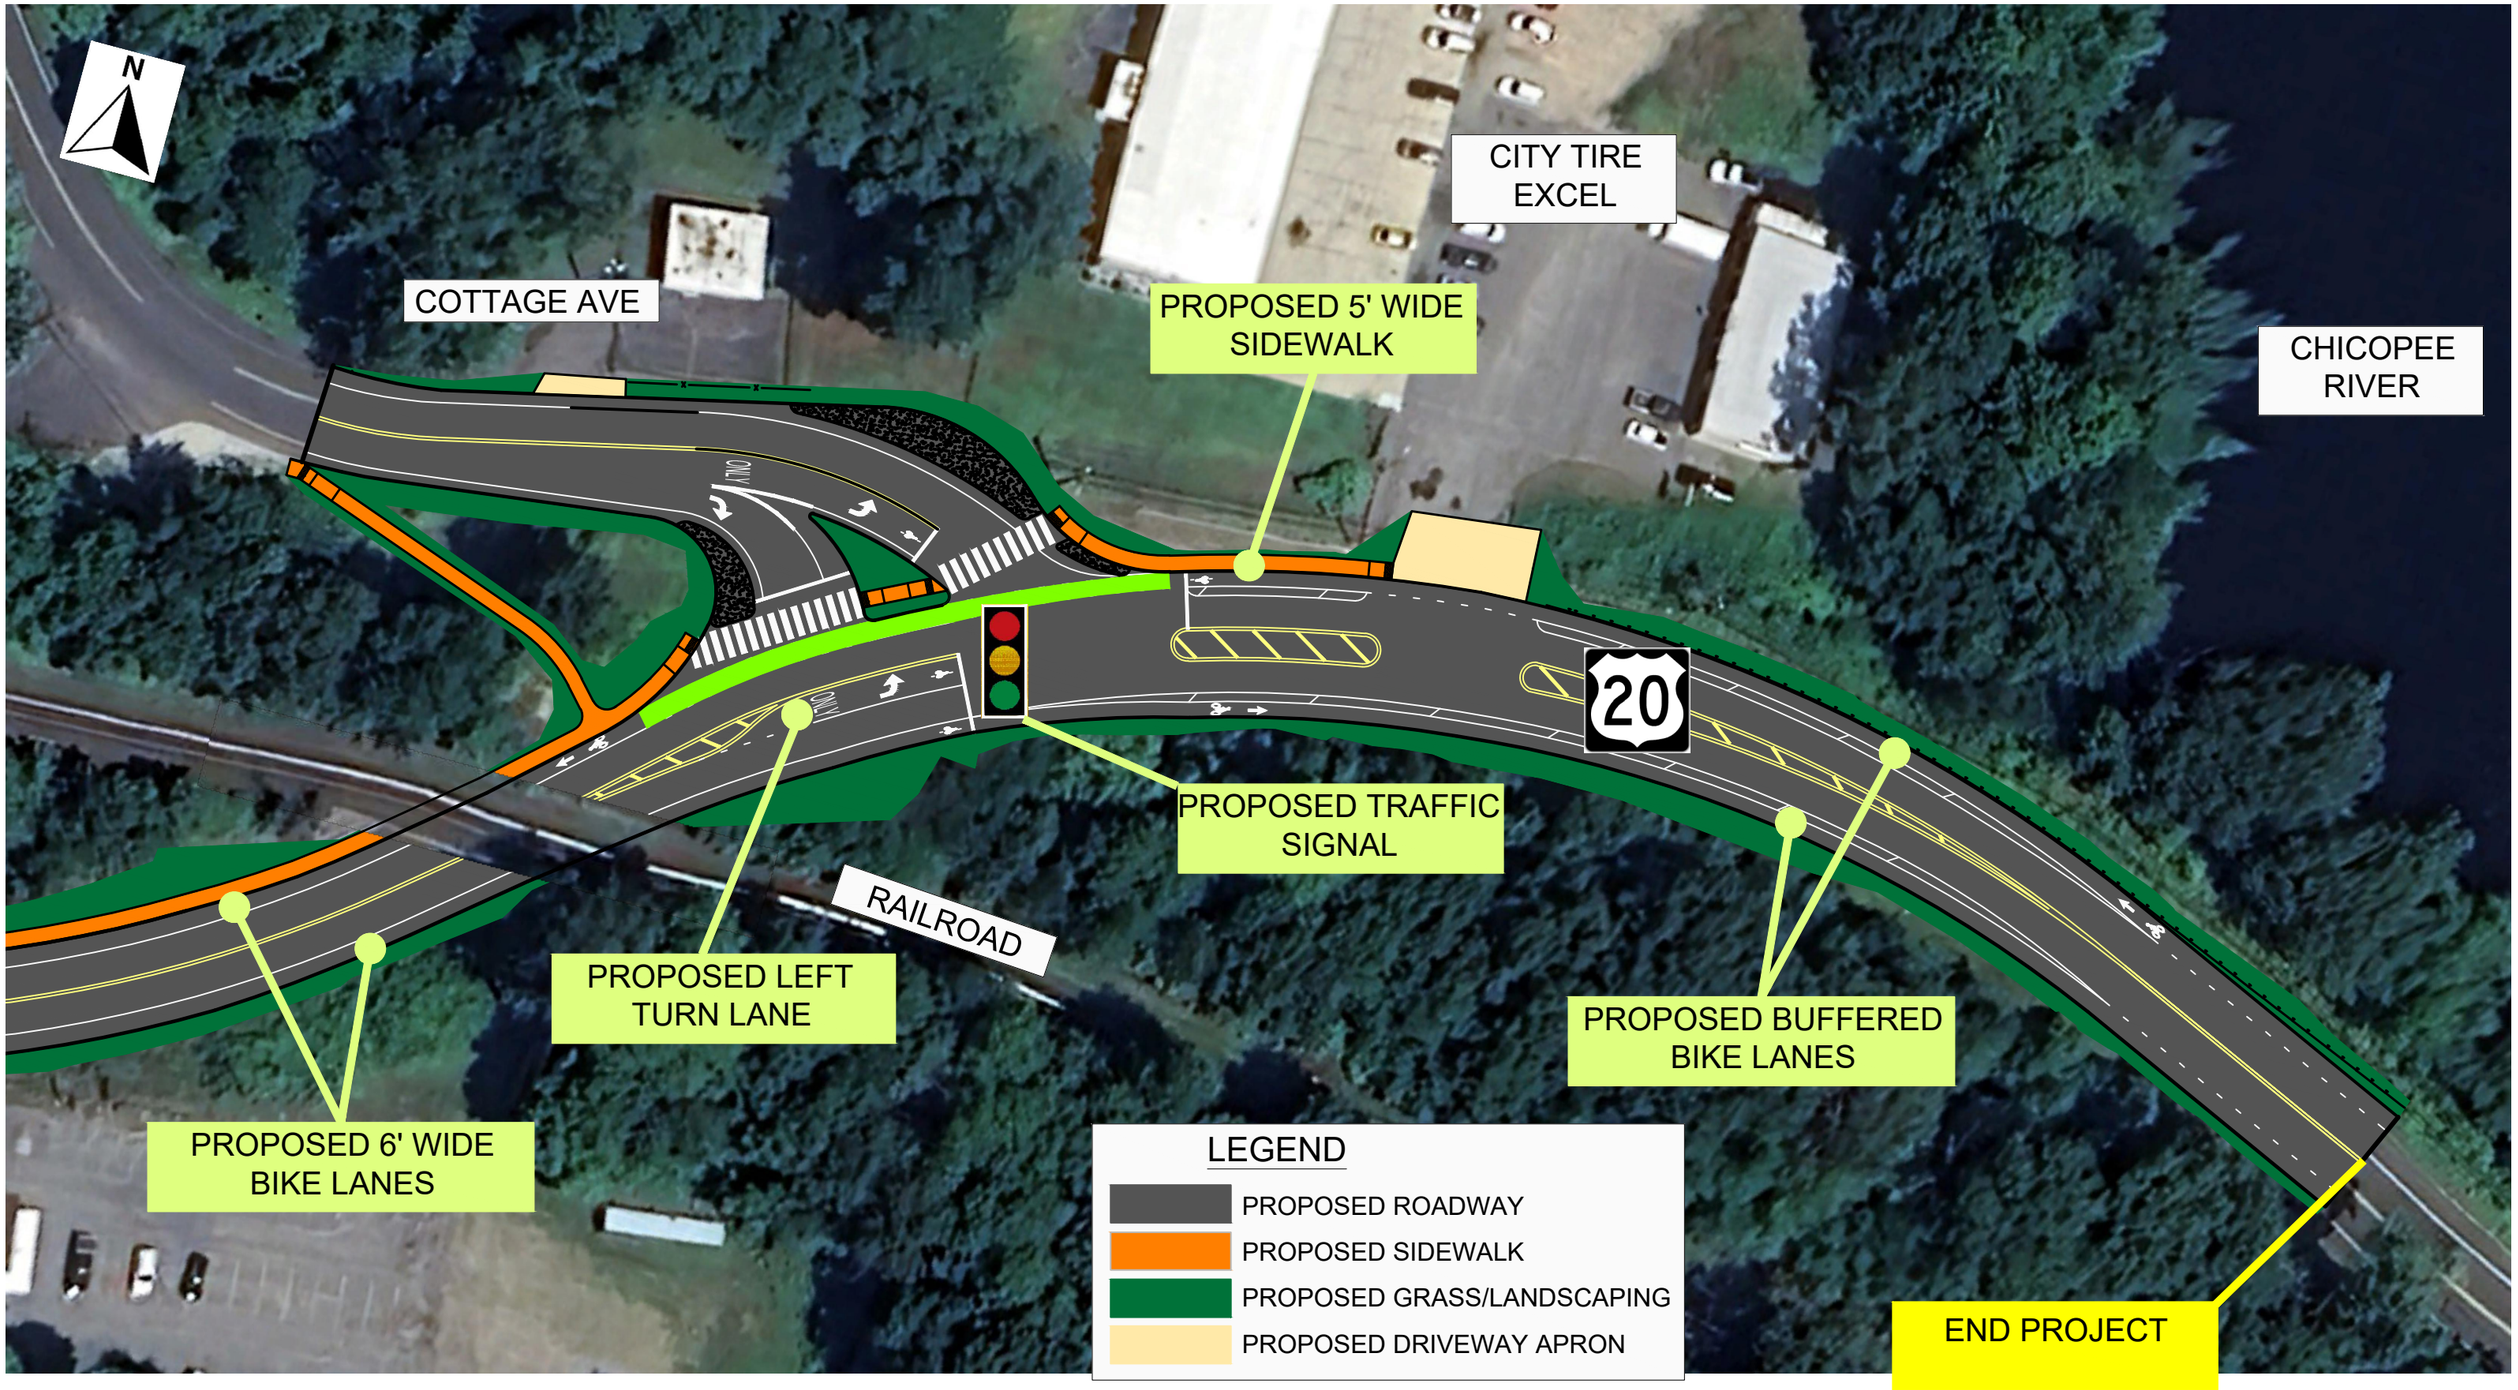
N
COTTAGE AVE
CITY TIRE
EXCEL
PROPOSED 5' WIDE
SIDEWALK
CHICOPEE
RIVER
ONLY
ONLY
20
PROPOSED TRAFFIC
SIGNAL
RAILROAD
PROPOSED LEFT
TURN LANE
PROPOSED BUFFERED
BIKE LANES
PROPOSED 6' WIDE
BIKE LANES
LEGEND
PROPOSED ROADWAY
PROPOSED SIDEWALK
PROPOSED GRASS/LANDSCAPING
PROPOSED DRIVEWAY APRON
END PROJECT