MASSDOT PROJECT #612032 - ROUTE 6 RESURFACING
WELLFLEET & TRURO
SEGMENT 2 - CONCEPT 2
DRAFT FOR PUBLIC INFORMATION MEETING ONLY
SHEET 1 OF 3

(SOUTH HOLLOW ROAD TO STANDISH WAY)

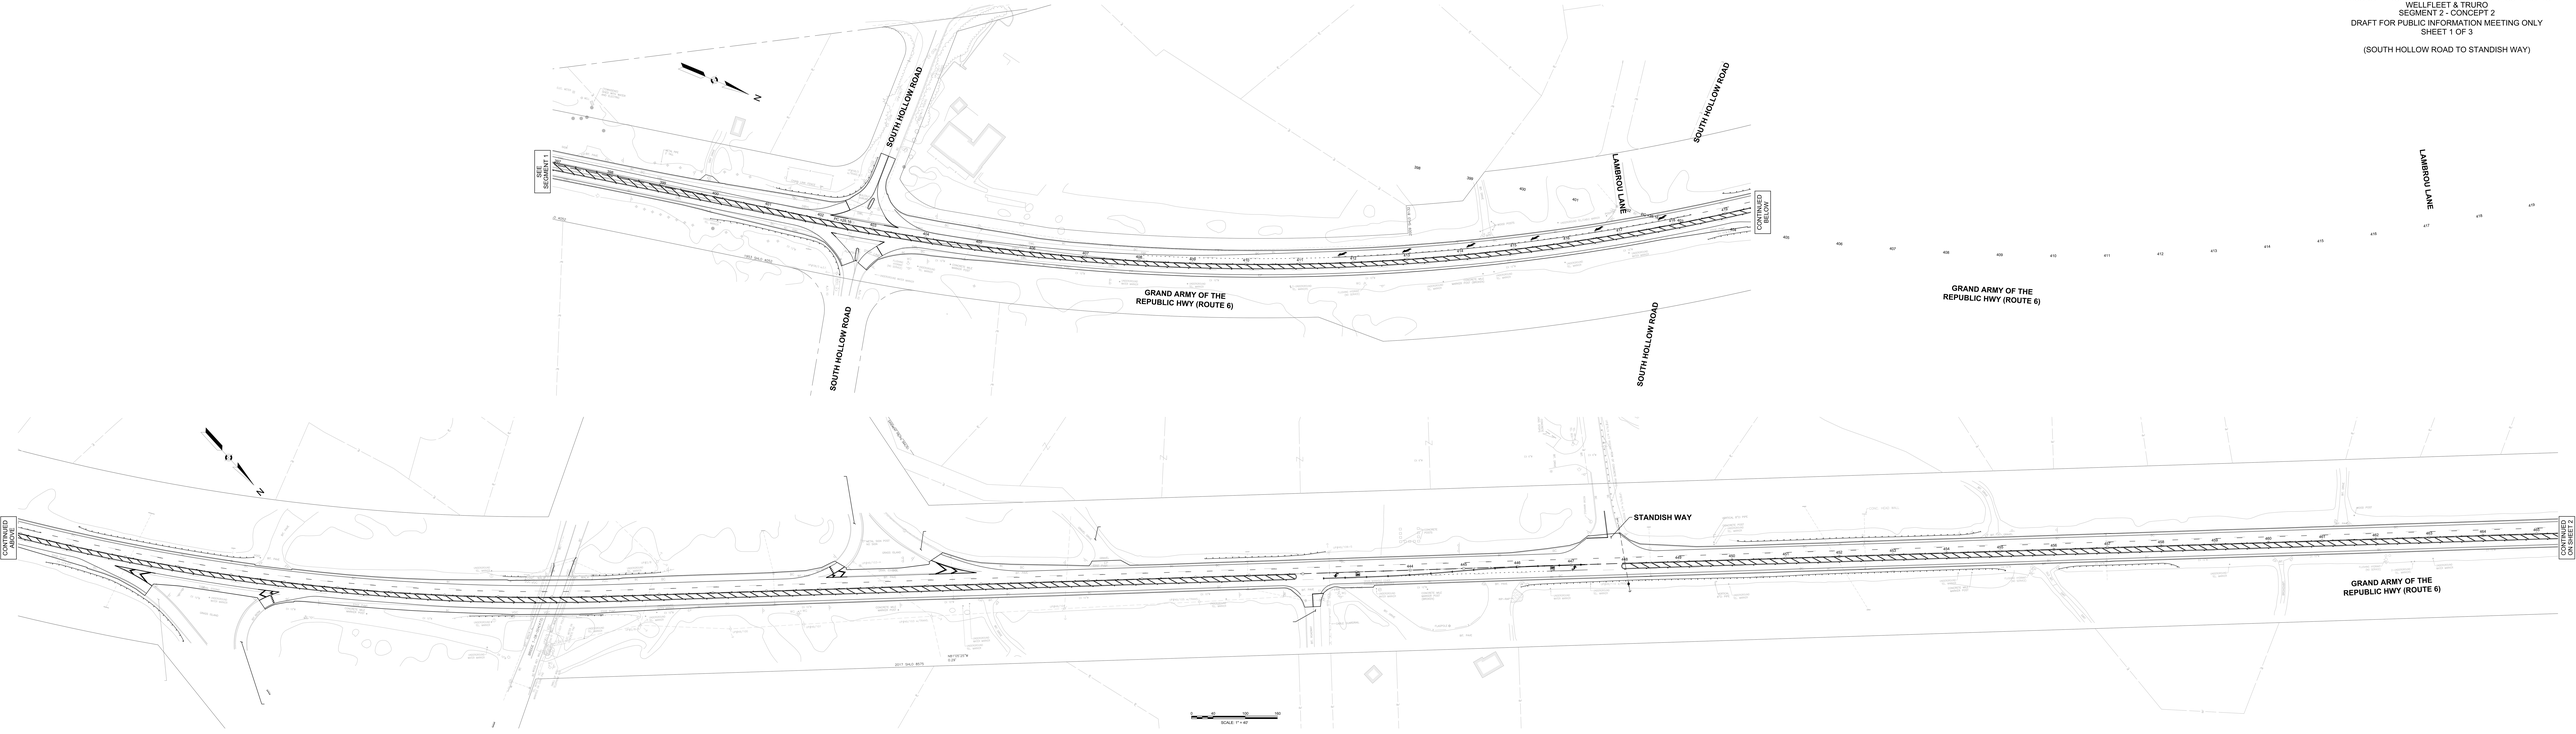

MASSDOT PROJECT #612032 - ROUTE 6 RESURFACING
WELLFLEET & TRURO
SEGMENT 2 - CONCEPT 2
DRAFT FOR PUBLIC INFORMATION MEETING ONLY
SHEET 2 OF 3

(ARROWHEAD PATH TO HIGH HEAD ROAD)

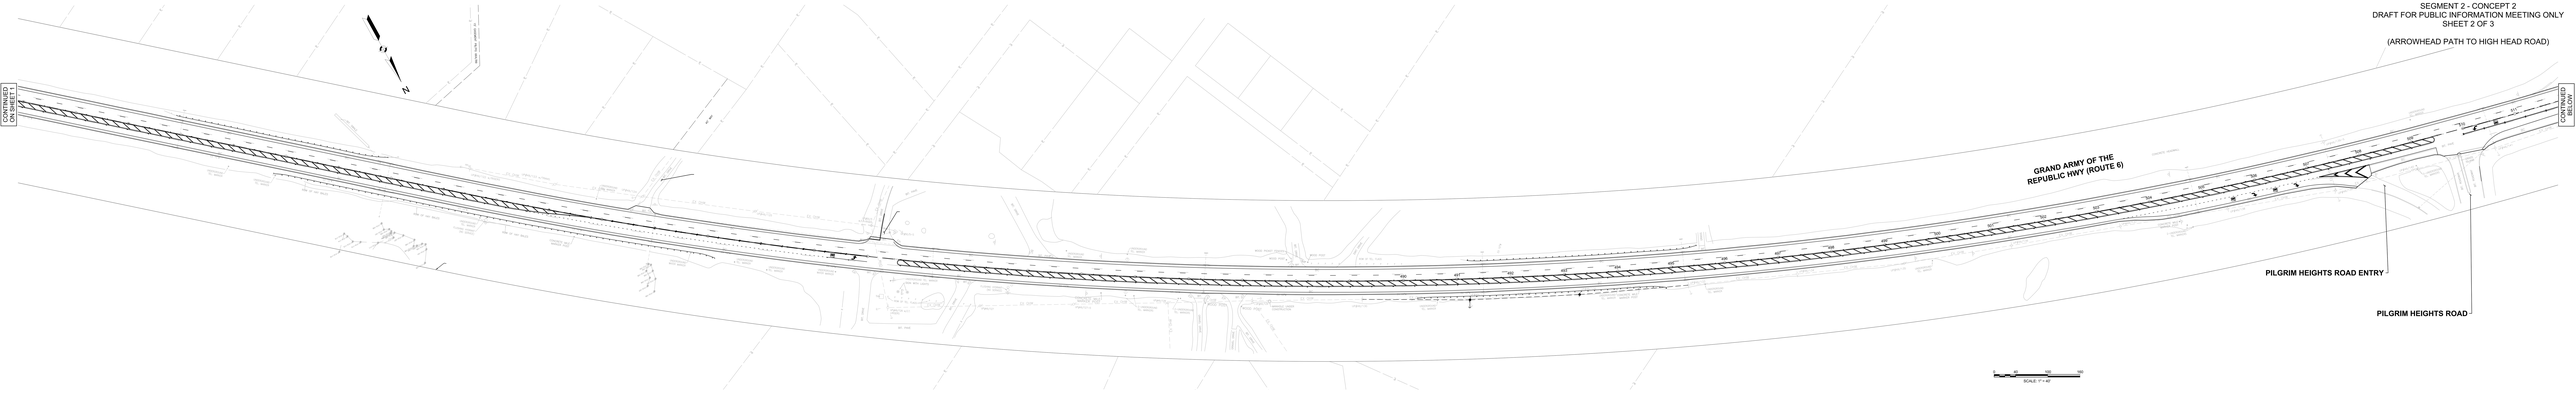

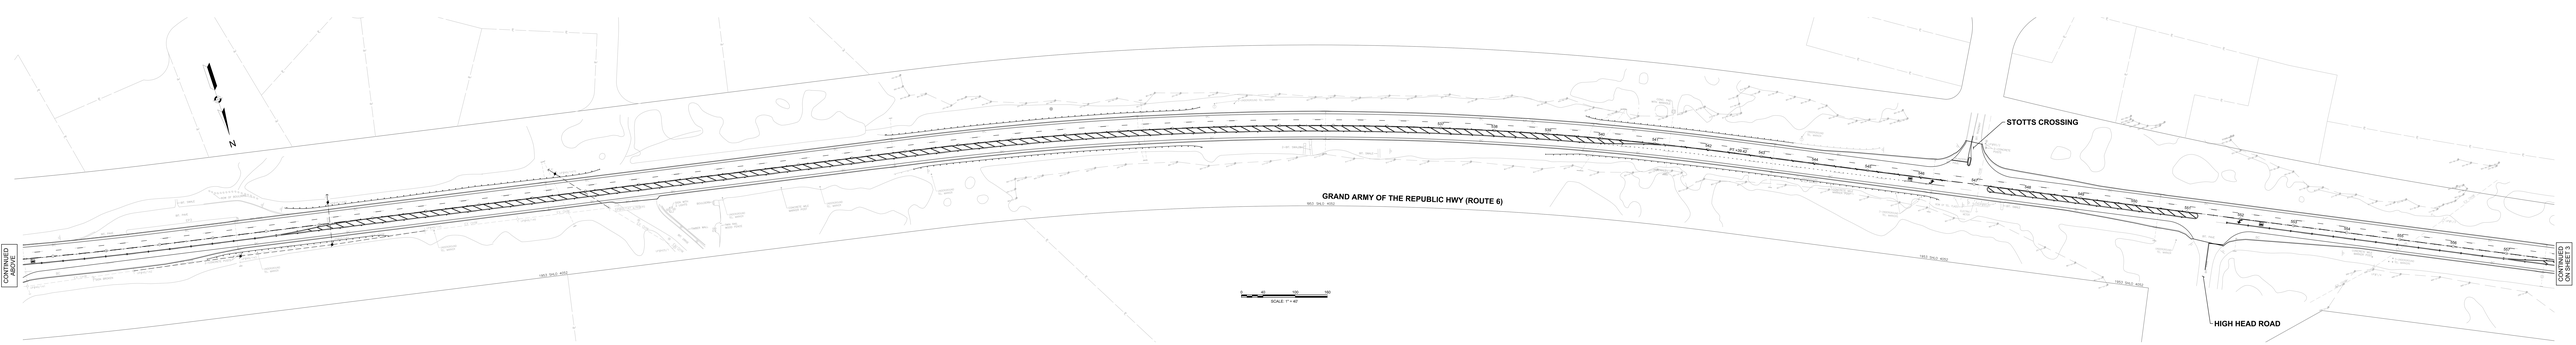

MASSDOT PROJECT #612032 - ROUTE 6 RESURFACING
WELLFLEET & TRURO
SEGMENT 2 - CONCEPT 2
DRAFT FOR PUBLIC INFORMATION MEETING ONLY
SHEET 3 OF 3
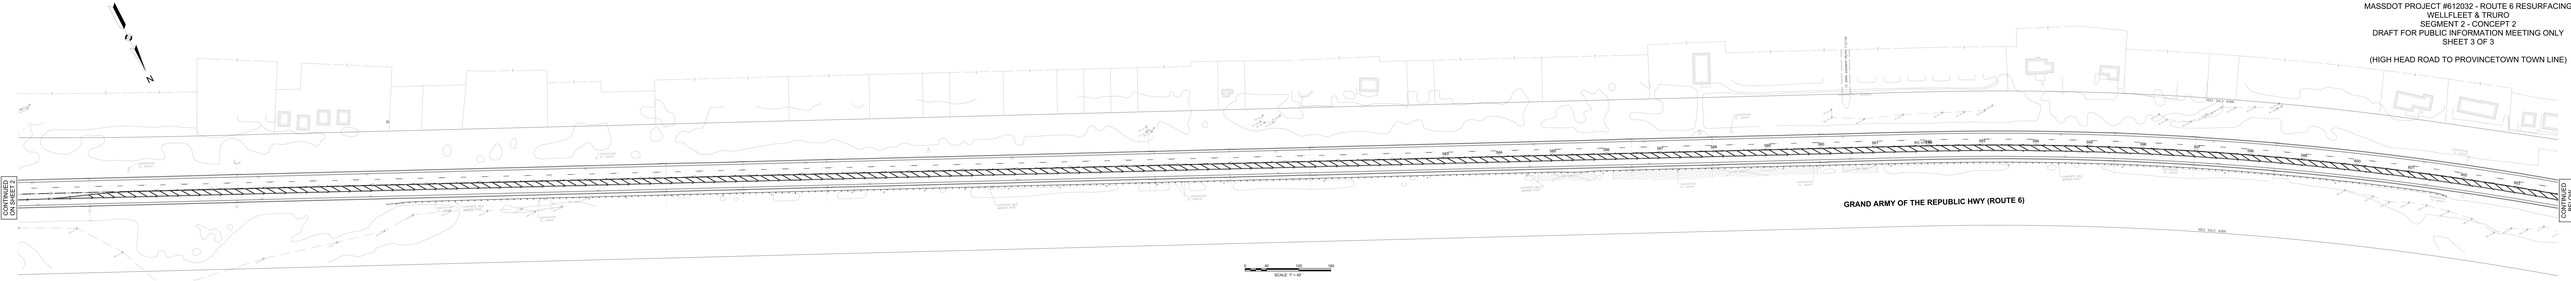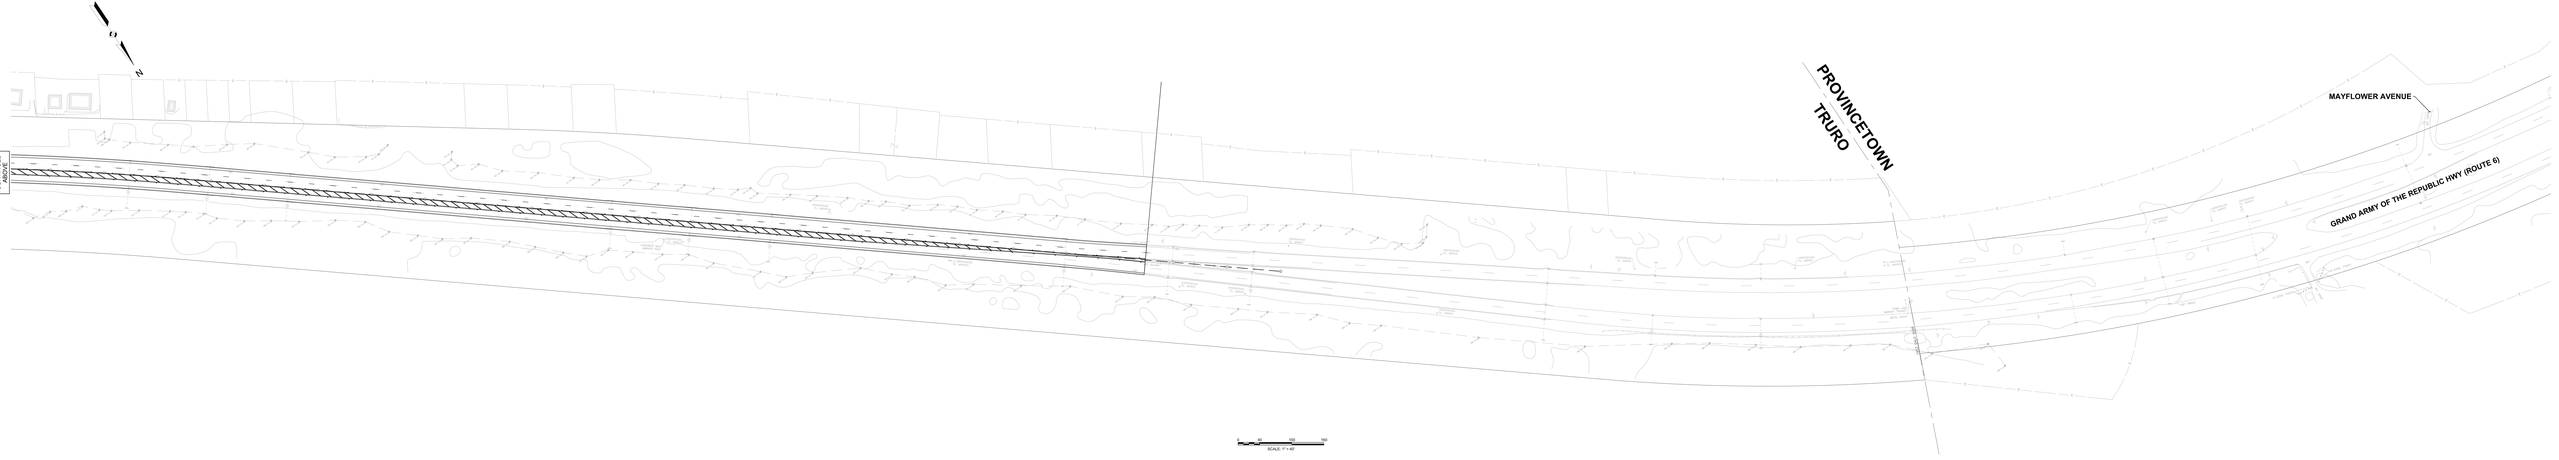
(HIGH HEAD ROAD TO PROVINCETOWN TOWN LINE)