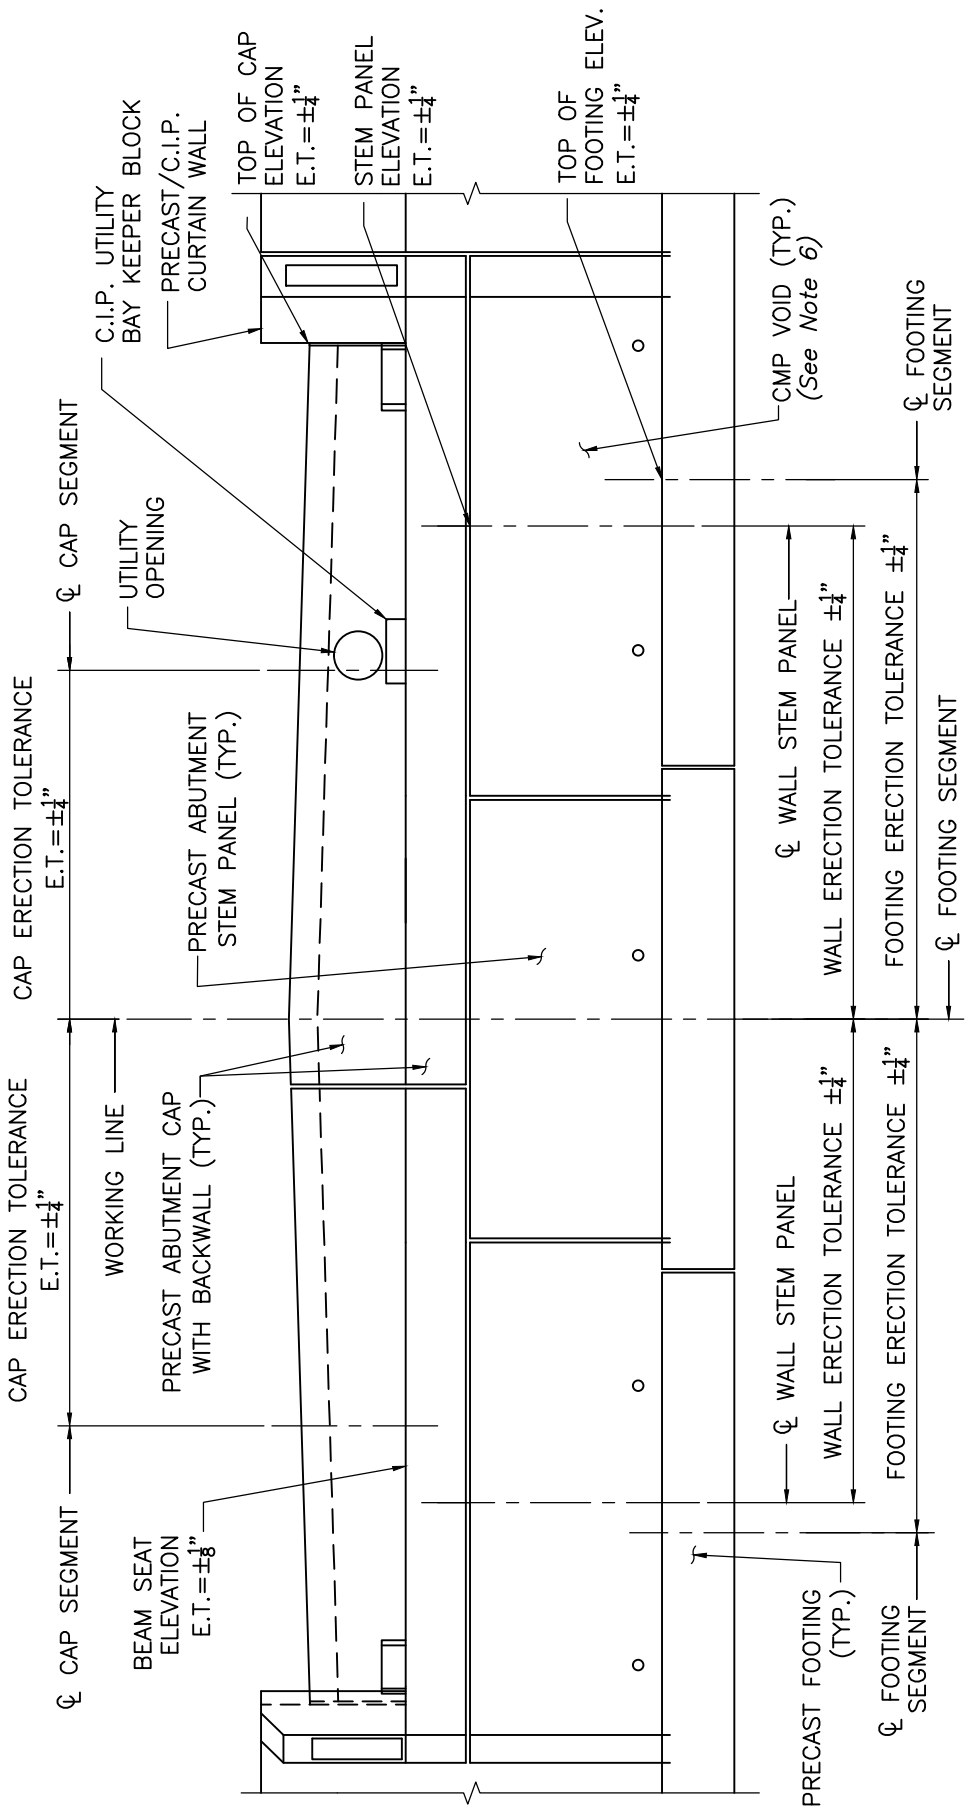

ABUTMENT ELEVATION

SCALE: 1/4" = 1'-0"

massDOT Massachusetts Department of Transportation Highway Division

LRFD BRIDGE MANUAL, PART III

ABUTMENT ERECTION TOLERANCES

PRECAST TOLERANCES

DATE OF ISSUE
JUNE 2013

DRAWING NUMBER
6.1.6