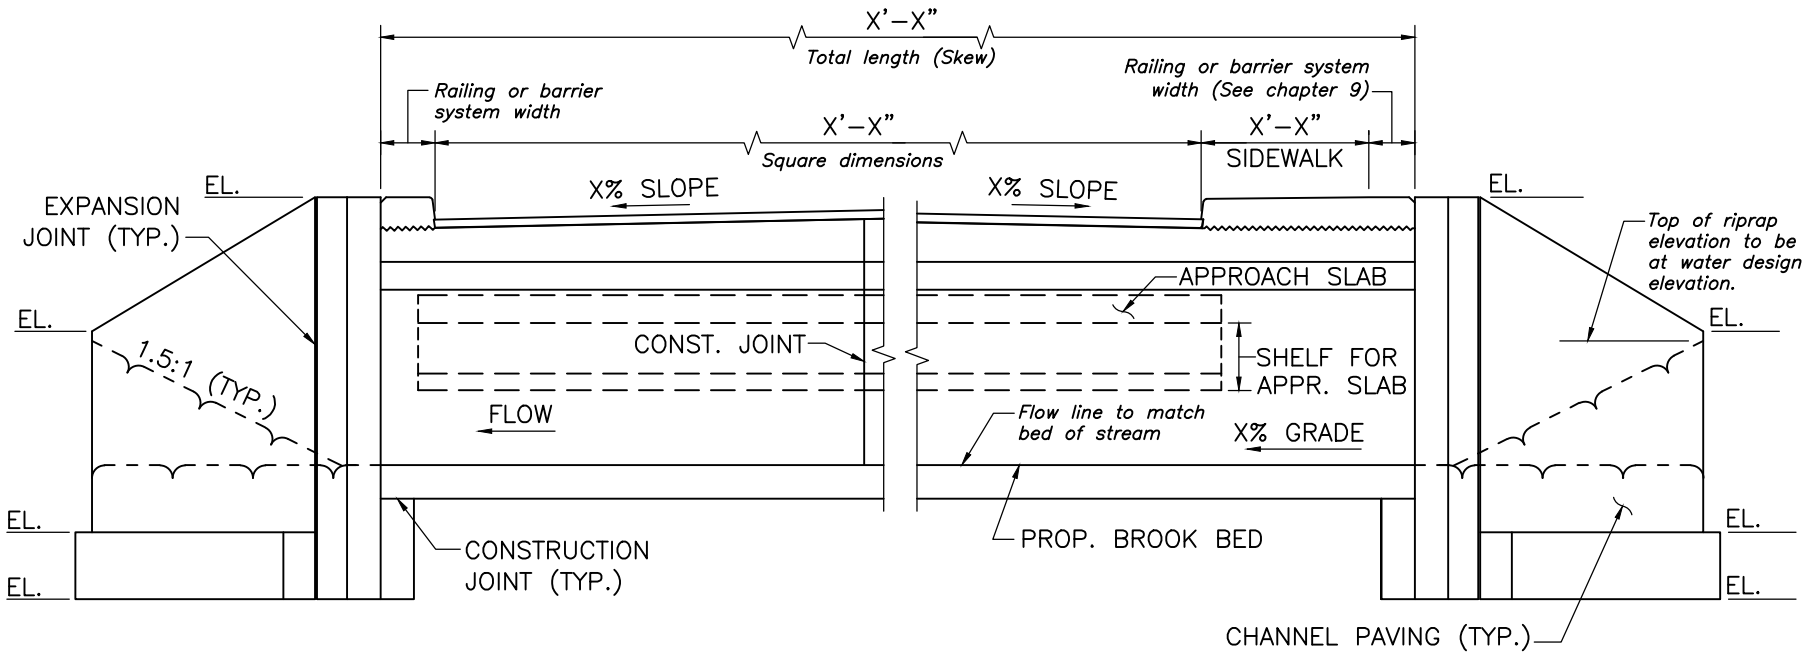

LONGITUDINAL SECTION

SCALE: $\frac{1}{4}$" = 1'–0"

NOTES:

1. *Expansion joints 70'–0" O.C., Max.*
2. *Construction joints 25'–0" O.C., Max.*
3. *Show approximate existing ground.*

massDOT Highway Division

LRFD BRIDGE MANUAL, PART II

TYPICAL LONGIT. SECTION (ROADWAY ON BARREL ROOF)

CONCRETE BOX CULVERTS

DATE OF ISSUE
JUNE 2013

DRAWING NUMBER
11.2.3