LONGITUDINAL SECTION TYPE II APPROACH SLAB

PRECAST APPROACH SLAB

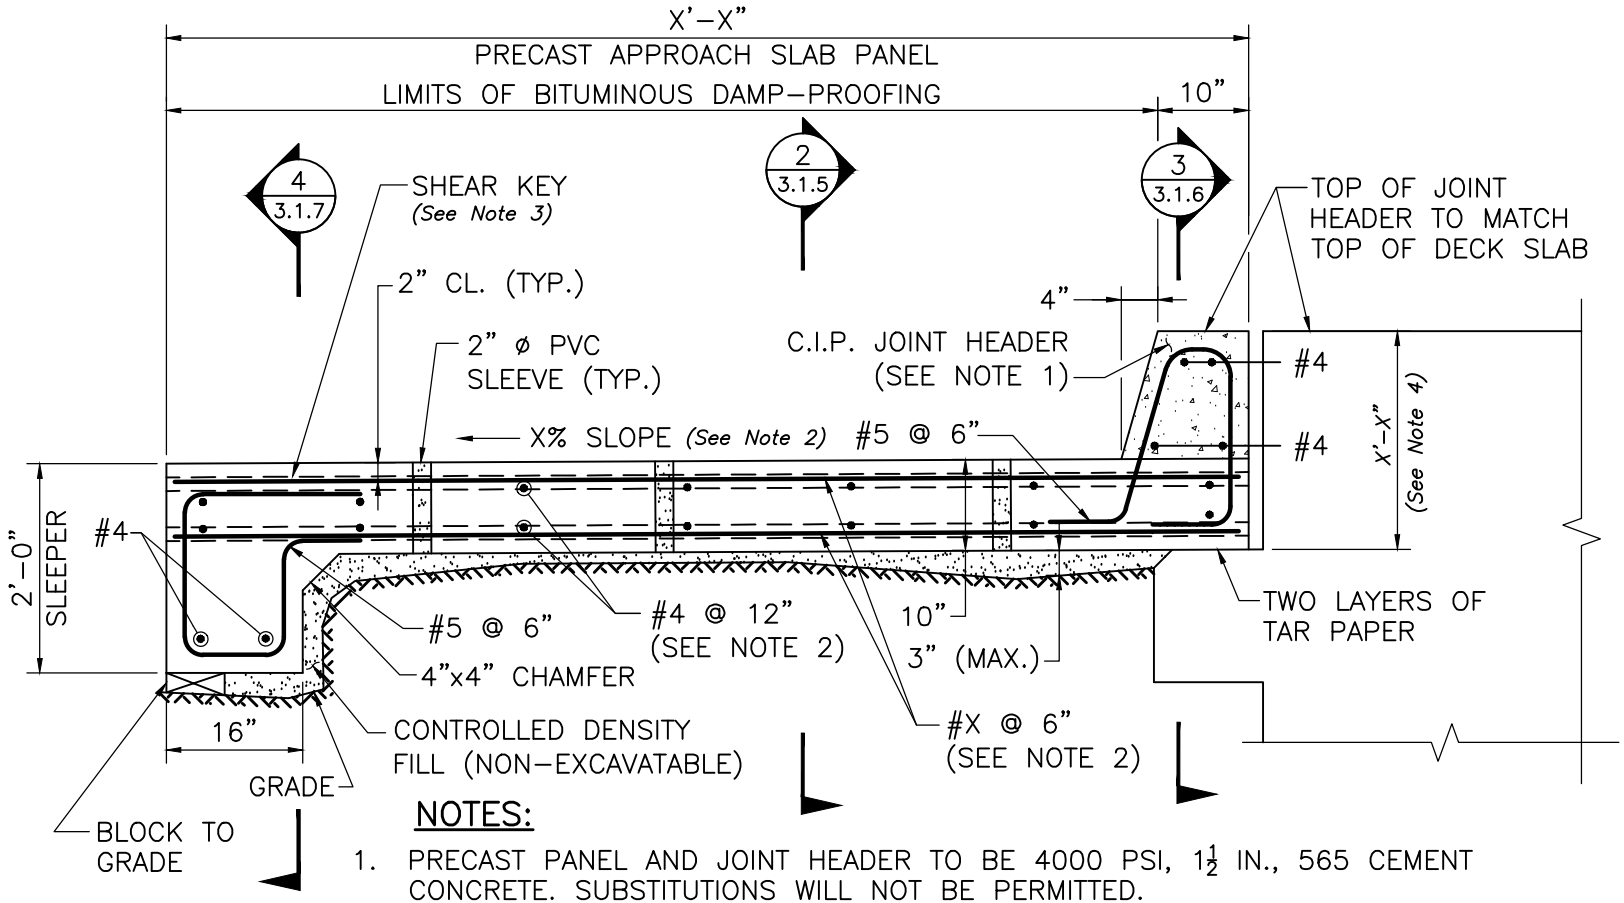

NOTES:

1. PRECAST PANEL AND JOINT HEADER TO BE 4000 PSI, $1\frac{1}{2}$ IN., 565 CEMENT CONCRETE. SUBSTITUTIONS WILL NOT BE PERMITTED.
2. PLACE LONGITUDINAL REINFORCEMENT *(Specify orientation per Dwg. No. 3.1.12, Part II of this Bridge Manual)* PLACE TRANSVERSE REINFORCEMENT PARALLEL TO ABUTMENT.
3. PVC SLEEVES TO BE INCLUDED IN PRECAST APPROACH SLABS TO FACILITATE PLACEMENT OF CONTROLLED DENSITY FILL (NON–EXCAVATABLE).

SECTION 1
TYPE II APPROACH SLAB

SCALE: $\frac{3}{4}$" = 1'–0"

NOTES:

1. *See Roadway Section drawings for abutment details and dimensions not shown here.*
2. *If approach roadway slopes down and away from the abutment at greater than 2%, change slope of approach slab to approach roadway grade plus 1%, rounded up to the nearest 1%. Otherwise set slope at 2%.*
3. *For shear key details see Dwg. No.'s 3.1.5 thru 3.1.7.*
4. *Specify "Varies" or 2'–0" as per Dwg. No. 12.2.8, Part II of this Bridge Manual.*

DATE OF ISSUE
JUNE 2013

DRAWING NUMBER
3.1.3