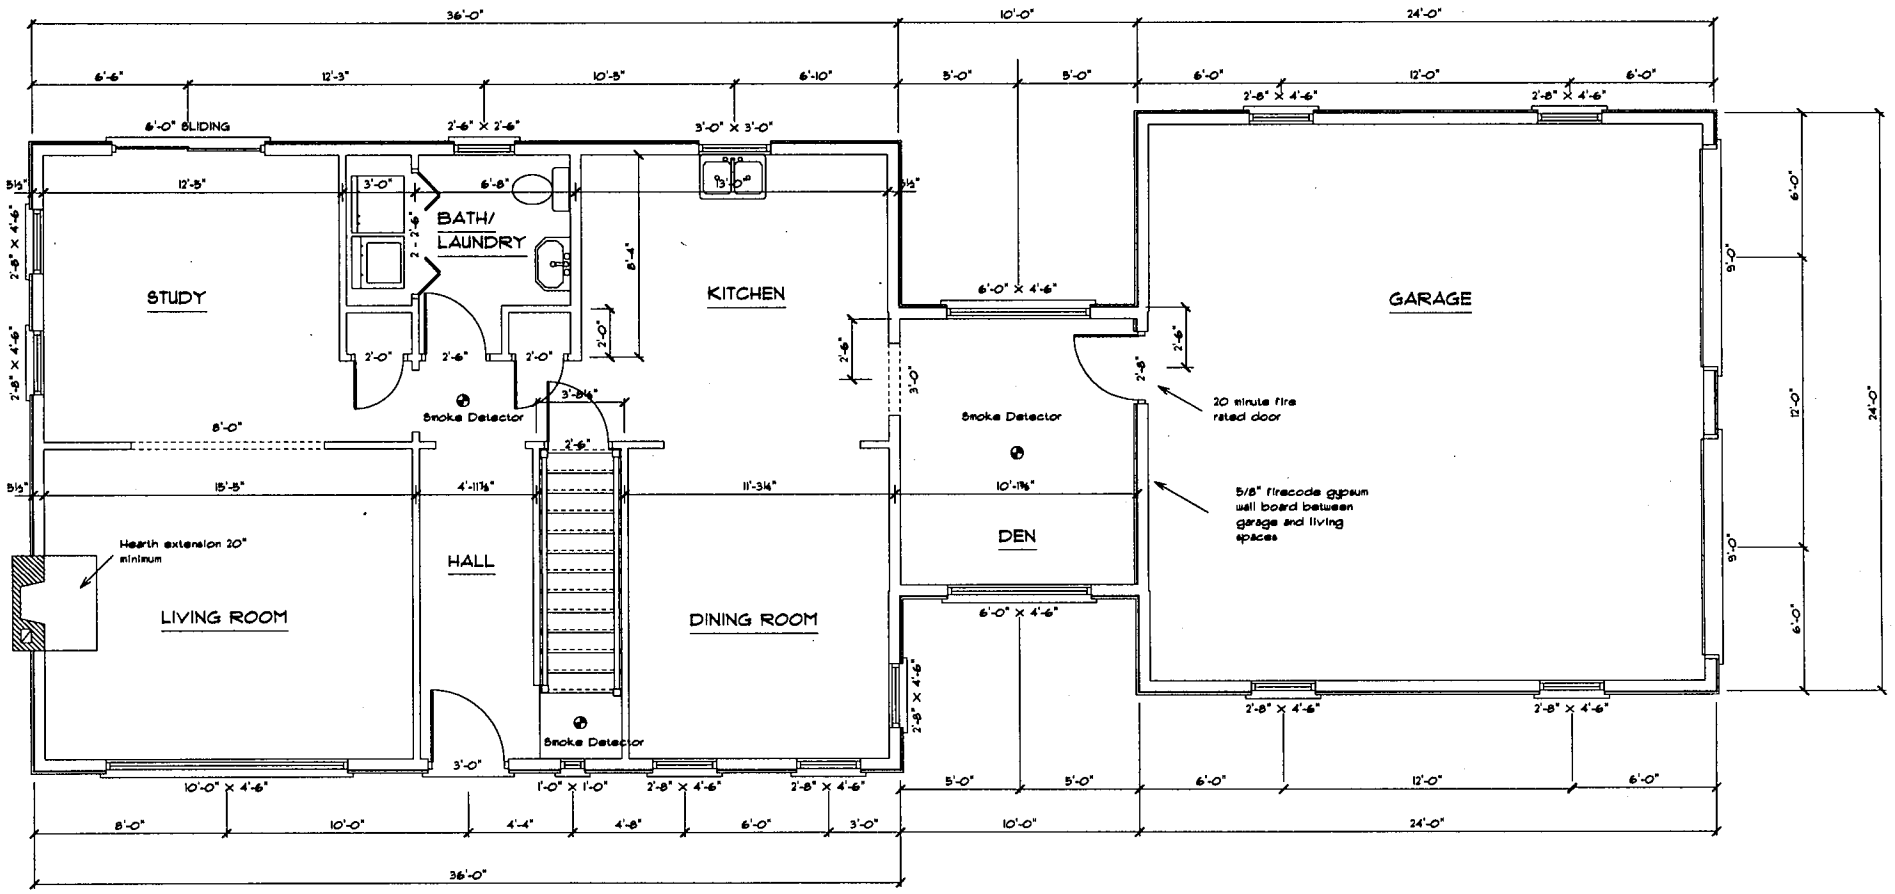

FIRST FLOOR PLAN

SAMPLE PLANS
FIRST FLOOR PLAN