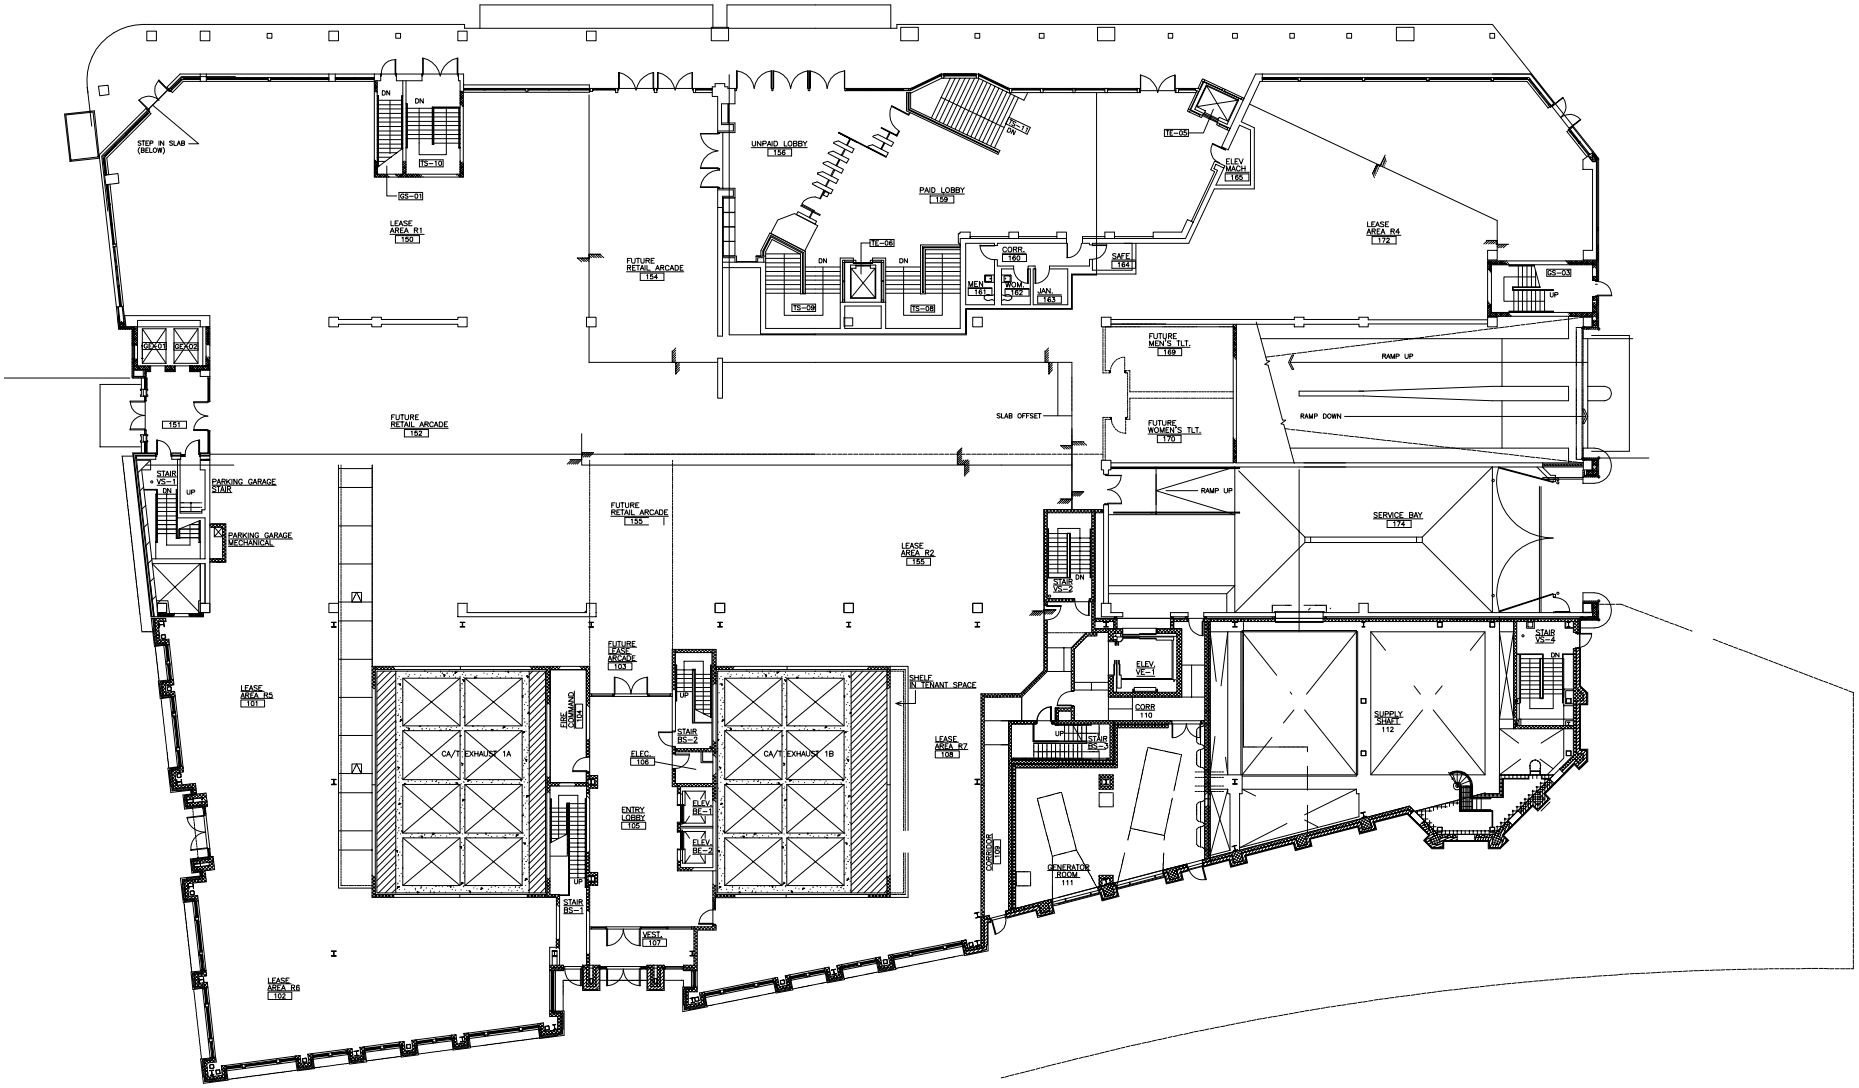

STEP IN SLAB (BELOW)
LEASE AREA R1 150
FUTURE RETAIL ARCADE 154
UNPAID LOBBY 156
PAID LOBBY 159
ELEV MACH 165
LEASE AREA R4 172
CORR. 160
MEN 161
WOM 162
JAN. 163
SAFE 164
FUTURE MEN'S TLT. 169
FUTURE WOMEN'S TLT. 170
RAMP UP
RAMP DOWN
SLAB OFFSET
FUTURE RETAIL ARCADE 152
PARKING GARAGE STAIR
PARKING GARAGE MECHANICAL
FUTURE RETAIL ARCADE 155
LEASE AREA R2 155
SERVICE BAY 174
FUTURE LEASE ARCADE 103
SHELF IN TENANT SPACE
LEASE AREA R5 101
CA/T EXHAUST 1A
CA/T EXHAUST 1B
FIRE COMMAND 104
ELEC. 106
ENTRY LOBBY 105
ELEV. BE-1
ELEV. BE-2
STAIR BS-1
STAIR BS-2
STAIR BS-3
STAIR VS-1
STAIR VS-2
STAIR VS-4
ELEV. VE-1
CORR 110
LEASE AREA R7 108
CORRIDOR 109
GENERATOR ROOM 111
SUPPLY SHAFT 112
VEST. 107
LEASE AREA R6 102