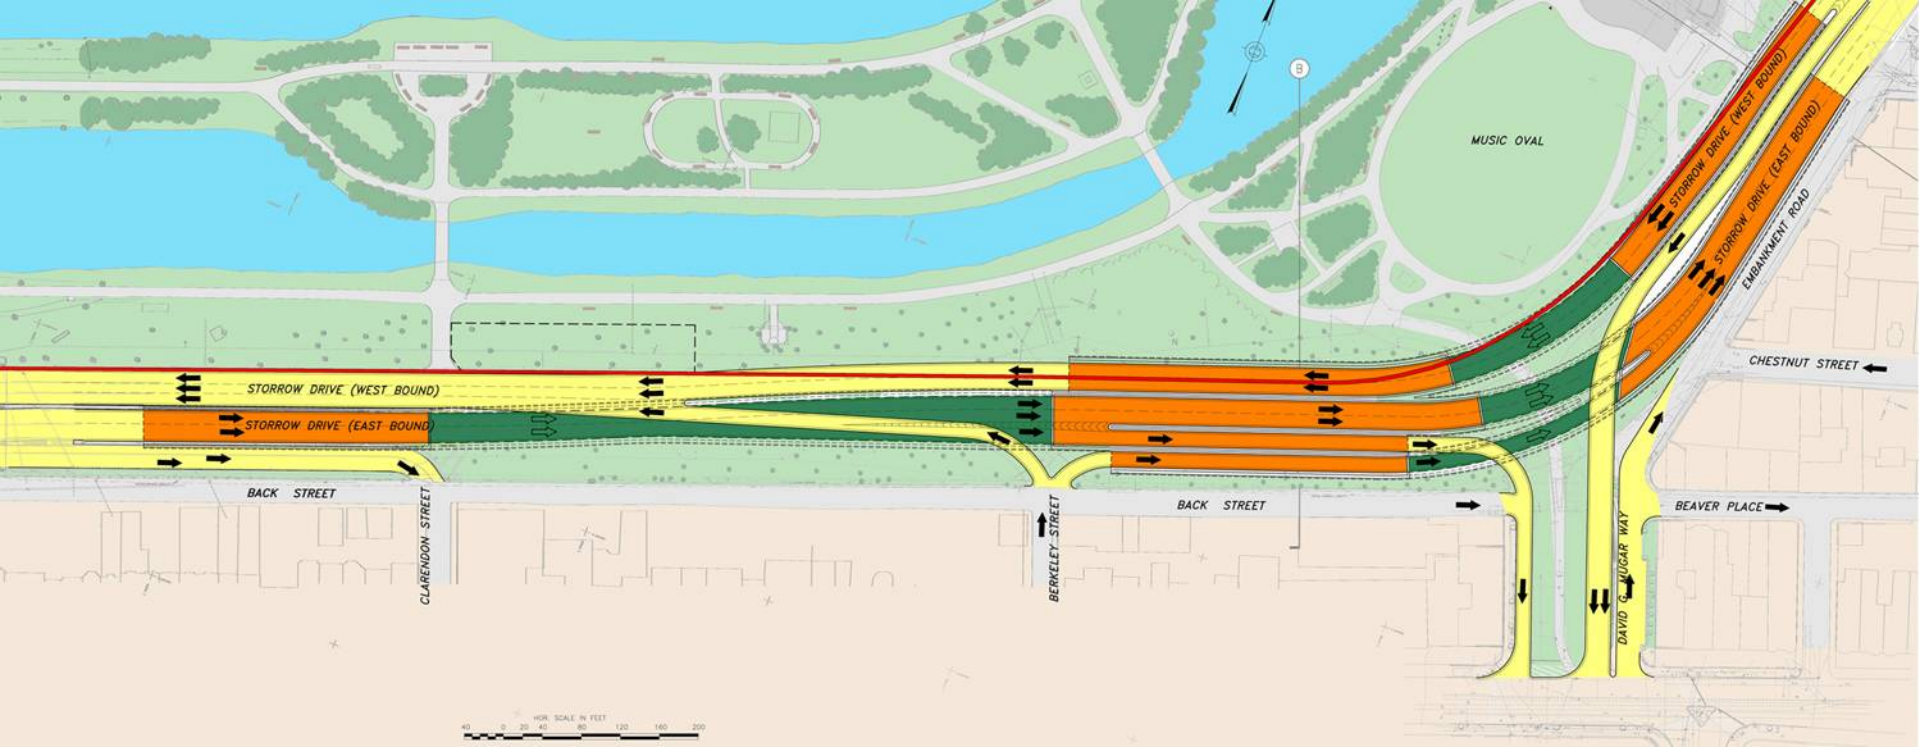
MUSIC OVAL
STORROW DRIVE (WEST BOUND)
STORROW DRIVE (EAST BOUND)
STORROW DRIVE (WEST BOUND)
STORROW DRIVE (EAST BOUND)
EMBANKMENT ROAD
CHESTNUT STREET
BACK STREET
CLARENDON STREET
BERKELEY STREET
BACK STREET
BEAVER PLACE
DAVID G. MUGAR WAY
HOR. SCALE IN FEET
40 0 20 40 80 120 160 200