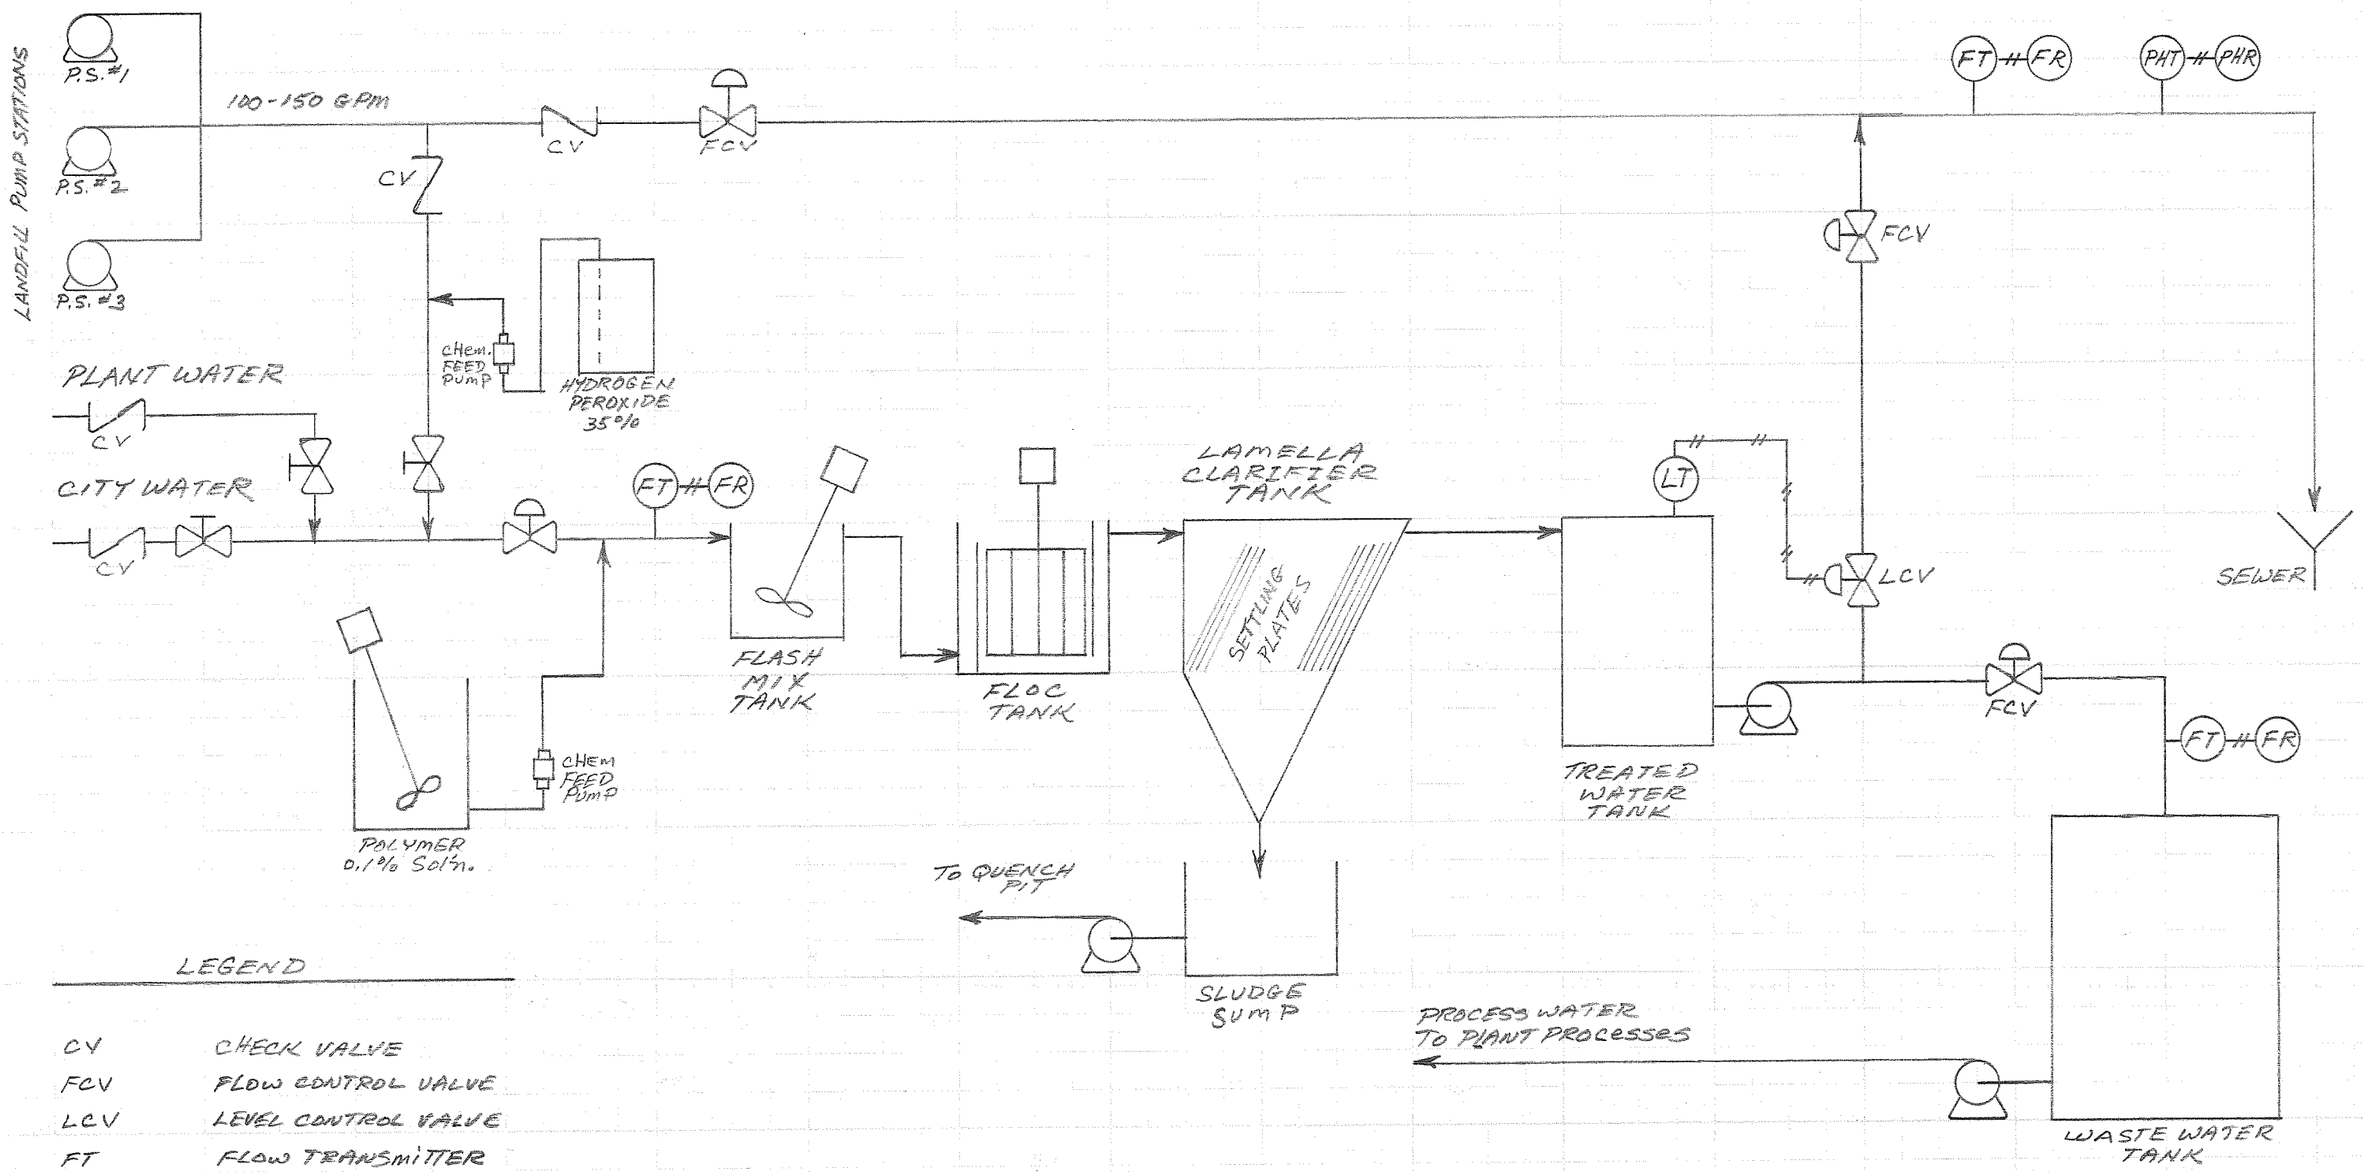

LEGEND

CV	CHECK VALVE
FCV	FLOW CONTROL VALVE
LCV	LEVEL CONTROL VALVE
FT	FLOW TRANSMITTER
FR	FLOW RECORDER
pHT	pH TRANSMITTER
pHR	pH RECORDER
P.S.	PUMP STATION
⫽	INSTRUMENT SIGNAL LINE

WHEELABRATOR SAUGUS
INDUSTRIAL WASTEWATER PRETREATMENT SYSTEM
PROCESS & INSTRUMENTATION DIAGRAM

DRAWN BY:	JLF	SCALE:	DRAWING NO.:
DATE:	3/18/08	NONE	WS-031808