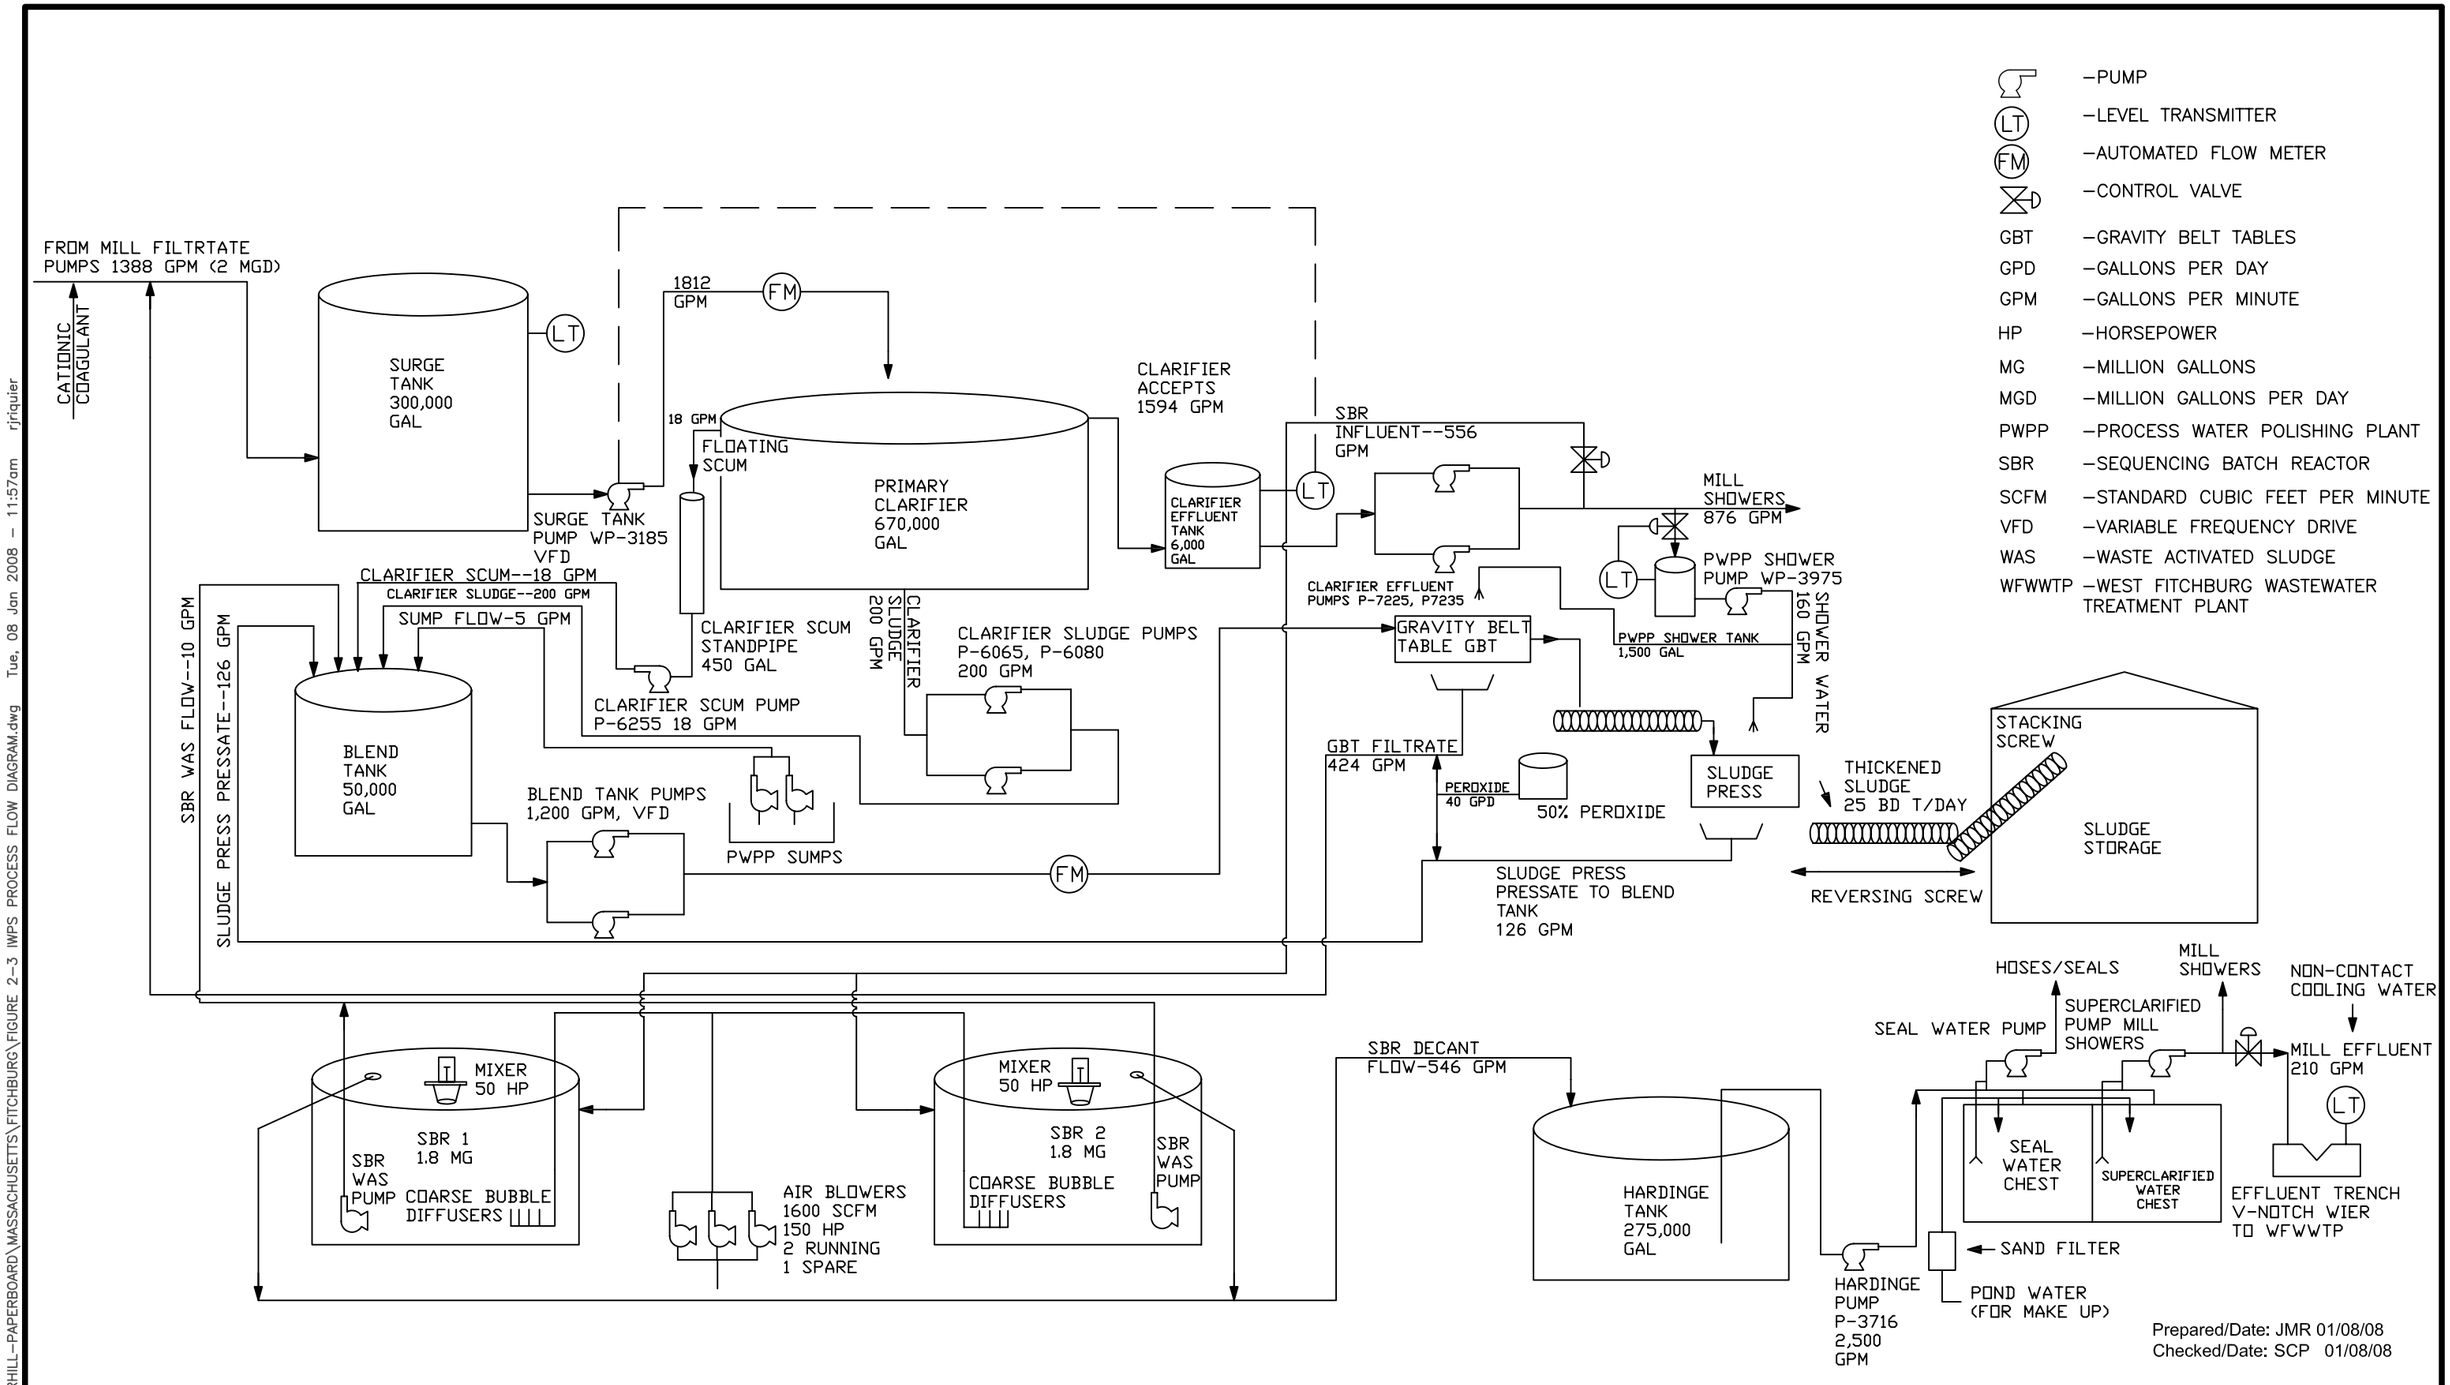

	–PUMP
LT	–LEVEL TRANSMITTER
FM	–AUTOMATED FLOW METER
	–CONTROL VALVE
GBT	–GRAVITY BELT TABLES
GPD	–GALLONS PER DAY
GPM	–GALLONS PER MINUTE
HP	–HORSEPOWER
MG	–MILLION GALLONS
MGD	–MILLION GALLONS PER DAY
PWPP	–PROCESS WATER POLISHING PLANT
SBR	–SEQUENCING BATCH REACTOR
SCFM	–STANDARD CUBIC FEET PER MINUTE
VFD	–VARIABLE FREQUENCY DRIVE
WAS	–WASTE ACTIVATED SLUDGE
WFWWTP	–WEST FITCHBURG WASTEWATER TREATMENT PLANT

NEWARK AMERICA
FITCHBURG, MASSACHUSETTS

MACTEC

IWPS PROCESS
FLOW DIAGRAM
PROJECT 3613-07-3068
FIGURE 2.3

M:\Projects\HAVERHILL-PAPERBOARD\MASSACHUSETTS\FITCHBURG\FIGURE 2-3 IWPS PROCESS FLOW DIAGRAM.dwg Tue, 08 Jan 2008 - 11:57am rjriquier