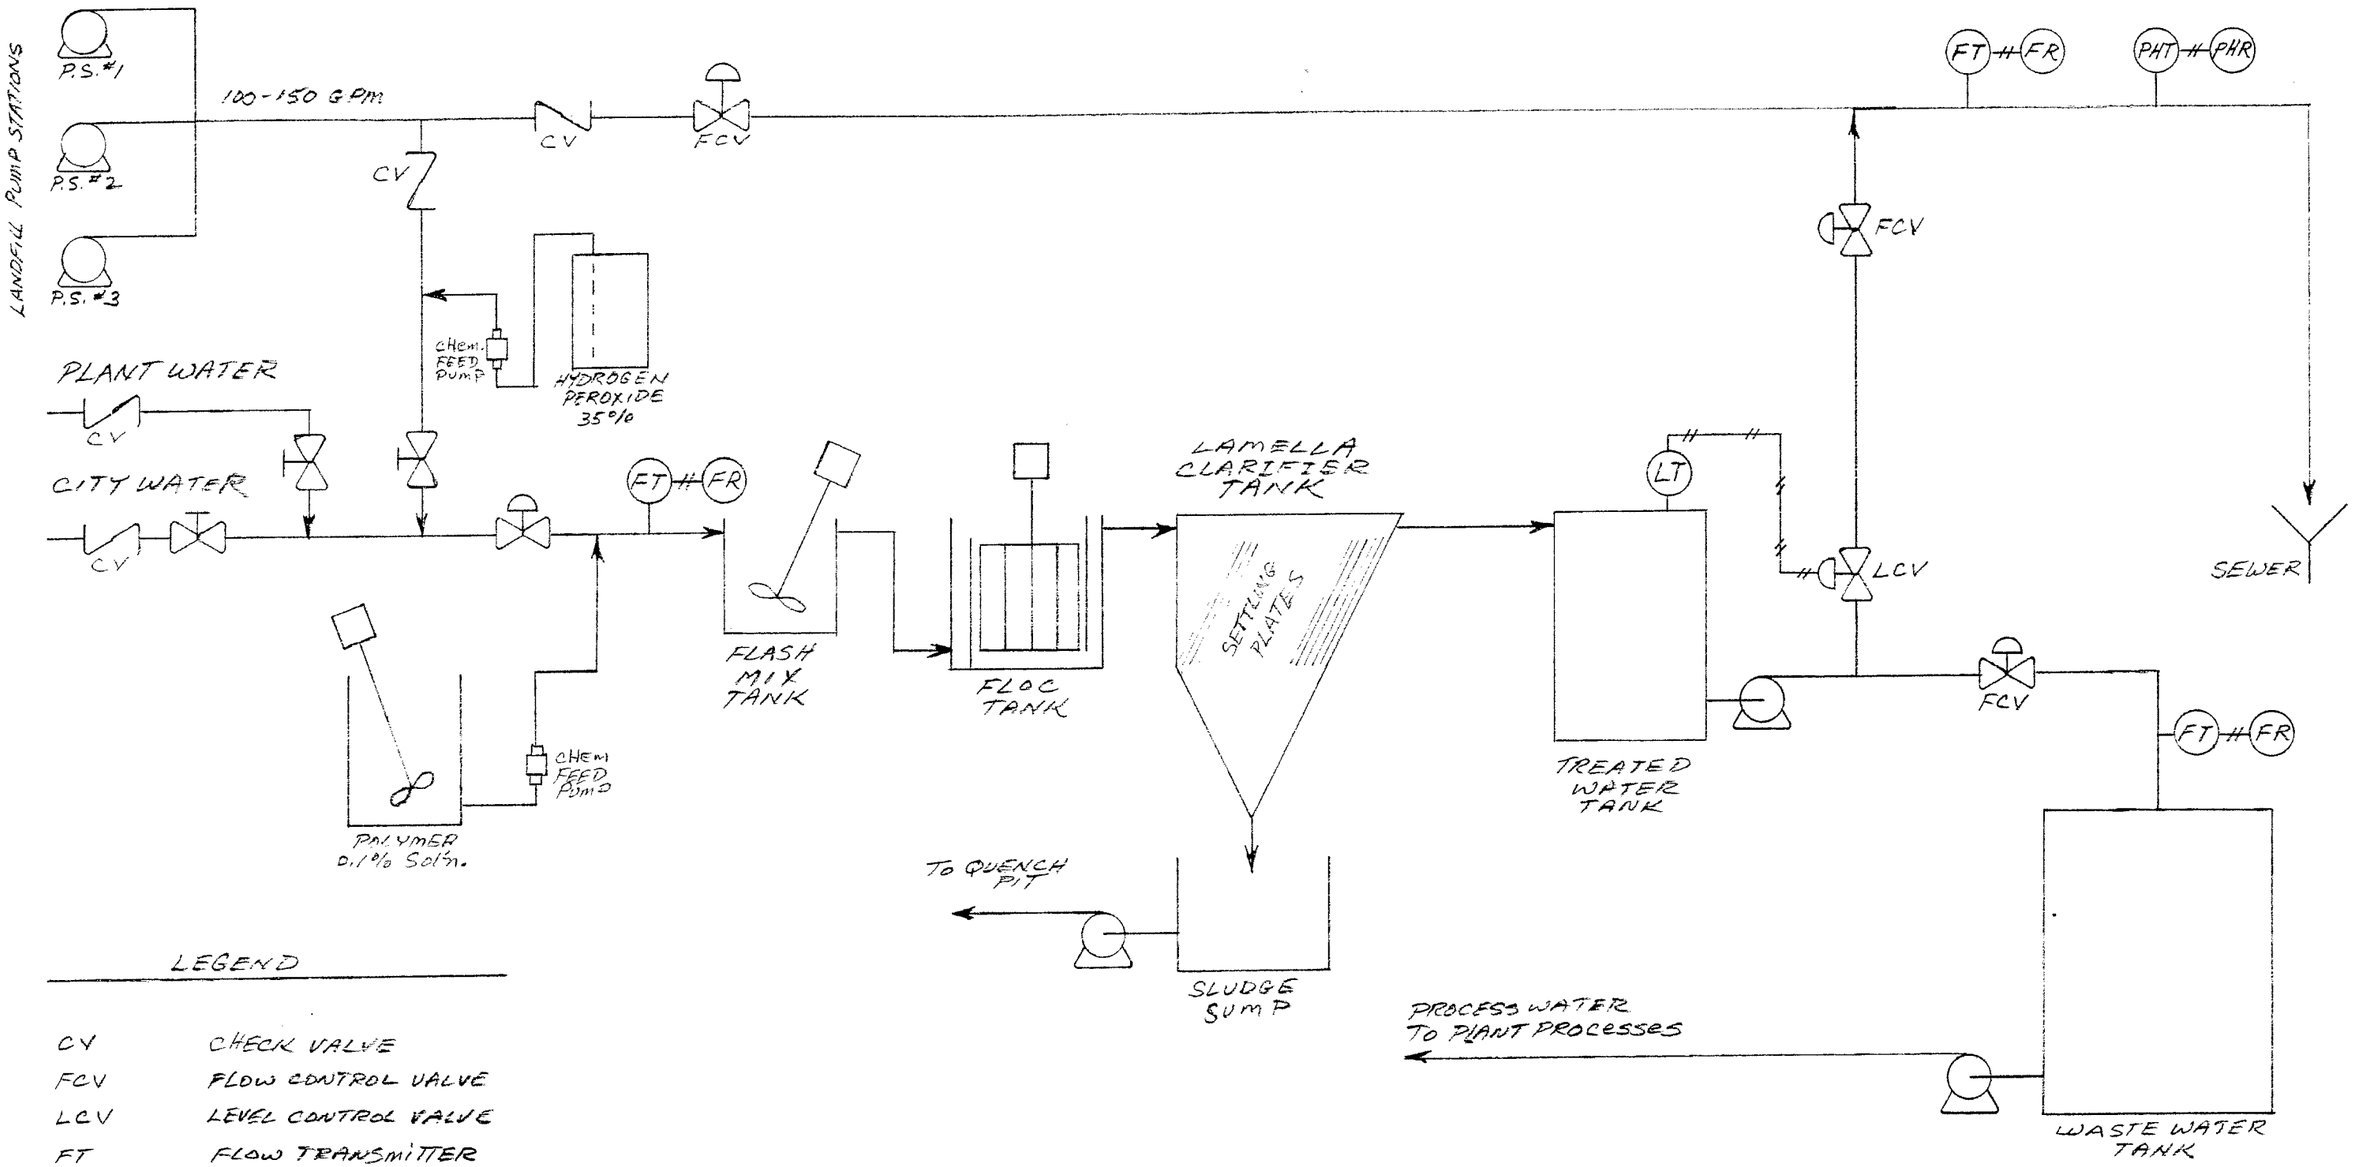

LEGEND

CV	CHECK VALVE
FCV	FLOW CONTROL VALVE
LCV	LEVEL CONTROL VALVE
FT	FLOW TRANSMITTER
FR	FLOW RECORDER
pHT	pH TRANSMITTER
pHR	pH RECORDER
P.S.	PUMP STATION
—#—	INSTRUMENT SIGNAL LINE

COMMONWEALTH OF MASSACHUSETTS
MICHAEL J. SWEENEY
CHEMICAL
NO. 30782
REGISTERED
PROFESSIONAL ENGINEER

Michael J Sweeney

WHEELABRATOR SAUGUS INDUSTRIAL WASTEWATER PRETREATMENT SYSTEM		
PROCESS & INSTRUMENTATION DIAGRAM		
DRAWN BY: JLF DATE: 3/18/08	SCALE: NONE	DRAWING NO.: WS-031808