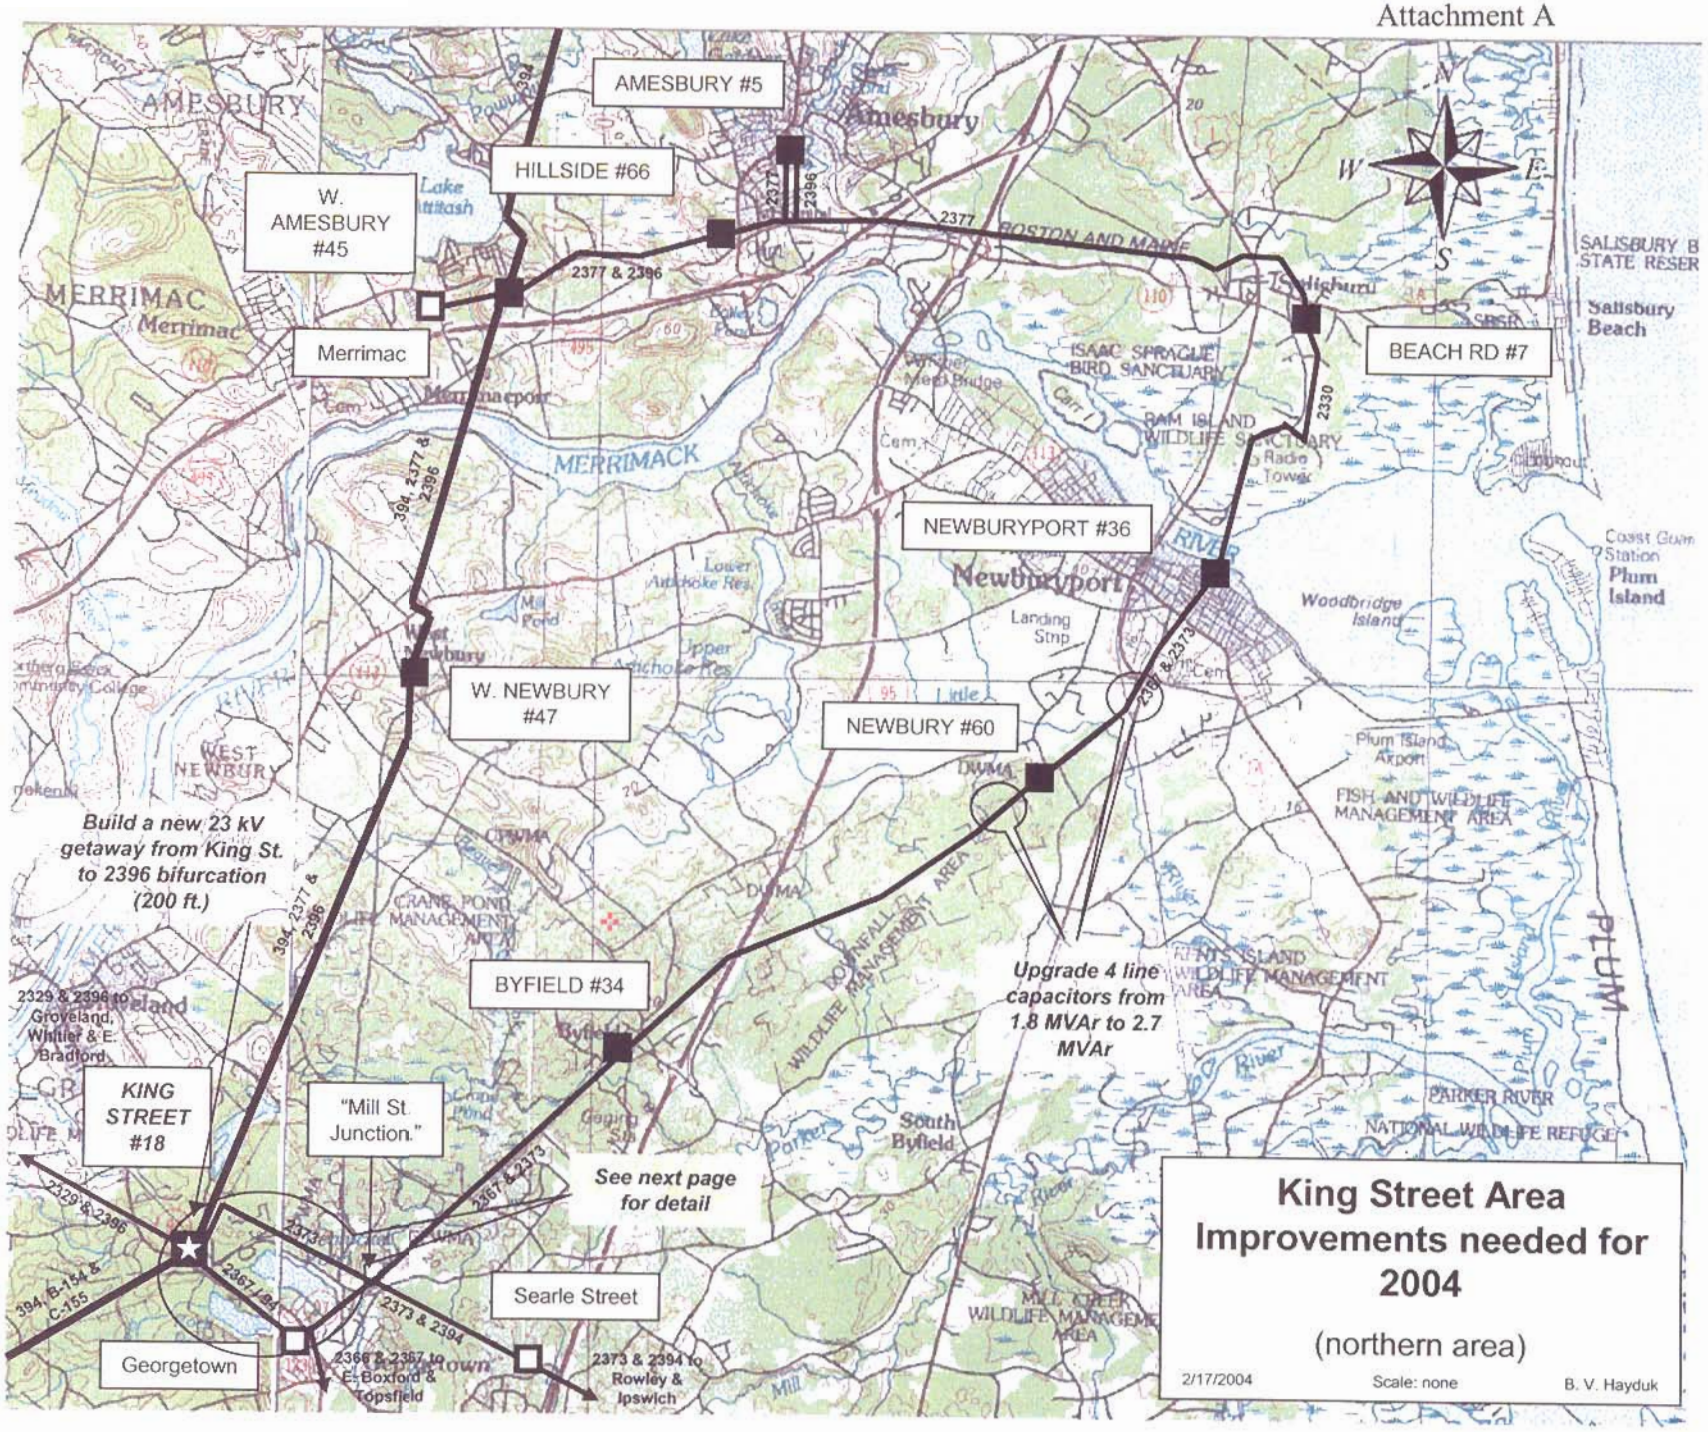

King Street Area Improvements needed for 2004

(northern area)

2/17/2004 Scale: none B. V. Hayduk