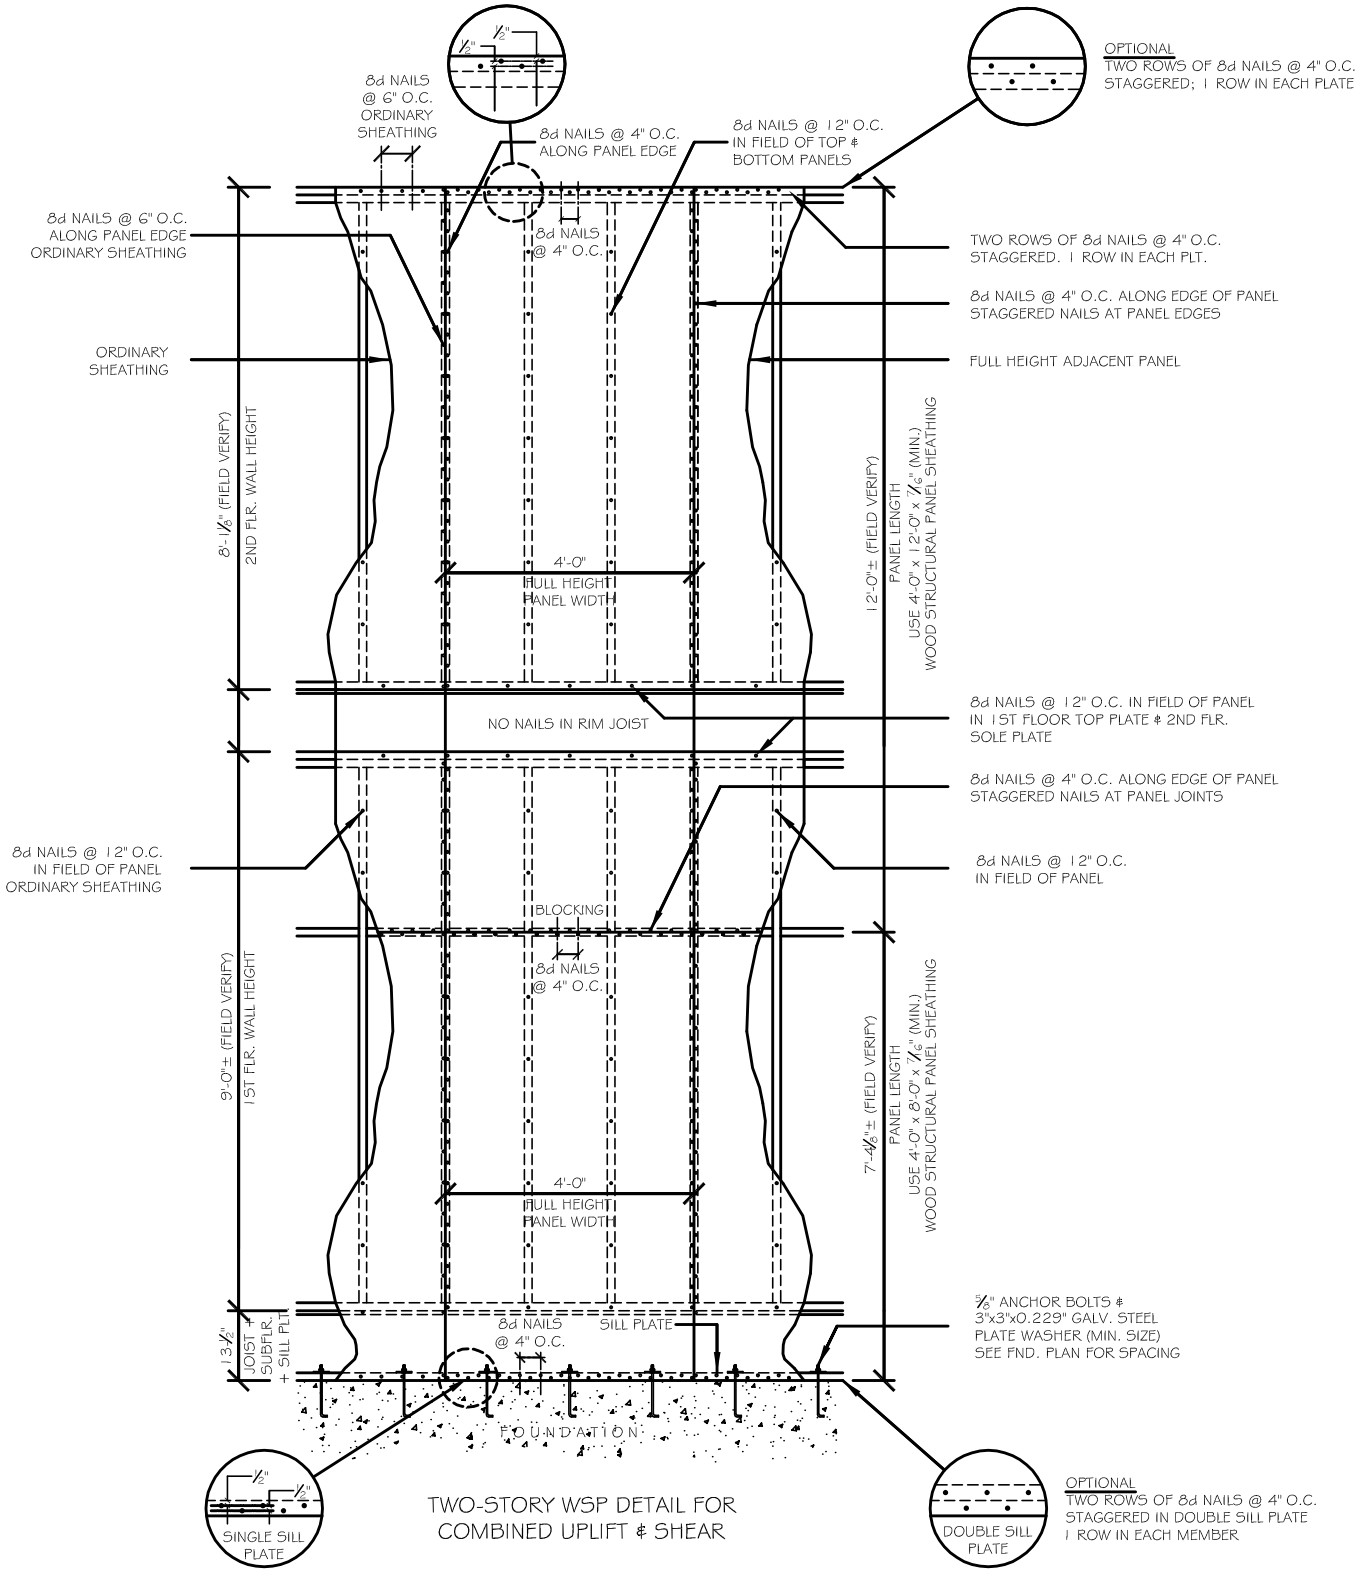


TWO-STORY WSP DETAIL FOR COMBINED UPLIFT & SHEAR