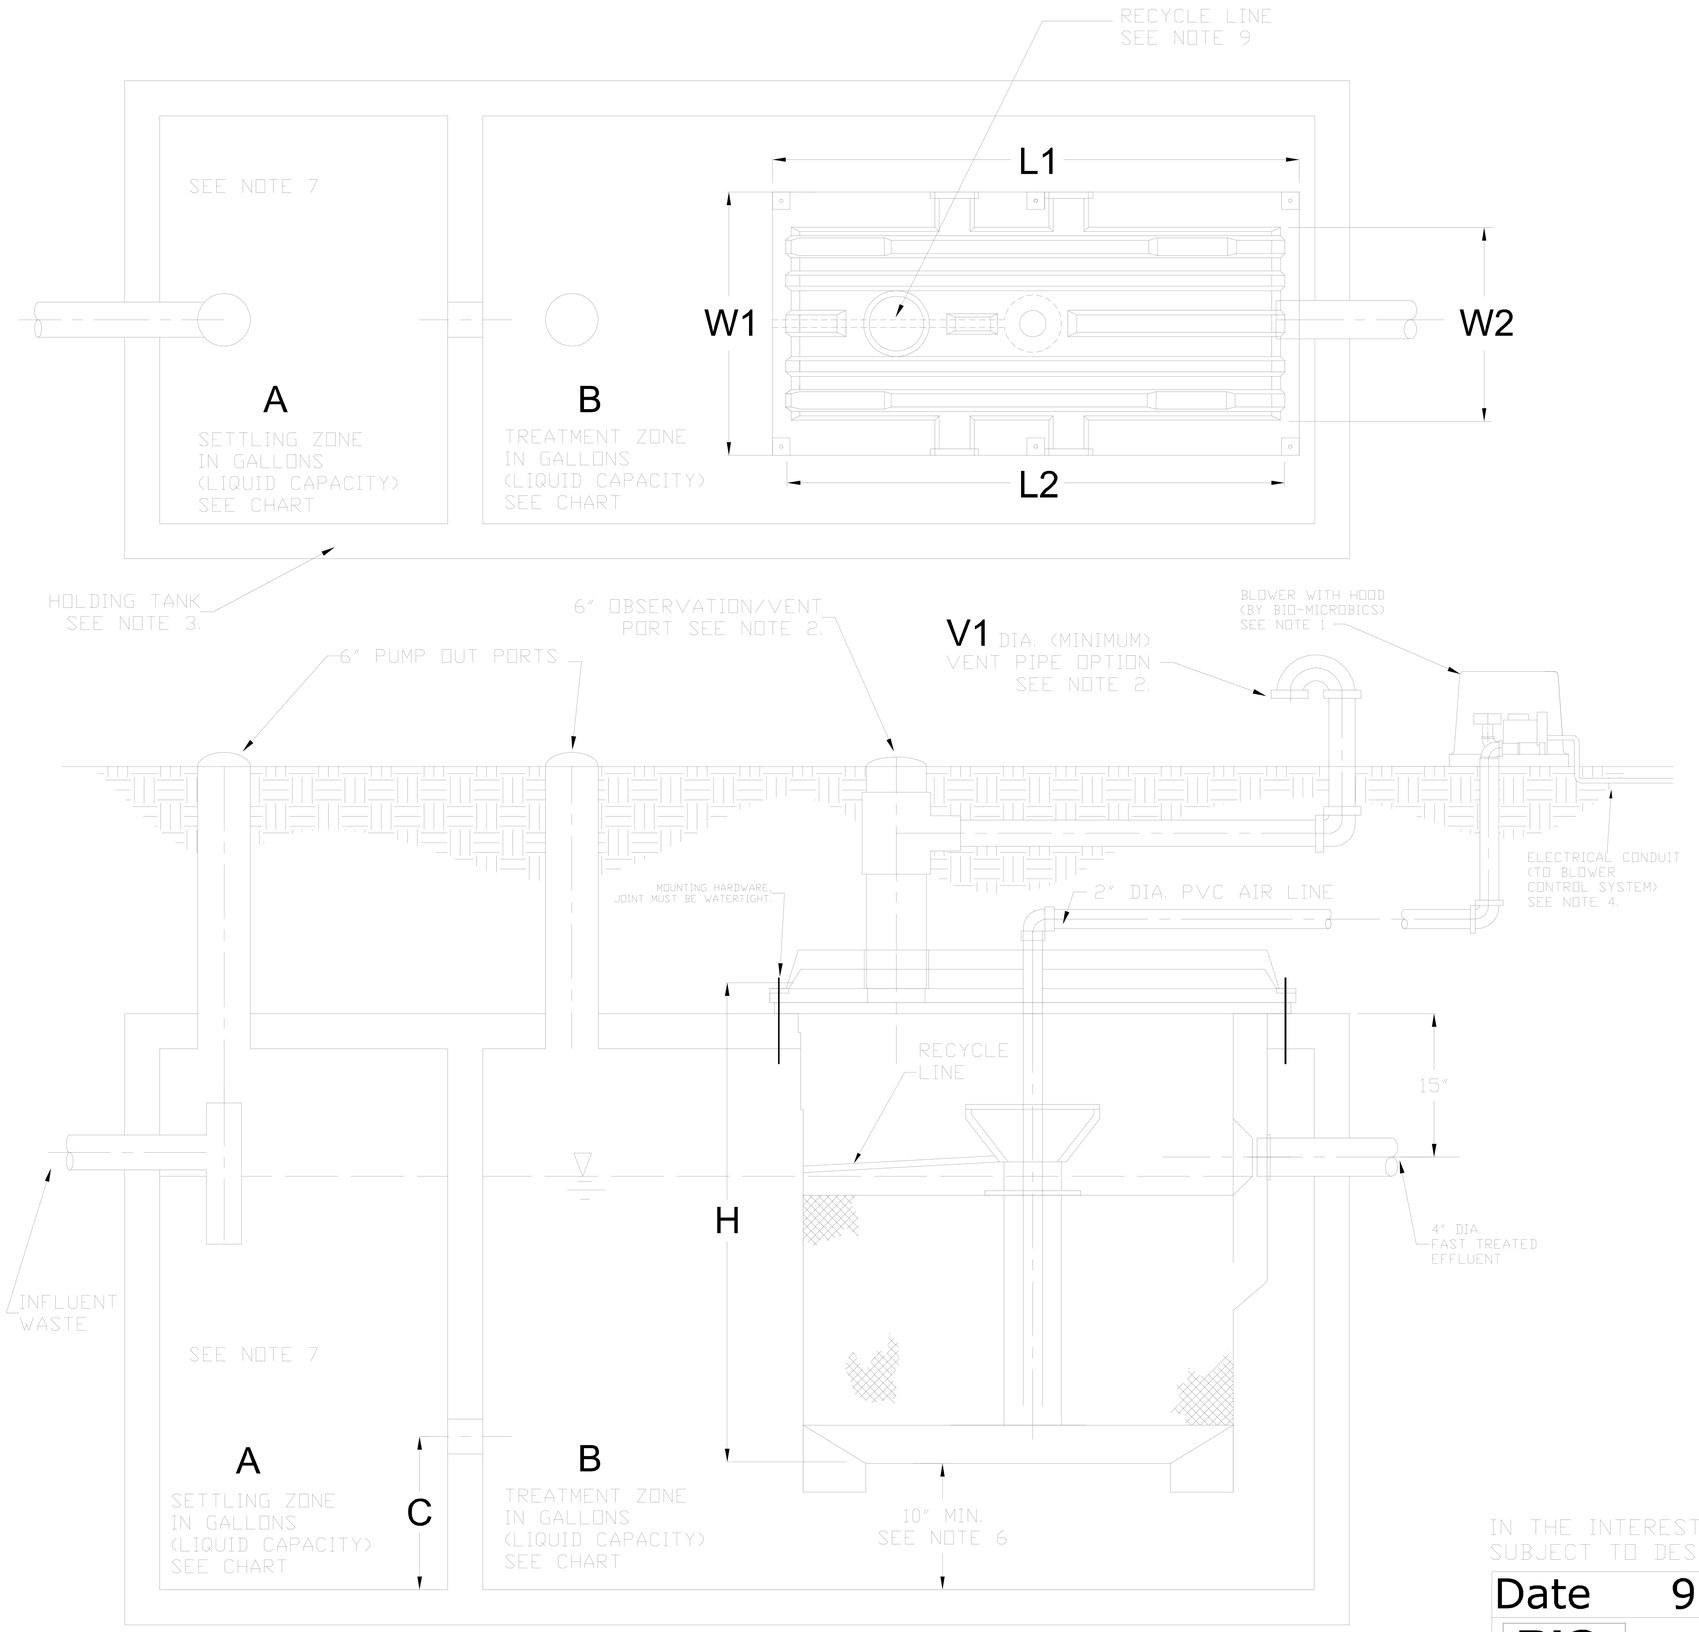

NOTES

1. BLOWER MUST BE WITHIN 100 FEET OF FAST UNIT WITH LESS THAN 4 ELBOWS IN THE PIPING SYSTEM(@100 FT.). FOR DISTANCES GREATER THAN 100 FEET--CONSULT FACTORY. BLOWER MUST BE LOCATED ABOVE NORMAL FLOOD LEVELS.

2. RUN VENT TO DESIRED LOCATION
OR:
CAP OBSERVATION/VENT PIPE WITH 6" VENT GRATE. SEE ADDITIONAL VIEWS DRAWING AND SEE TABLE FOR SIZING.

3. ALL APPURTENANCES TO THE FAST (e.g. SEPTIC TANK, PUMPOUTS, ETC.) MUST CONFORM TO MASSACHUSETTS STATE CODES.

4. BLOWER CONTROL SYSTEM BY BIO-MICROBICS, INC.

5. COPYRIGHT (C) 2001, BIO-MICROBICS, INC.

6. MUST INCREASE TANK SIZE BY 20% IF MINIMUM OF 10 INCHES IS USED BETWEEN THE UNIT AND THE BASE OF THE TANK. CONSULT FACTORY FOR APPROVAL.

7. THE PRIMARY COMPARTMENT MAY BE A SEPARATE TANK.

8. FOUR LEG EXTENSIONS MAY BE USED TO STAND UNIT IN TANK ELIMINATING THE NEED FOR THE LID. REFER TO INSTALLATION MANUAL FOR MORE INFORMATION.

9. RECYCLE LINE FOR DENITRIFICATION.

NOTE
SEE TABLE ON PAGE:
0.5, 0.75, 0.9,
1.0 & 1.5 FAST®
UNITS DIM CHART
(CUT VIEW) MA

IN THE INTEREST OF TECHNOLOGICAL PROGRESS, ALL PRODUCTS ARE SUBJECT TO DESIGN AND/OR MATERIAL CHANGE WITHOUT NOTICE.

Date 9-16-02

BIO-MICROBICS® INCORPORATED

© Bio-Microbics, Inc. 2001

0.5,0.75, 0.9, 1.0 & 1.5 FAST® Units (Plan and Cut Views) for Massachusetts

THE DESIGN AND DETAIL OF THIS DRAWING IS THE PROPERTY OF BIO-MICROBICS, INC. AND IS NOT TO BE USED EXCEPT IN CONNECTION WITH OUR WORK. DESIGN AND INVENTION RIGHTS ARE RESERVED.
DIMENSIONS ARE IN INCHES UNLESS OTHERWISE NOTED.

Drawn by BMI