RGW23KV-2

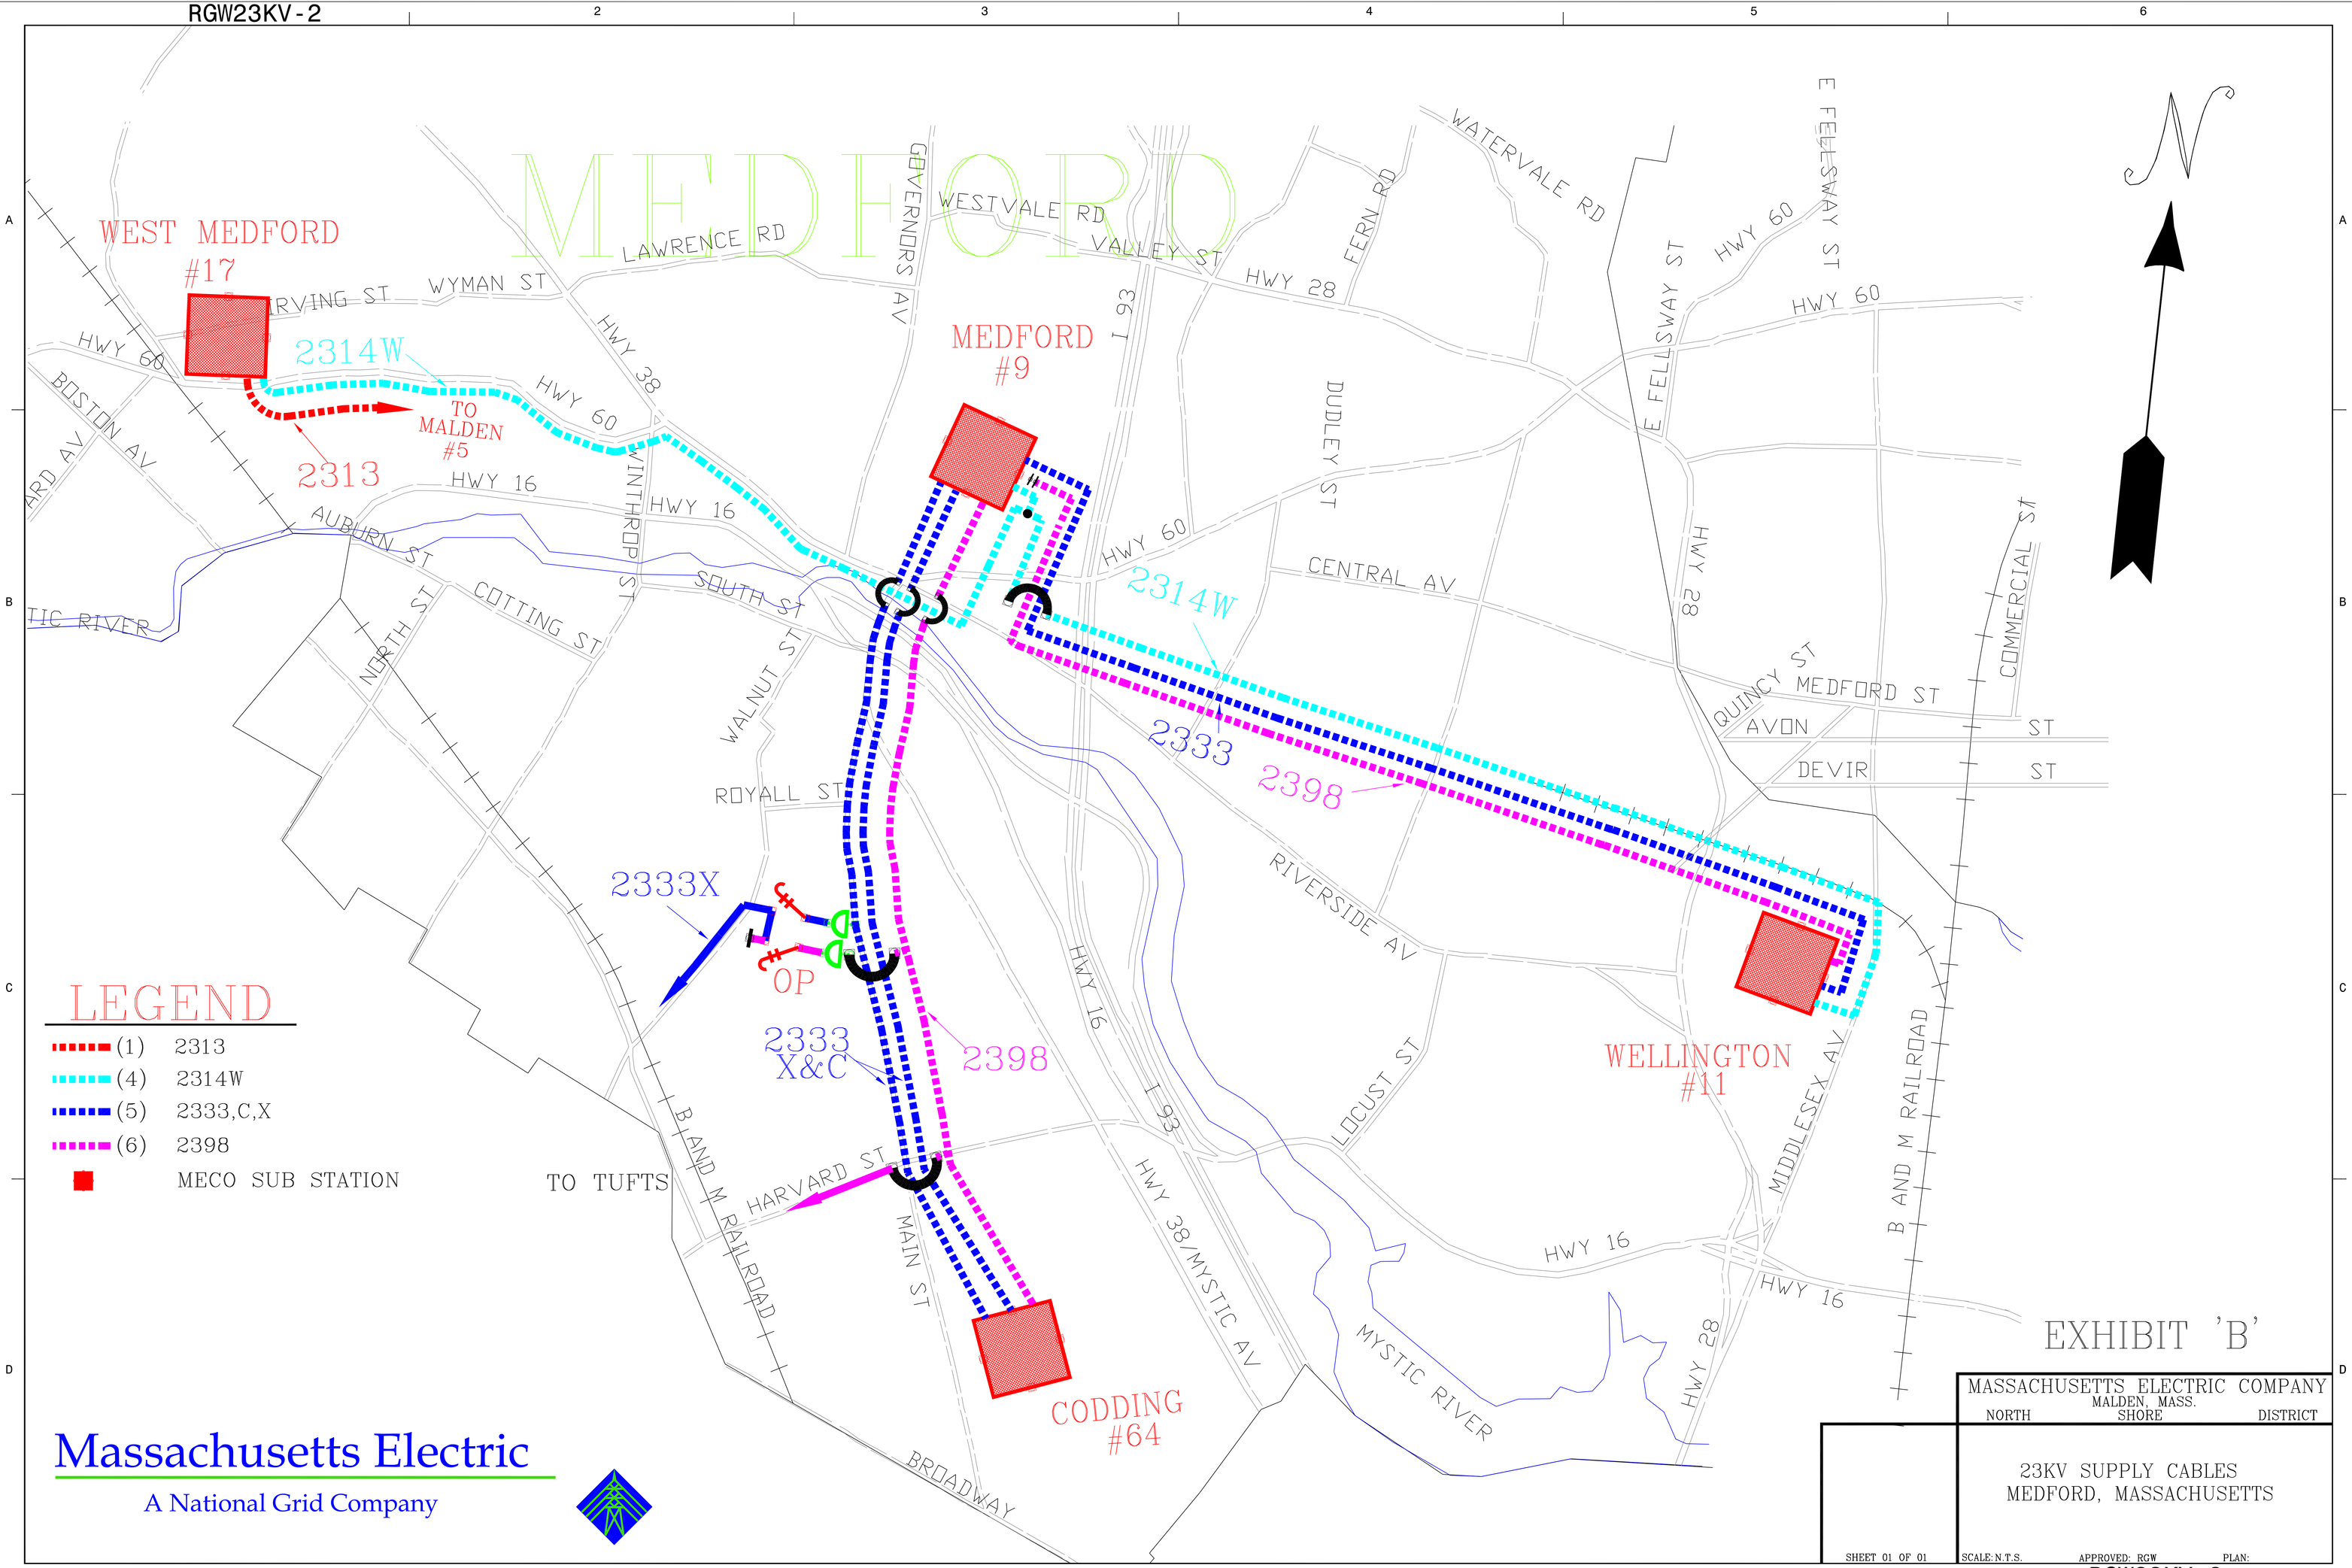

EXHIBIT 'B'

MASSACHUSETTS ELECTRIC COMPANY
MALDEN, MASS.
NORTH SHORE DISTRICT

23KV SUPPLY CABLES
MEDFORD, MASSACHUSETTS

SHEET 01 OF 01 | SCALE: N.T.S. | APPROVED: RGW | PLAN:

RGW23KV-2

Massachusetts Electric
A National Grid Company

REVISIONS-DESCRIPTION

REV.	DATE	MADE	CHK'D	SUP'V	INSP.	REV'D	REV'D	APV'D	APV'D
1									
2									
3									
4									
5									
6									
7									
8									

ORIGINAL
DATE: 07/18/2002
MADE: V.L.S.
CHECKED
INSPECTED
REVIEWED: R.G.W.
APPROVED: R.G.W.
APPROVED: R.J.H.