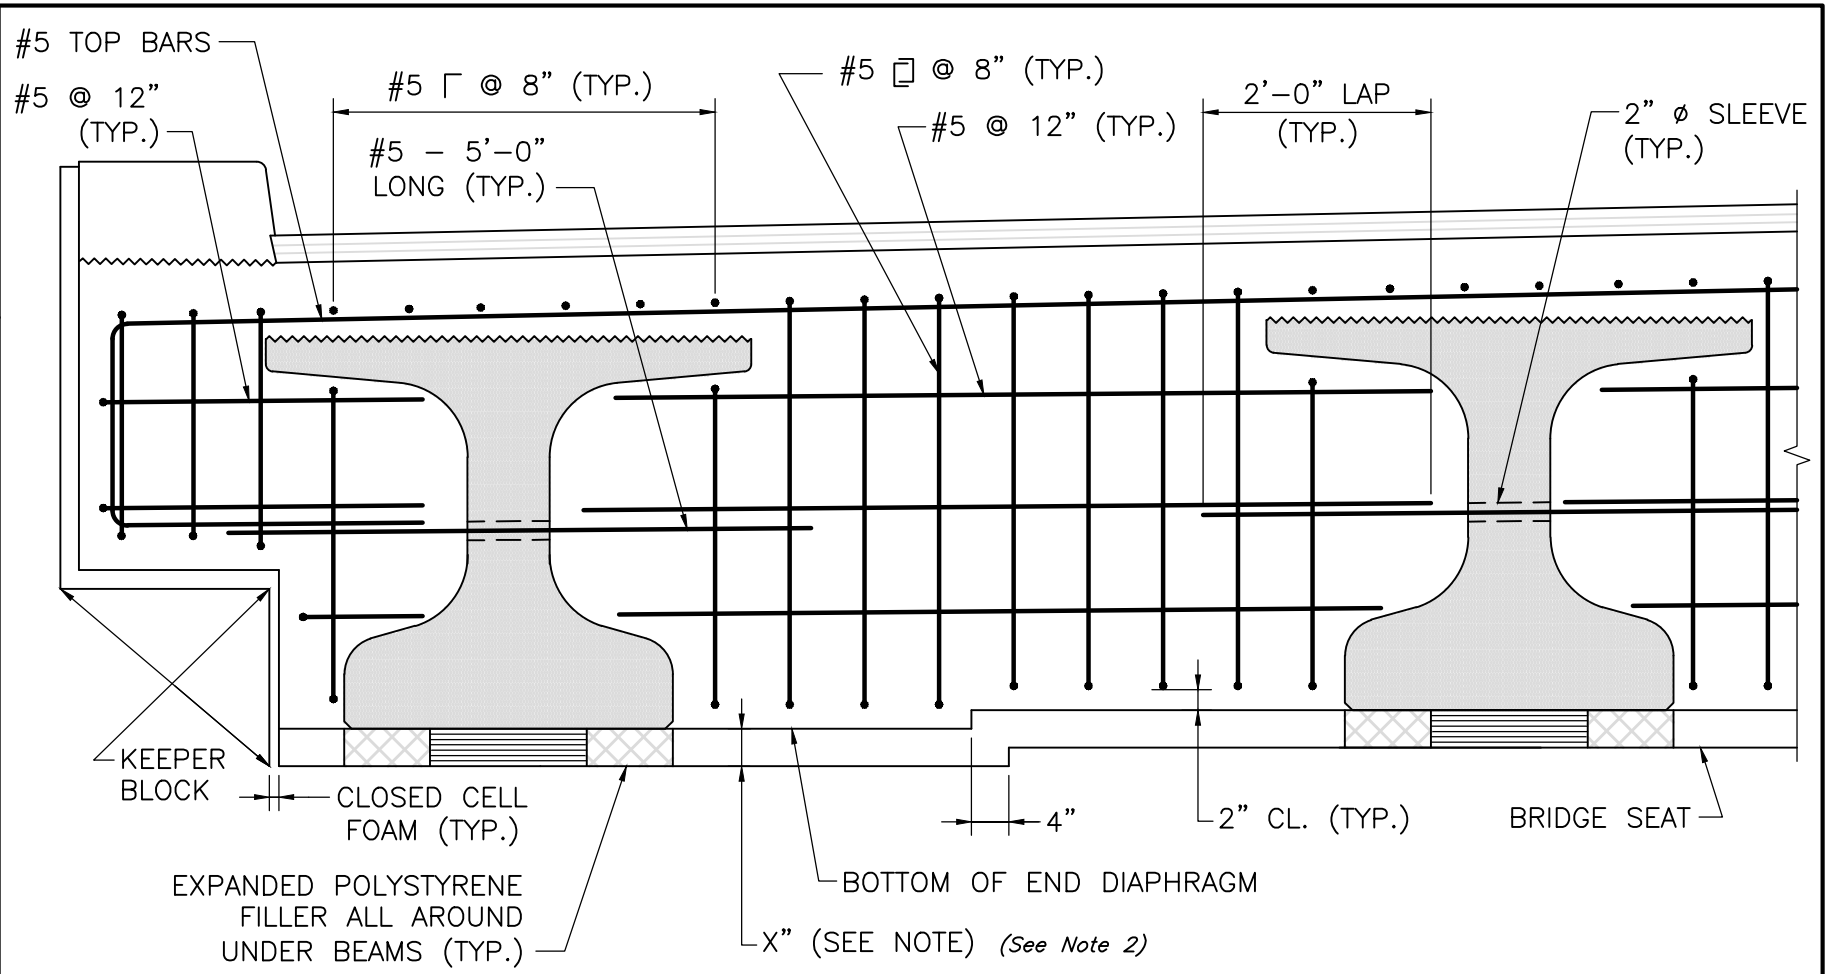

AT KEEPER BLOCK/CURTAIN WALL *TYPICAL INTERIOR BAY*

NOTE:

CONTRACTOR MAY USE EXPANDED POLYSTYRENE FILLER OR A REMOVABLE FORM TO FORM THE BOTTOM OF THE END DIAPHRAGM.

END DIAPHRAGM ELEVATION

SCALE: $\frac{3}{4}$" = 1'–0"

NOTES:

1. *Detail shown is for NEBT 1000. Modify drawing as needed for the NEBT being used.*
2. *Dimension to be provided is equal to Total Thickness of Bearing.*

massDOT Massachusetts Department of Transportation Highway Division

LRFD BRIDGE MANUAL, PART II

NEBT'S – END DIAPHRAGM ELEVATION

ABUTMENT DETAILS

DATE OF ISSUE JUNE 2013

DRAWING NUMBER **6.4.4**