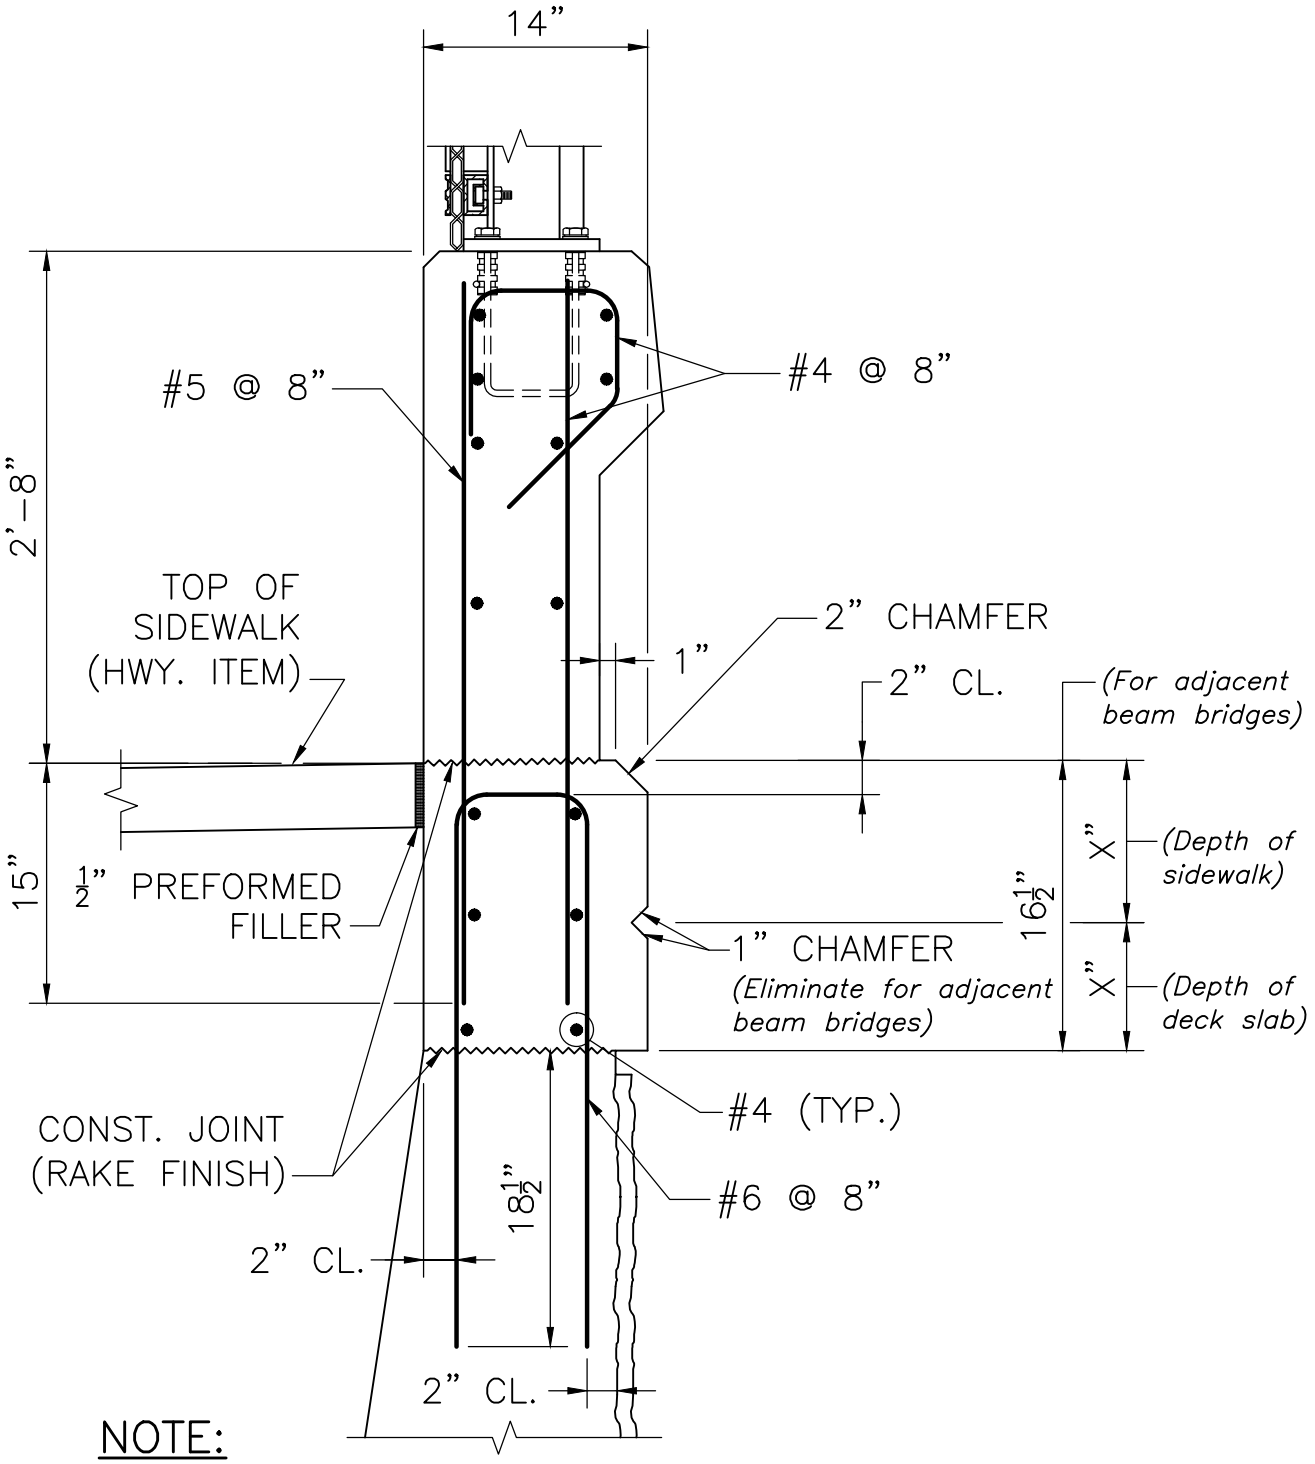

NOTE:

SEE SECTION THRU CP-PL2 BARRIER AT SIDEWALK FOR DIMENSIONS AND REINFORCEMENT NOT SHOWN HERE.

NOTE:
Include and label all reinforcement at the top of the wingwall.

TOP OF U-WINGWALL DETAILS AT SIDEWALK

SCALE: 1" = 1'-0"