


MATERIAL LEGEND

- 01 L800 C.I.P. CONCRETE PAVING
- 01 L800 INTEGRALLY COLORED EXPOSED AGGREGATE C.I.P. CONCRETE PAVING
- 02 L800 VEHICULAR-GRADE EXPOSED AGGREGATE CONCRETE
- 08 L800 CIVIL HOT MIX ASPHALT PAVING W/ EDGE RESTRAINT, SEE CIVIL SPECIFICATION 321216 FOR MATERIALS AND INSTALLATION
- 07 L800 POURED-IN-PLACE RUBBERIZED SURFACING
- 03 L801 REINFORCED TURF
- SHRUBS AND PERENNIALS
- PERENNIALS AND GROUNDCOVER PLANTS
- STORMWATER/RAINGARDEN PLANTING
- LAWN

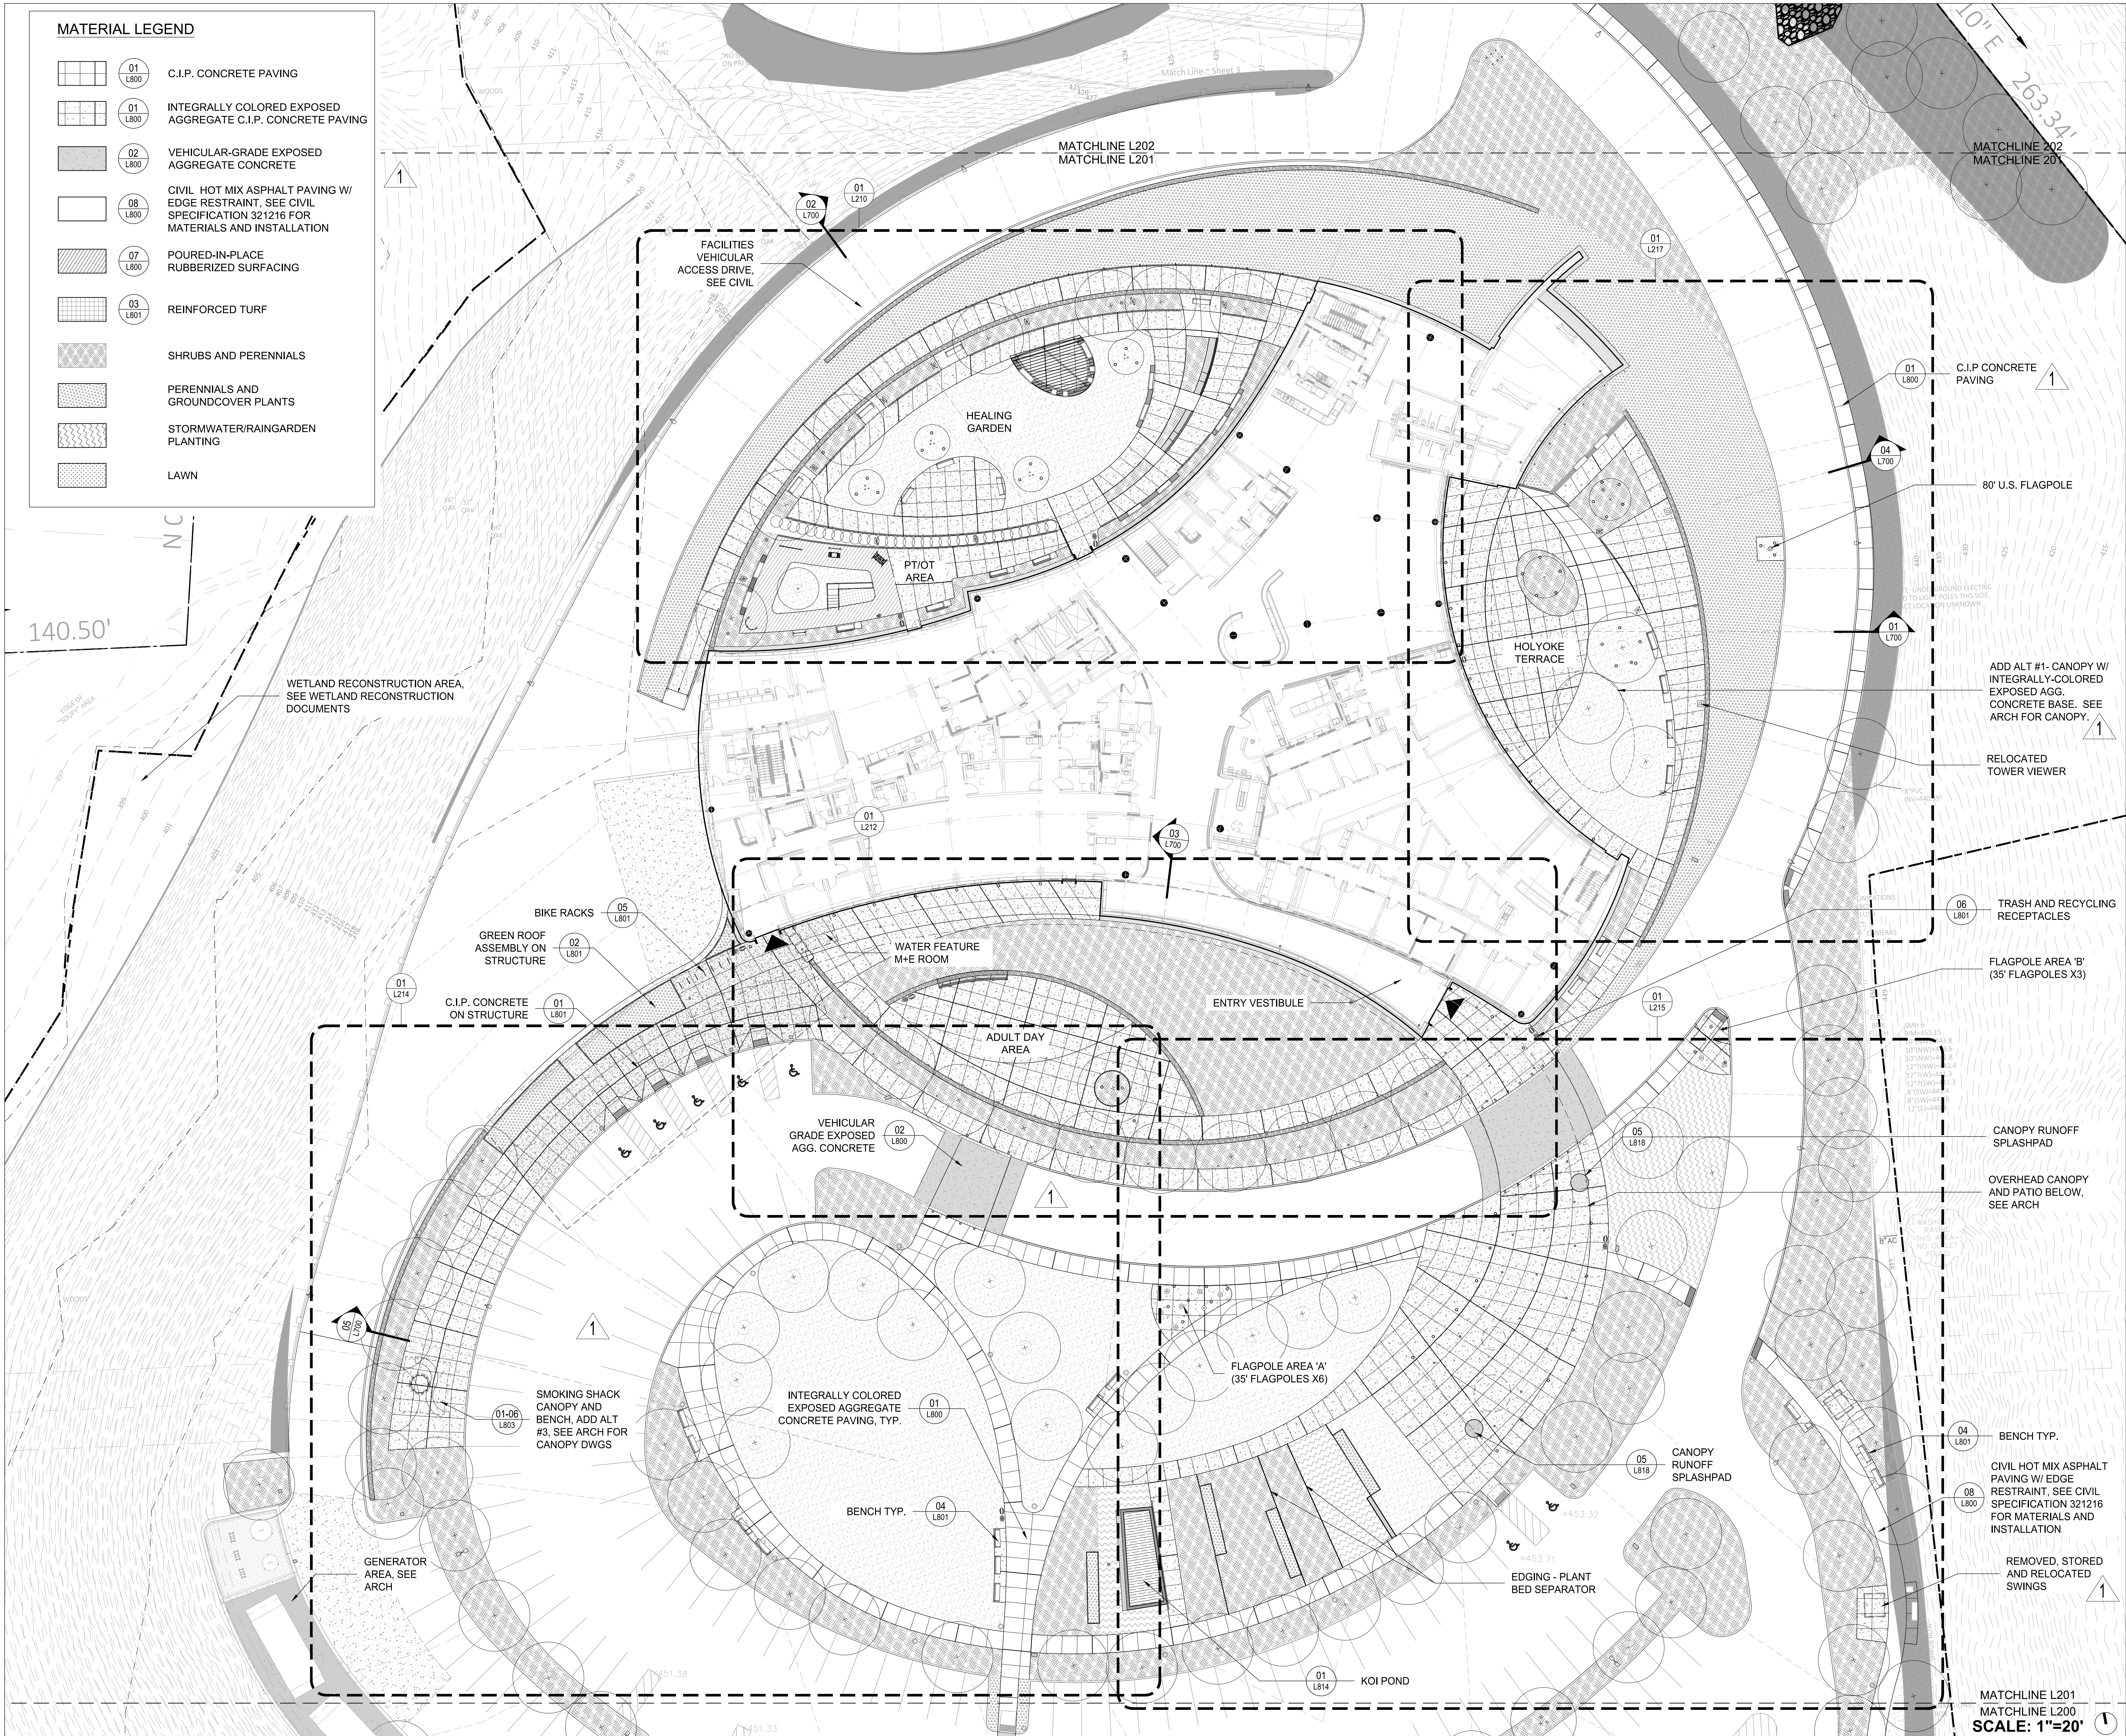

DIVISION OF CAPITAL ASSET
MANAGEMENT & MAINTENANCE

OFFICE OF PLANNING
DESIGN & CONSTRUCTION

McCormack Building
One Ashburton Place - Room 1500
Boston, MA 02108

617-727-4060
www.mass.gov/dcam

Project Name:
**SOLDIERS' HOME
IN HOLYOKE
LONG-TERM
CARE PROJECT**

DCAMM Project Number:
HLY2102

Project Location
**110 Cherry Street
Holyoke, MA 01040**

Project Architect
Payette Associates Inc.
290 Congress Street, Fifth Floor
Boston, MA 02210-1005
Tel: 617-895-1000
www.payette.com

Project Number:
40158.00

PAYETTE

Project Consultant
**LANDSCAPE ARCHITECT
GROUND INC.
285 WASHINGTON STREET #G
SOMERVILLE, MA 02143**



Site Number: HLY 00
CAMS Number: N/A
Building Number: 256 HLY 0010
Secretariat: E.O.H.H.S

Original Issue Date
01/10/2023

Revisions		
No.	Description	Date
1	ADDENDUM No. 1	03/02/2023
2	BULLETIN No. 1	11/7/2023

Drawing Title:
MATERIALS PLAN

Drawing Number:
L201



OFFICE OF PLANNING
DESIGN & CONSTRUCTION

617-727-4050
www.mass.gov/dcamm

Project Name:

**SOLDIERS' HOME
IN HOLYOKE
LONG-TERM
CARE PROJECT**

OCAMM Project Number:
HLY2102

Project Location

**110 Cherry Street
Holyoke, MA 01040**

Project Architect


Payette Associates Inc.
290 Congress Street, Fifth Floor
Boston, MA 02210-1005
Tel: 617-895-1000
www.payette.com

Project Number:
40158.00

PAYETTE

Project Consultant

LANDSCAPE ARCHITECT
GROUND INC.
285 WASHINGTON STREET #G
SOMERVILLE, MA 02143

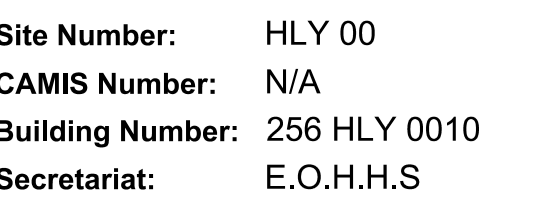

Original Issue Date

01/10/2023


Revisions		
No.	Description	Date
1	ADDENDUM No. 1	03/02/2023

Drawing Title:

MATERIALS PLAN

Drawing Number:

L214

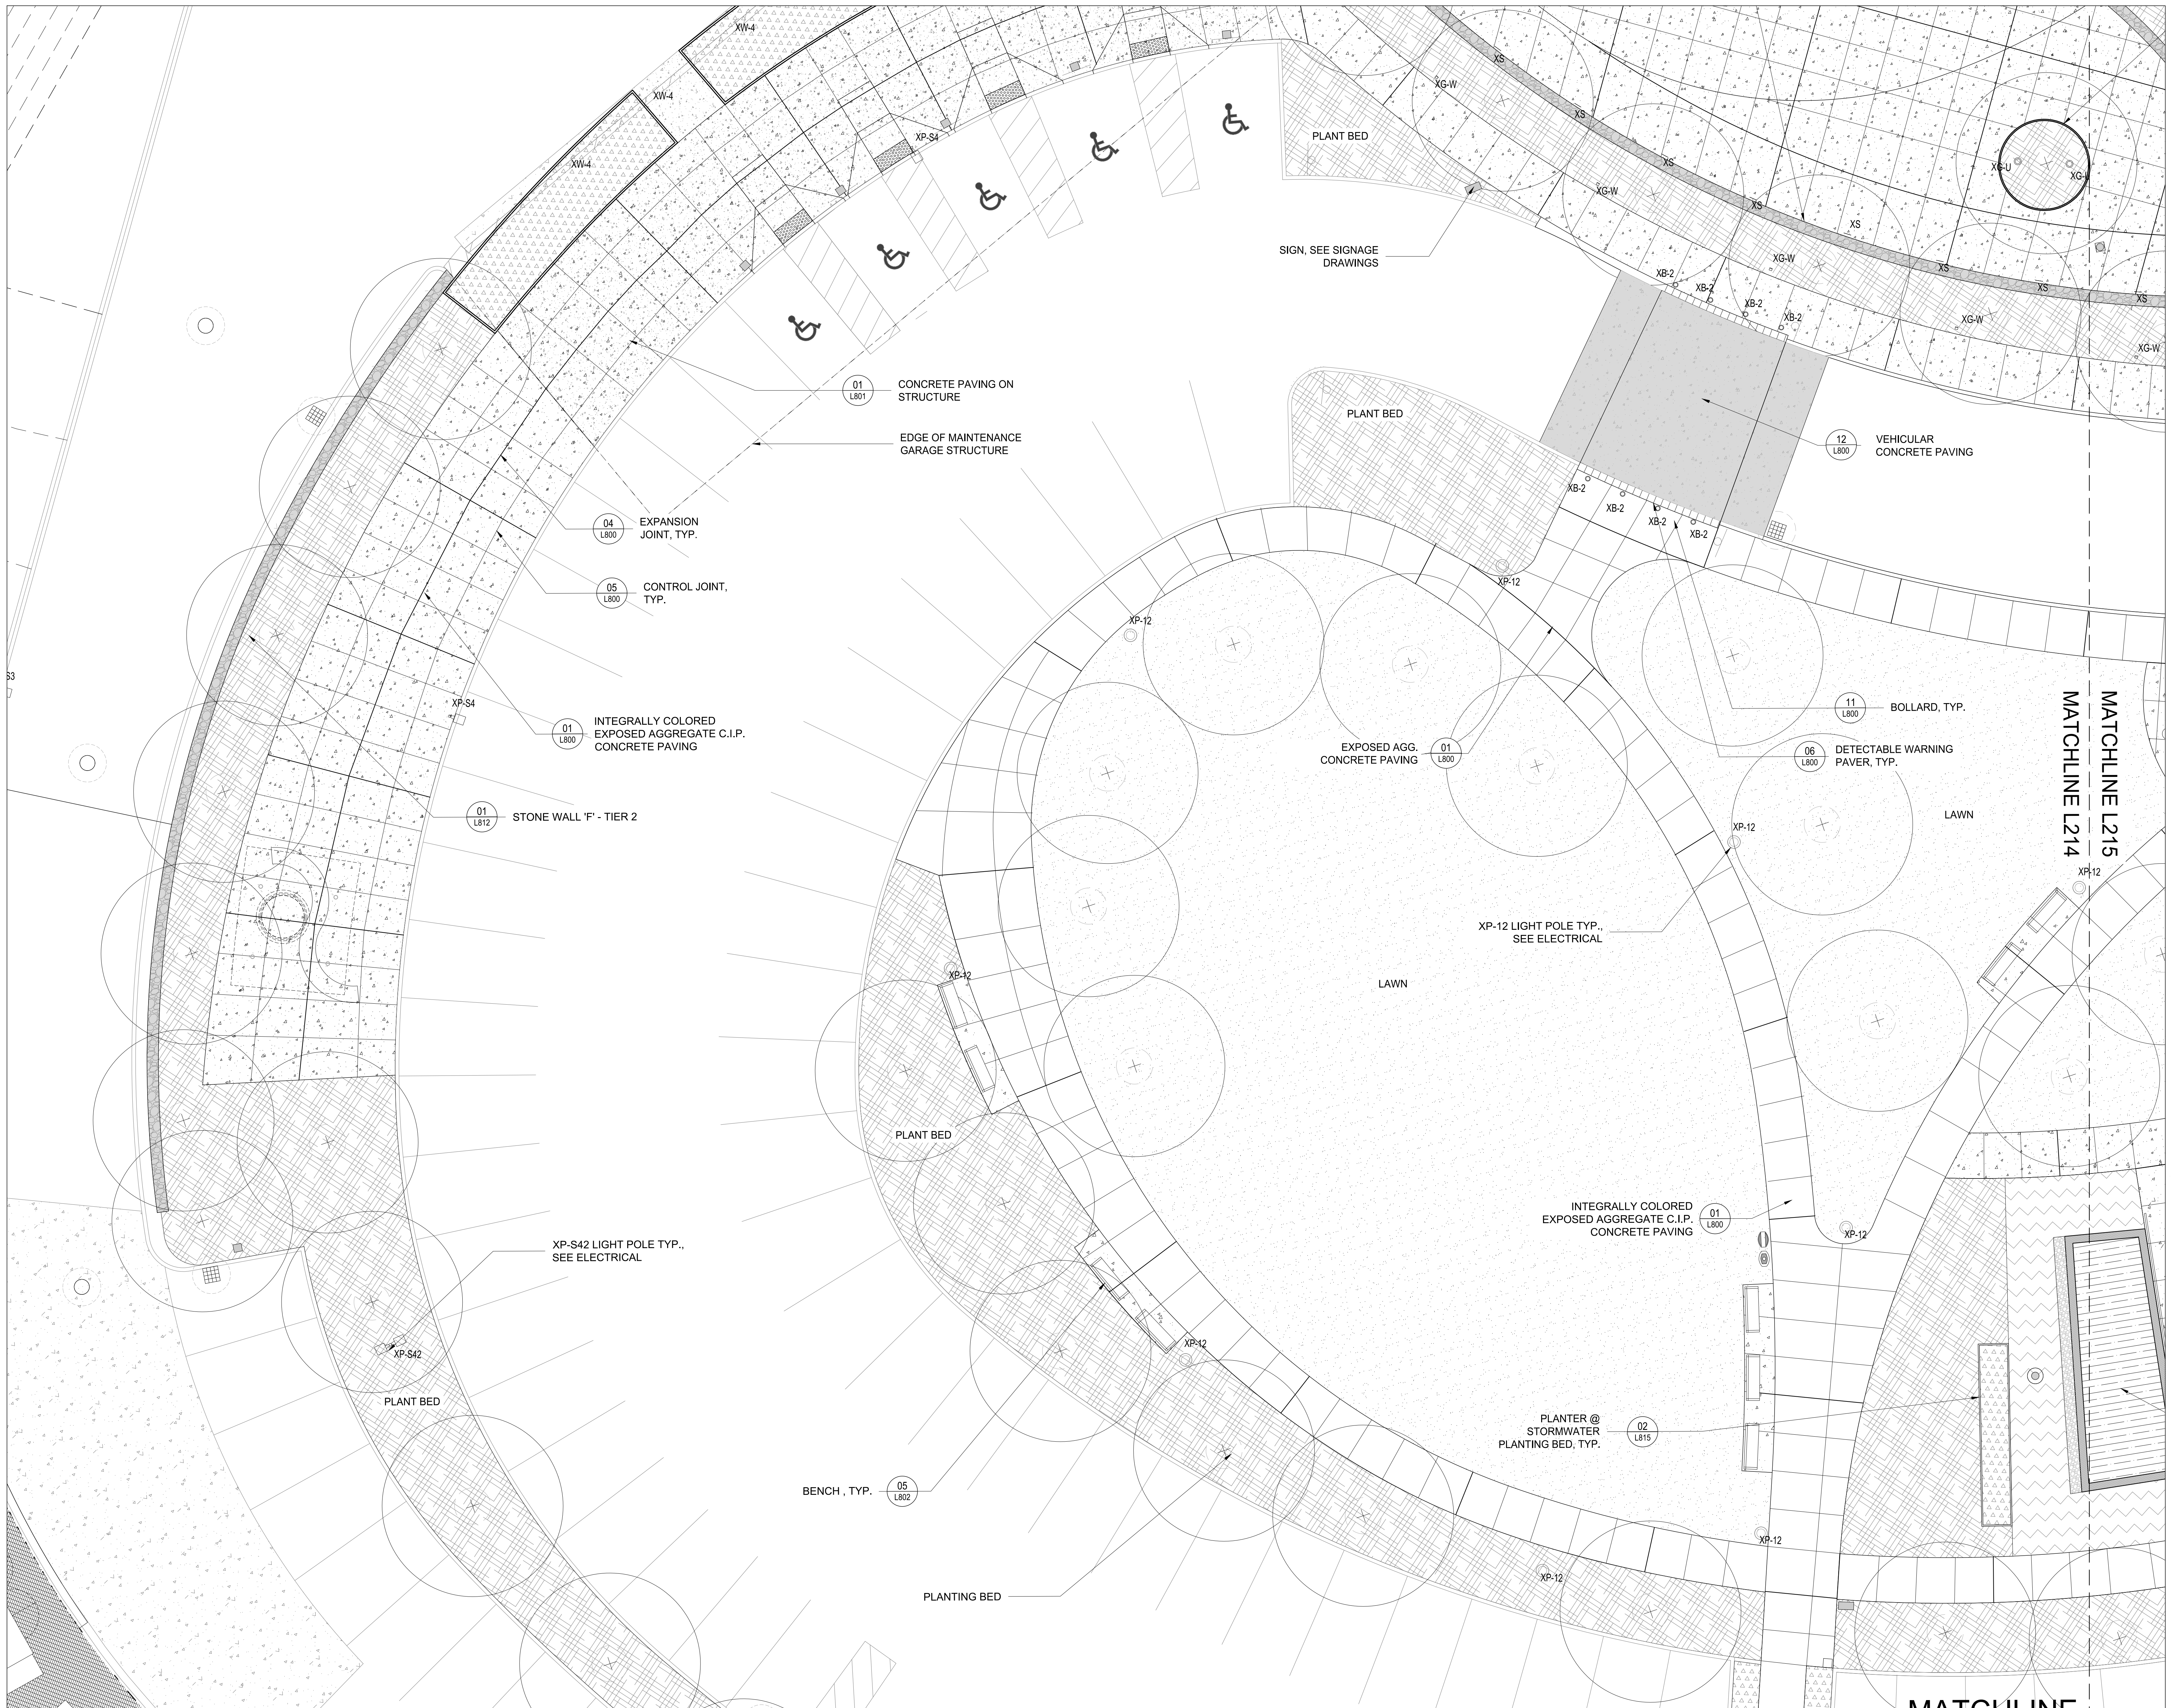

01

PLAN ENLARGEMENT: SOUTH ENTRY AREA

SCALE: 1"-0"=8'-0"



OFFICE OF PLANNING
DESIGN & CONSTRUCTION

617-727-4050
www.mass.gov/dcomm

**SOLDIERS' HOME
IN HOLYOKE
LONG-TERM
CARE PROJECT**

OCAMM Project Number:
HLY2102


**110 Cherry Street
Holyoke, MA 01040**

Payette Associates Inc.
290 Congress Street, Fifth Floor
Boston, MA 02210-1005
Tel: 617-895-1000
www.payette.com

Project Number:
40158.00

PAYETTE

LANDSCAPE ARCHITECT
GROUND INC.
285 WASHINGTON STREET #G
SOMERVILLE, MA 02143

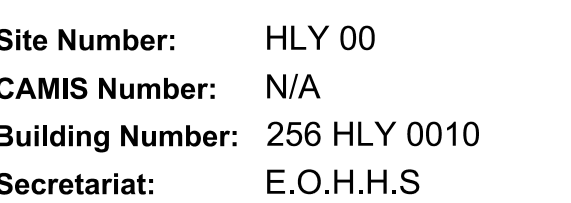


01/10/2023

Revisions		
No.	Description	Date
1	ADDENDUM No. 1	03/02/2023

MATERIALS PLAN

L215

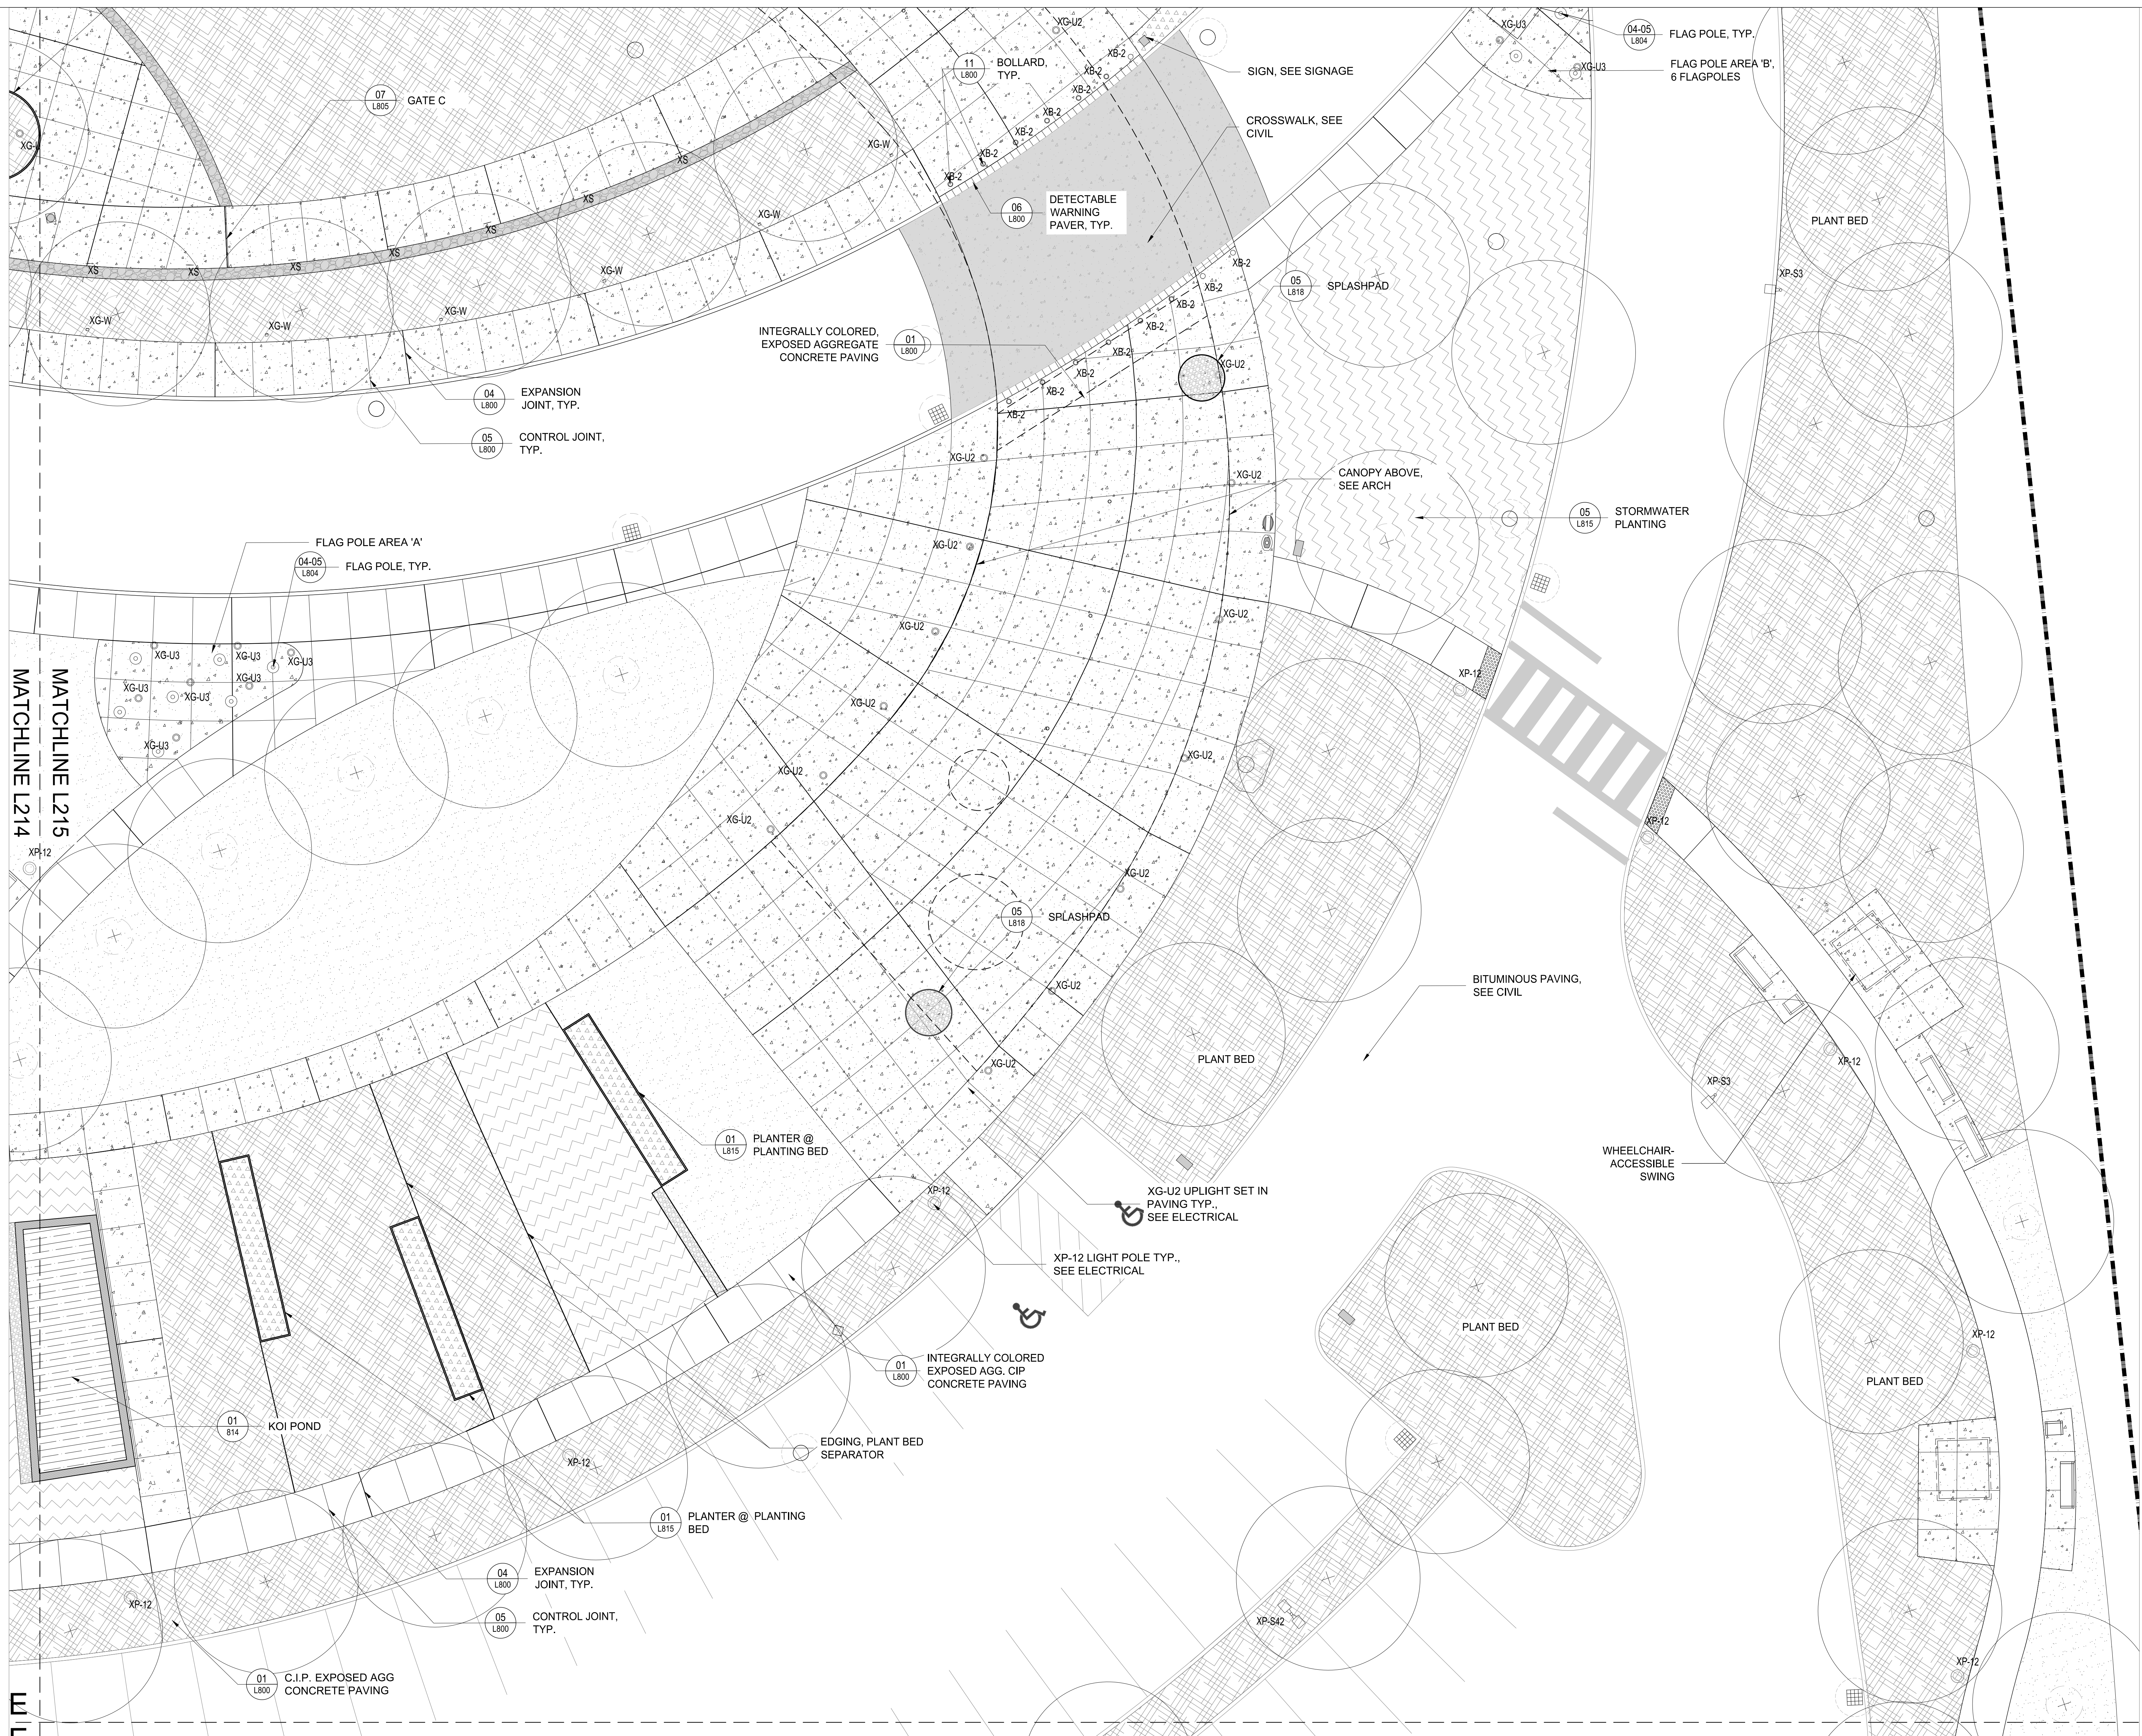

01 PLAN ENLARGEMENT: SOUTH ENTRY AREA
SCALE: 1"=0'-0"