Proposed Cross Section

Riverbend Park (west end) to Hawthorn Street

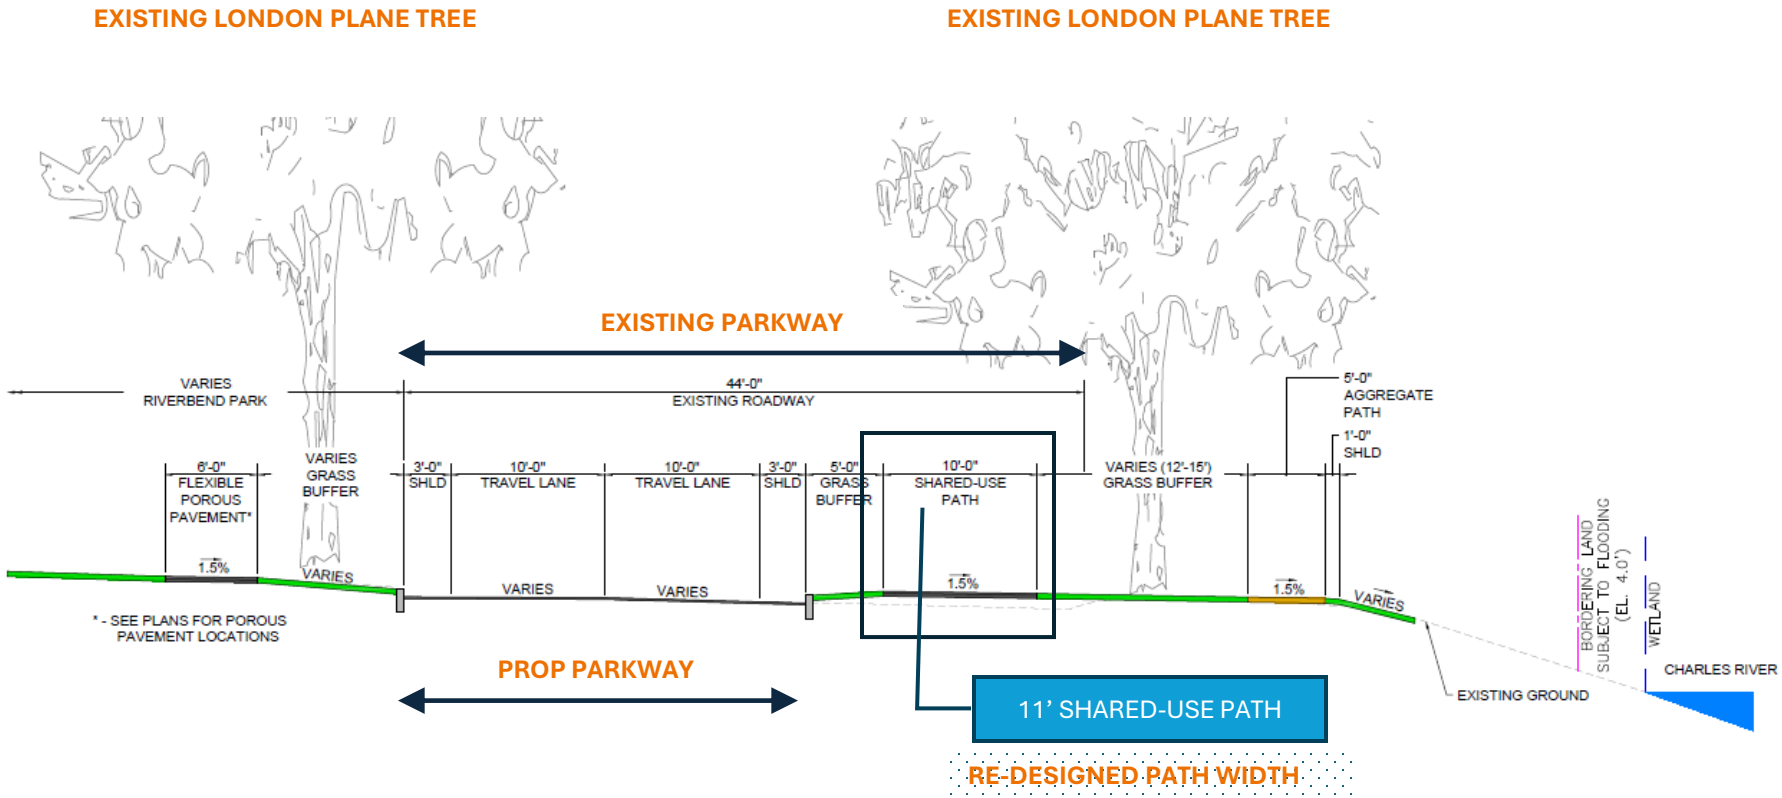

Proposed Cross Section

Hawthorn Street to JFK Memorial Park

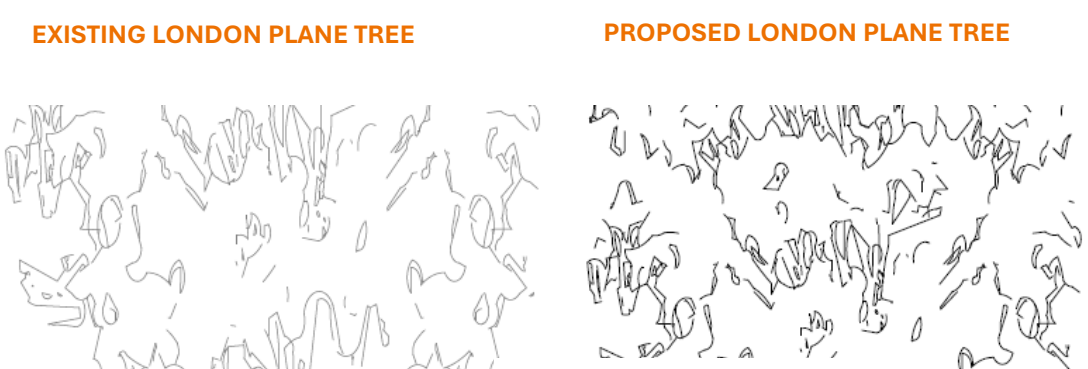

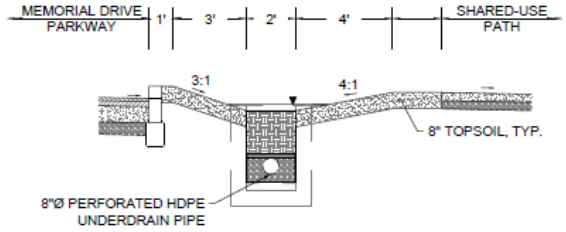
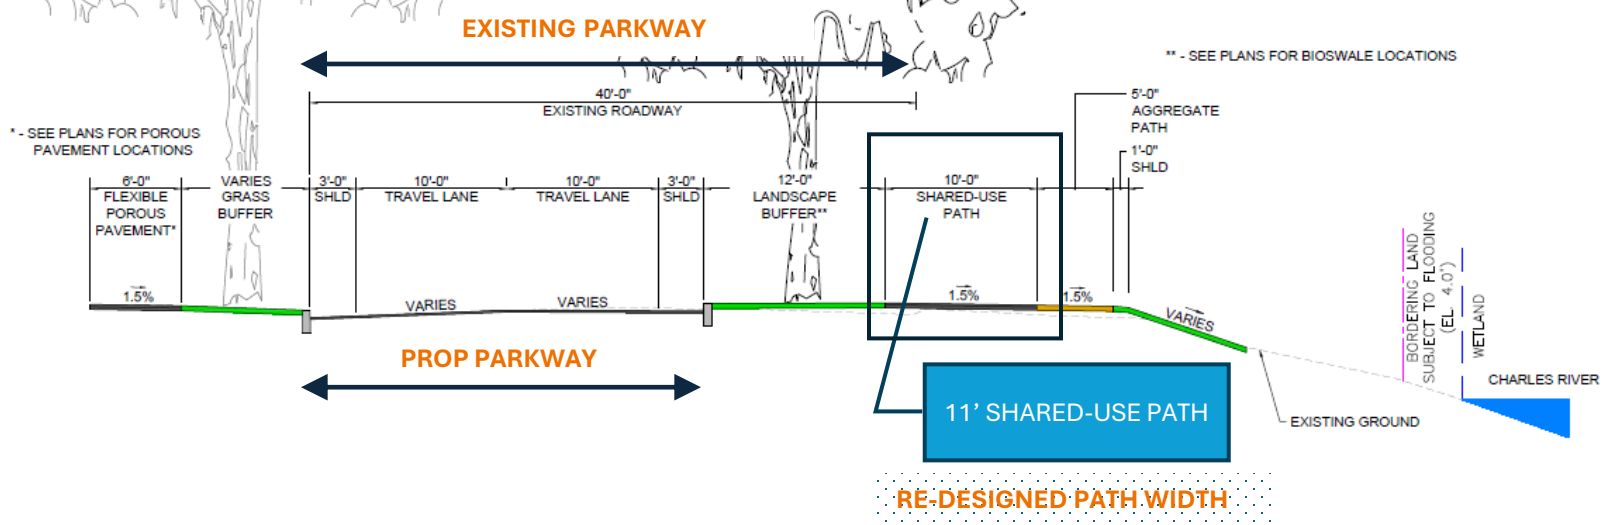
TYPICAL BIOSWALE DETAIL