PANEL LAYOUT (SKEW > 15°)

PRECAST CONCRETE DECK PANELS

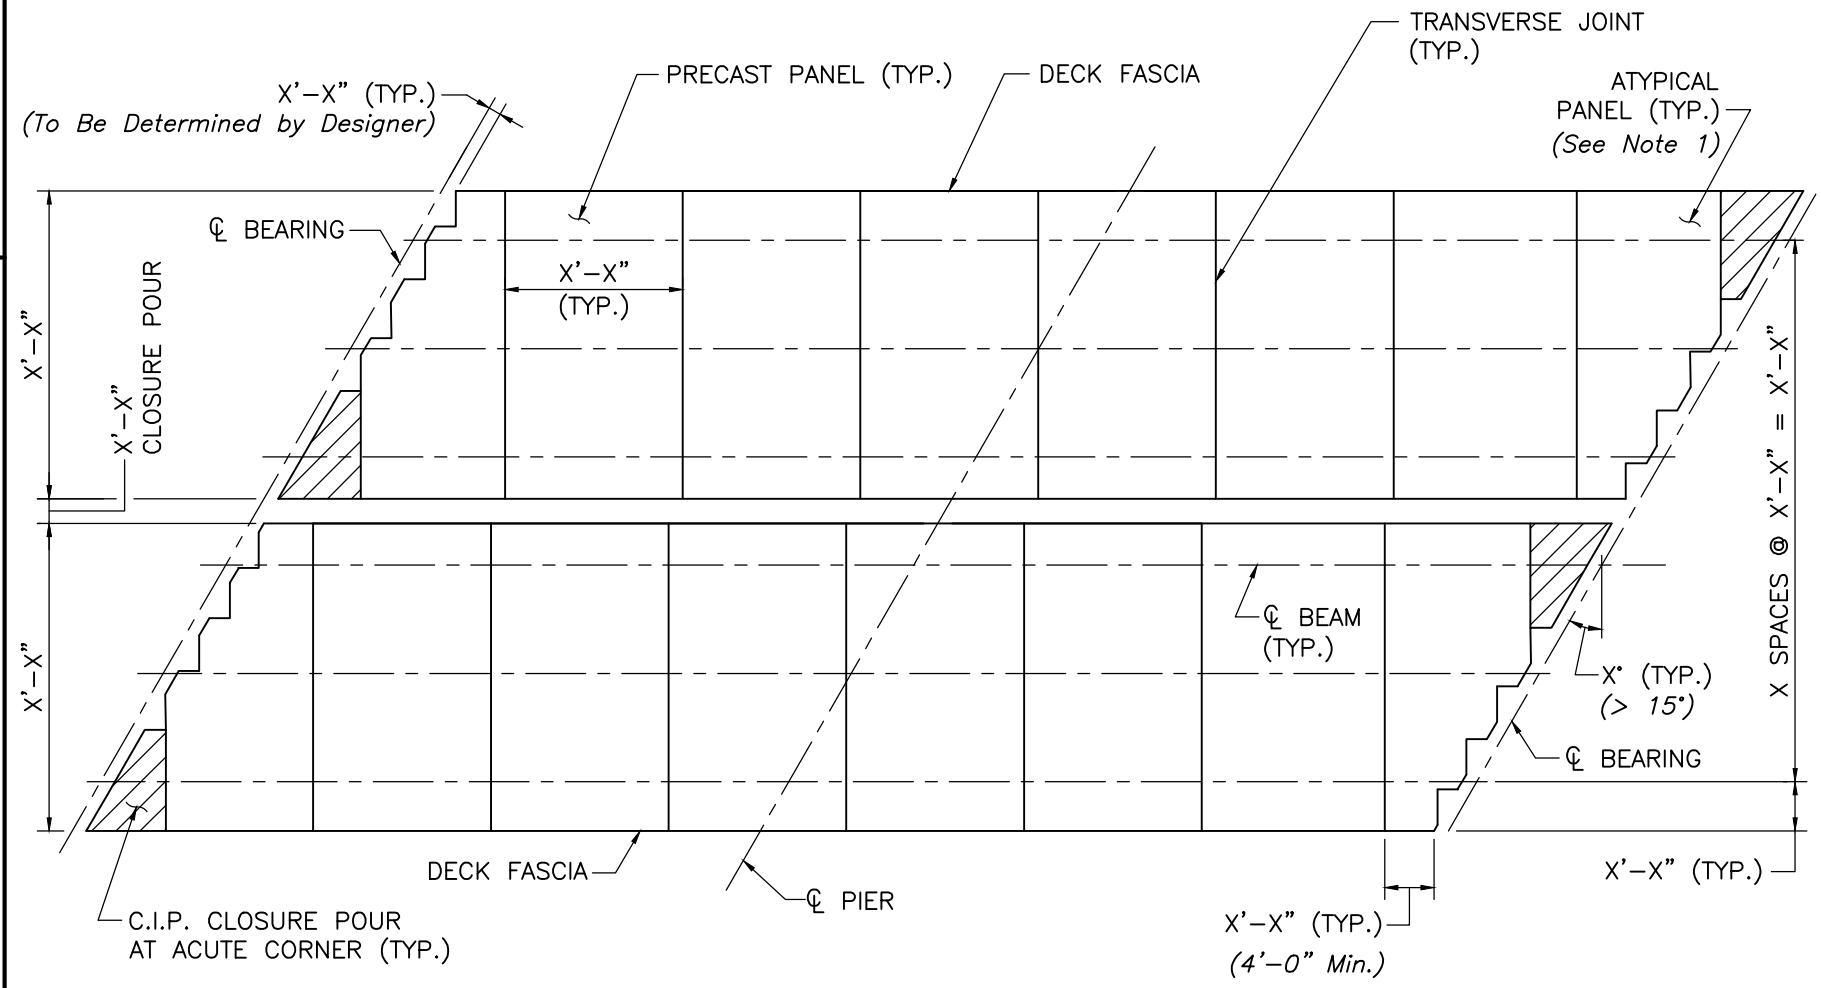

PRECAST CONCRETE DECK PANEL LAYOUT

SCALE: $\frac{1}{4}$" = 1'–0"

NOTES:

1. *The geometry of the Atypical Panels shown is conceptual. The actual configuration and number of these panels shall be as per Contractor and/or Panel Manufacturer.*
2. *For additional Designer Notes See Dwg. No. 5.1.1.*
3. *This detail shows a continuous span structure without a closure pour at the pier. For link slabs or closure pours at the pier Atypical Panels may be used.*
4. *Erection Tolerance is $\pm\frac{1}{4}$" in all directions. Measure layout of panels from a common working line.*

DATE OF ISSUE
JUNE 2013

DRAWING NUMBER
5.1.2