HORIZONTAL SECTION

INTEGRAL ABUTMENTS

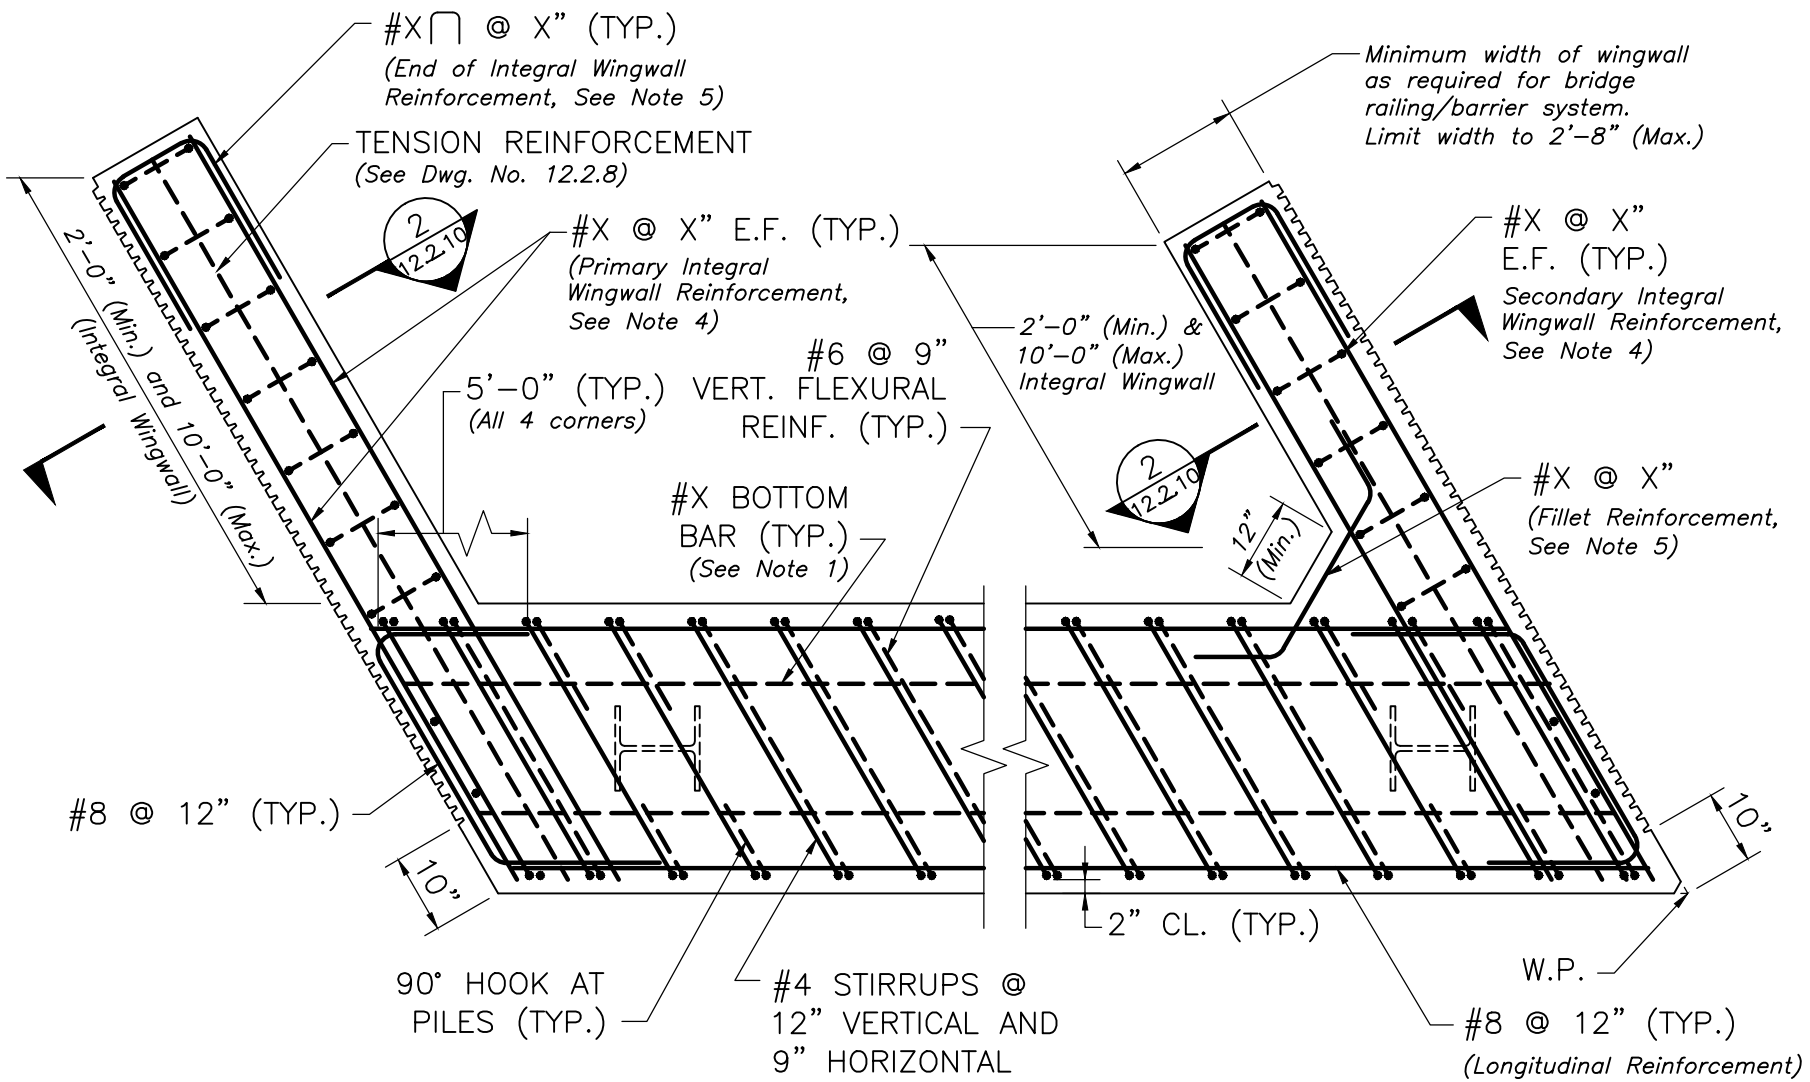

NOTE:

SECTION IS TAKEN BELOW CAP TOP LONGITUDINAL REINFORCEMENT AT BRIDGE SEAT CONSTRUCTION JOINT.

HORIZONTAL SECTION

SCALE: $\frac{1}{2}$" = 1'-0"

For Designer Notes see Dwg. No. 12.2.14.

DATE OF ISSUE
JUNE 2013

DRAWING NUMBER
12.2.9