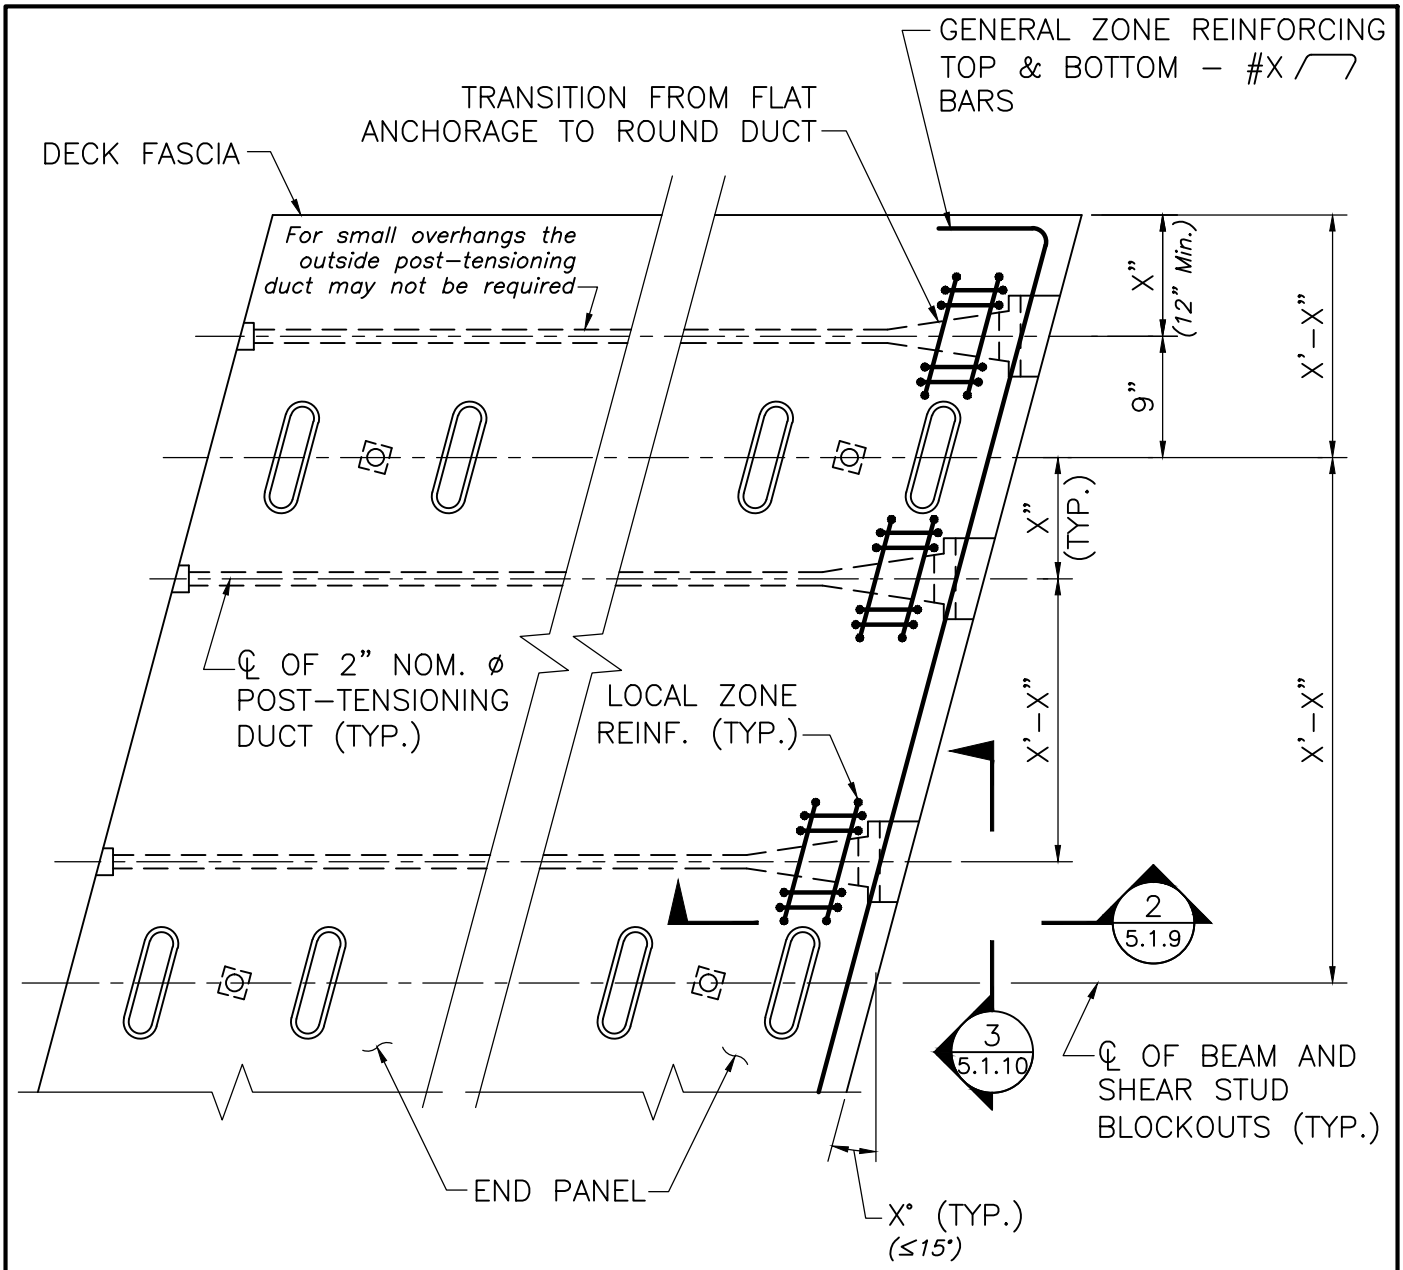

NOTE:

LOCAL ZONE REINFORCING TO BE DESIGNED BY THE CONTRACTOR.

END ANCHORAGE DETAILS FOR POST–TENSIONING

SCALE: $\frac{1}{2}$" = 1'–0"

NOTES:

1. *See Dwg. No's. 5.1.14 and 5.1.15 for Notes to be included on Construction Drawings.*
2. *Local Zone reinforcing comprised of spiral may be used. Consult manufacturer's catalog.*

massDOT Highway Division LRFD BRIDGE MANUAL, PART III	END ANCHORAGE DETAILS FOR POST–TENSIONING PRECAST CONCRETE DECK PANELS	DATE OF ISSUE JUNE 2013 DRAWING NUMBER **5.1.8**